


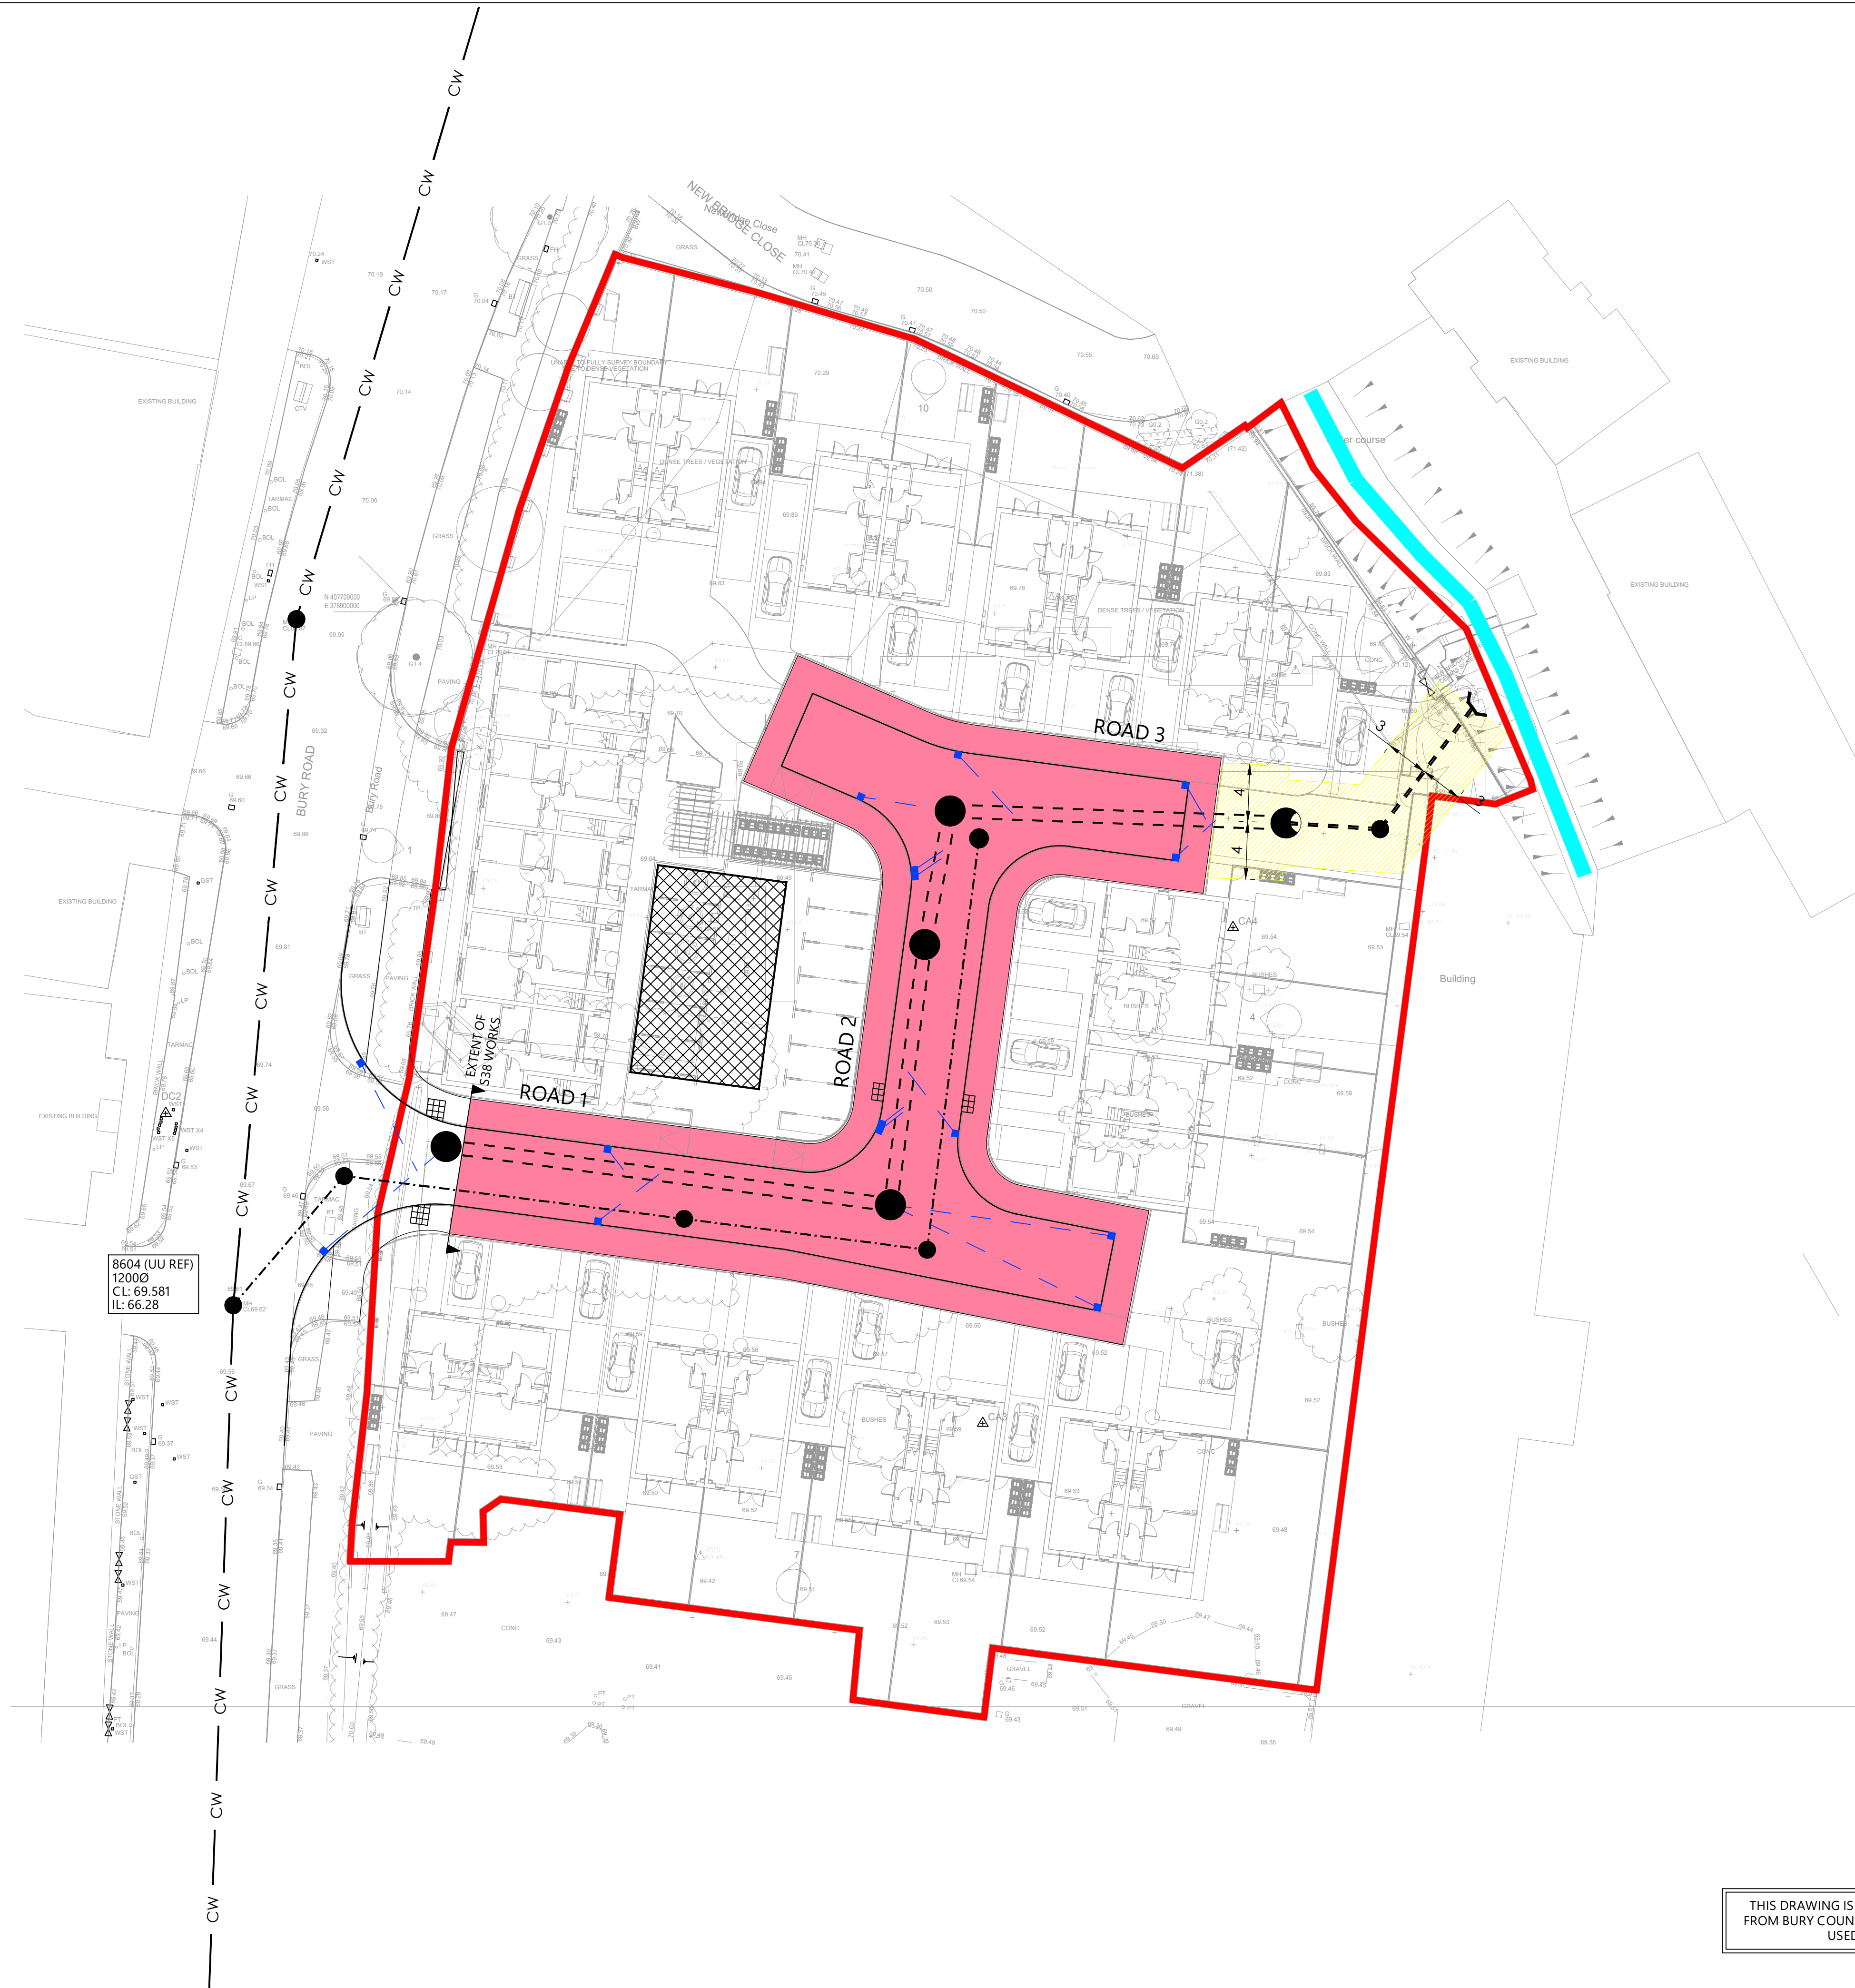

NOTES:

1. DO NOT SCALE THIS DRAWING.
2. THIS DRAWING IS TO BE READ IN CONJUNCTION WITH ALL OTHER RELEVANT ENGINEERS, ARCHITECTS AND SPECIALIST DESIGN DRAWINGS AND DETAILS.
3. ALL DIMENSIONS ARE IN METRES UNLESS NOTED OTHERWISE. ALL LEVELS ARE IN METRES UNLESS NOTED OTHERWISE.
4. ANY DISCREPANCIES NOTED ON SITE ARE TO BE REPORTED TO THE ENGINEER IMMEDIATELY.
5. THE SPECIFICATION IN ALL RESPECTS SHALL BE IN ACCORDANCE WITH THE CURRENT COUNTY COUNCIL SPECIFICATIONS OR OTHER PUBLICATIONS IN FORCE IN THE COUNTY AT THE TIME OF CONSTRUCTION.
6. THE CONTRACTOR SHALL CHECK ALL TIE-INS FOR LINE AND LEVEL WITH EXISTING BEFORE COMMENCING ANY WORKS. THE ENGINEER SHALL BE NOTIFIED IMMEDIATELY IN WRITING, SHOULD ANY ERRORS BE FOUND.
7. IT IS THE RESPONSIBILITY OF THE CONTRACTOR TO LOCATE ANY SERVICE APPARATUS IN THE VICINITY OF THE WORKS.
8. IT IS THE RESPONSIBILITY OF THE CONTRACTOR TO EXECUTE THE WORKS AT ALL TIMES IN STRICT ACCORDANCE WITH THE REQUIREMENTS OF THE HEALTH AND SAFETY AT WORK ACT 1974, AND THE C.D.M. REGULATIONS 2015.
9. THE CONTRACTOR IS RESPONSIBLE FOR ENSURING THAT ALL WORKS ARE TO THE SATISFACTION OF THE ENGINEER, AND SHALL BE DEEMED TO HAVE INCLUDED WITHIN HIS RATES FOR ANY NECESSARY TESTING.

 PROPOSED SECTION 38 ADOPTABLE EXTENTS

 SITE BOUNDARY

 PROPOSED ADOPTABLE FOUL WATER SEWER (S104 ADOPTABLE DRAINAGE)

 PROPOSED ADOPTABLE SURFACE WATER SEWER (S104 ADOPTABLE DRAINAGE)

 PROPOSED HIGHWAY GULLY

 ADOPTABLE SEWER EASEMENT (S104 ADOPTABLE DRAINAGE)

Printed: 10.10.2025
File Location: C:\Users\Rhys Parkin\Documents\Projects\2025\25131 - Bury Rd, Radcliffe\Engineer\Civil\CAD\DWG's\25131-DGC - Z1-GF-DR-C-1002-P01 Section 38 Agreement Plan.dwg