
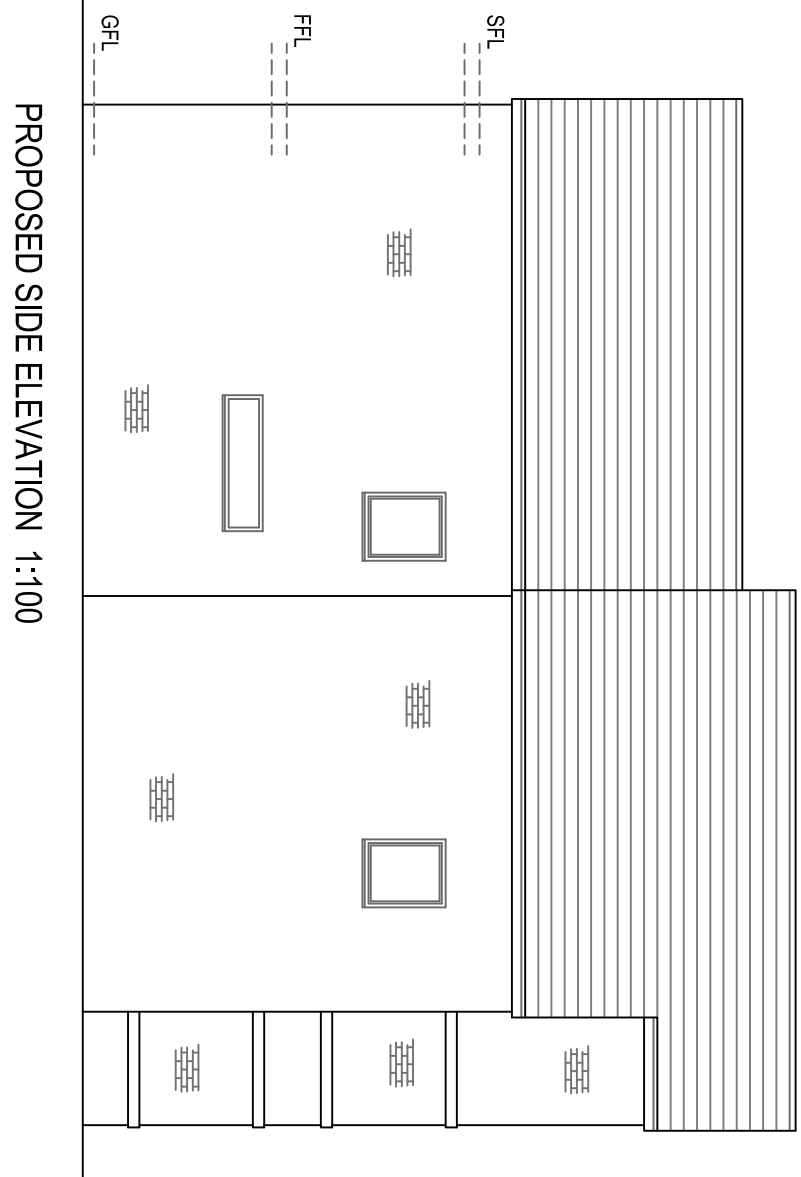
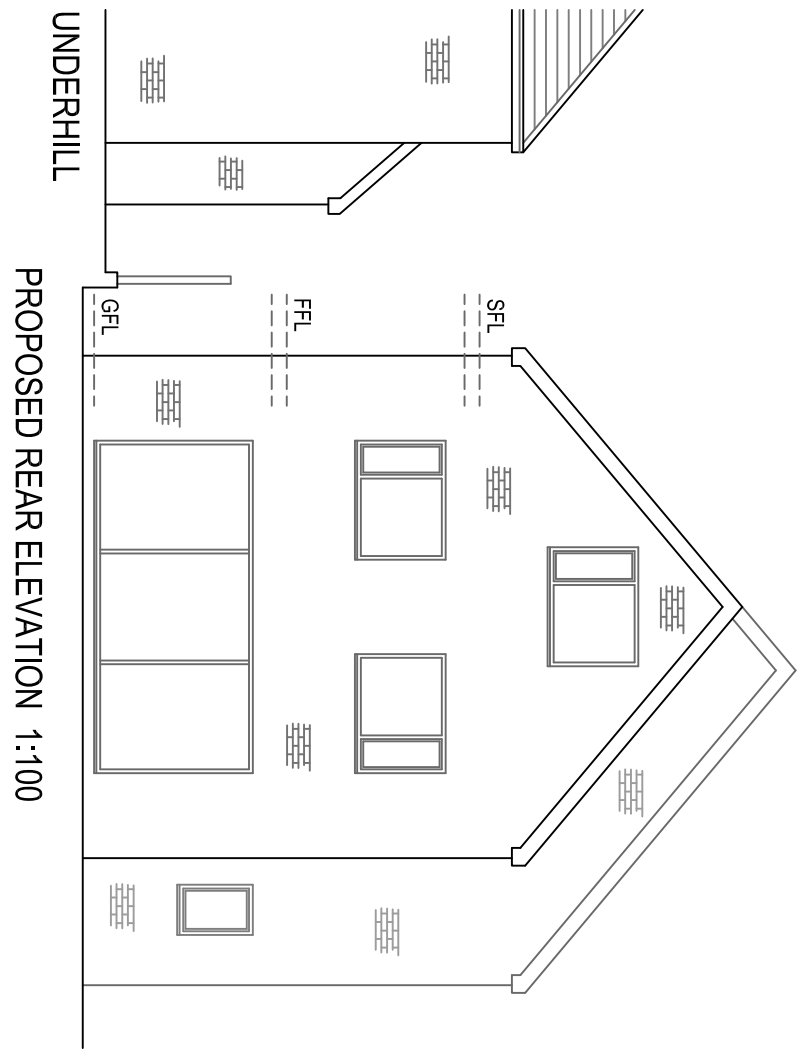
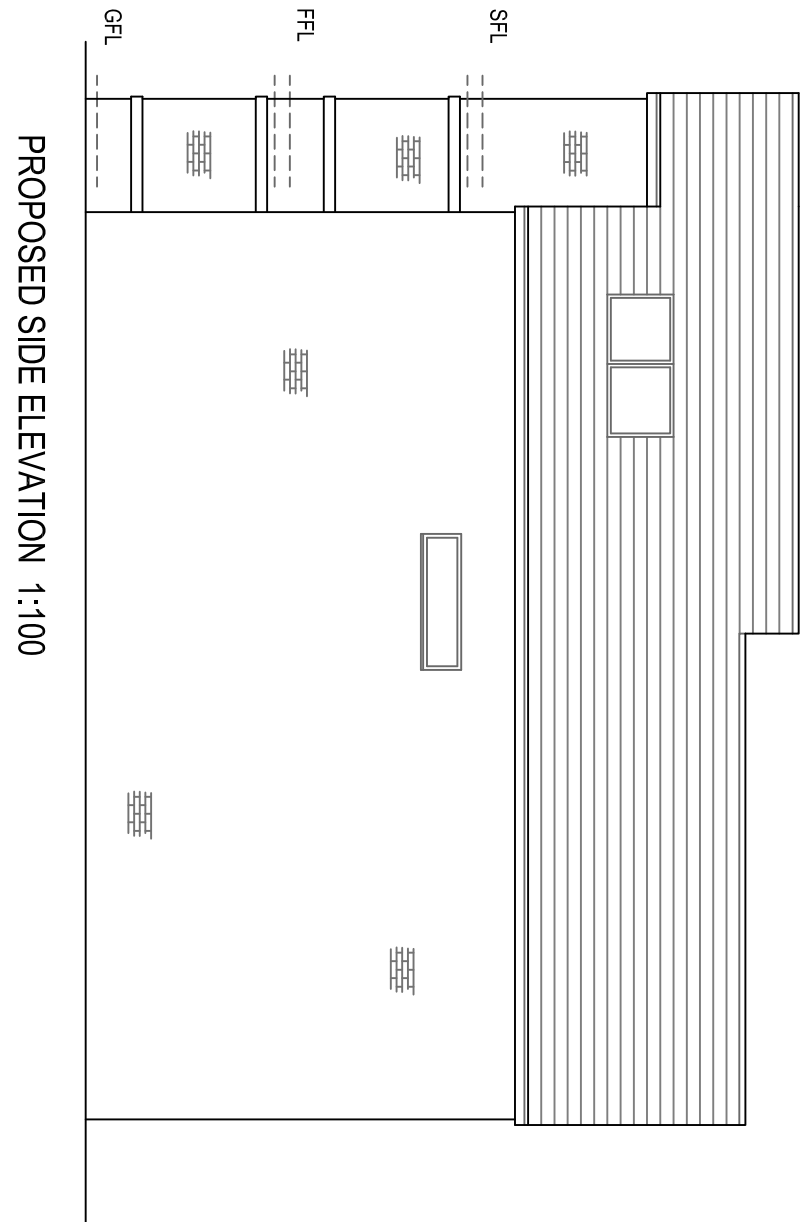
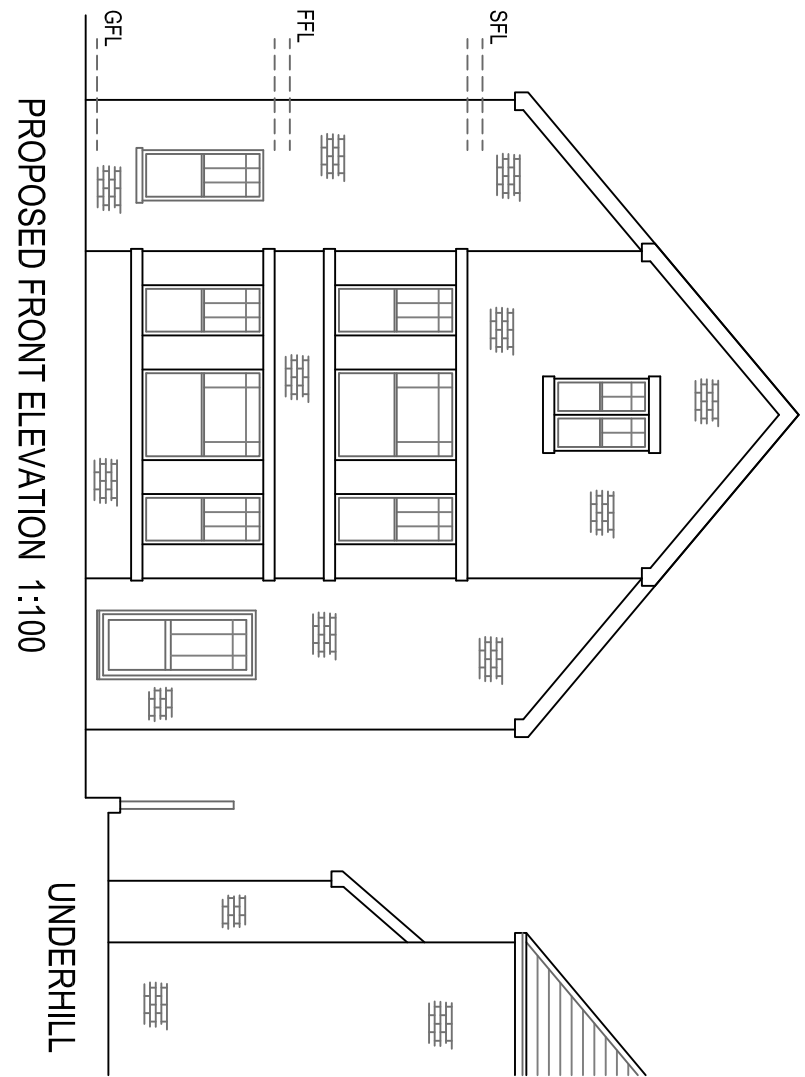
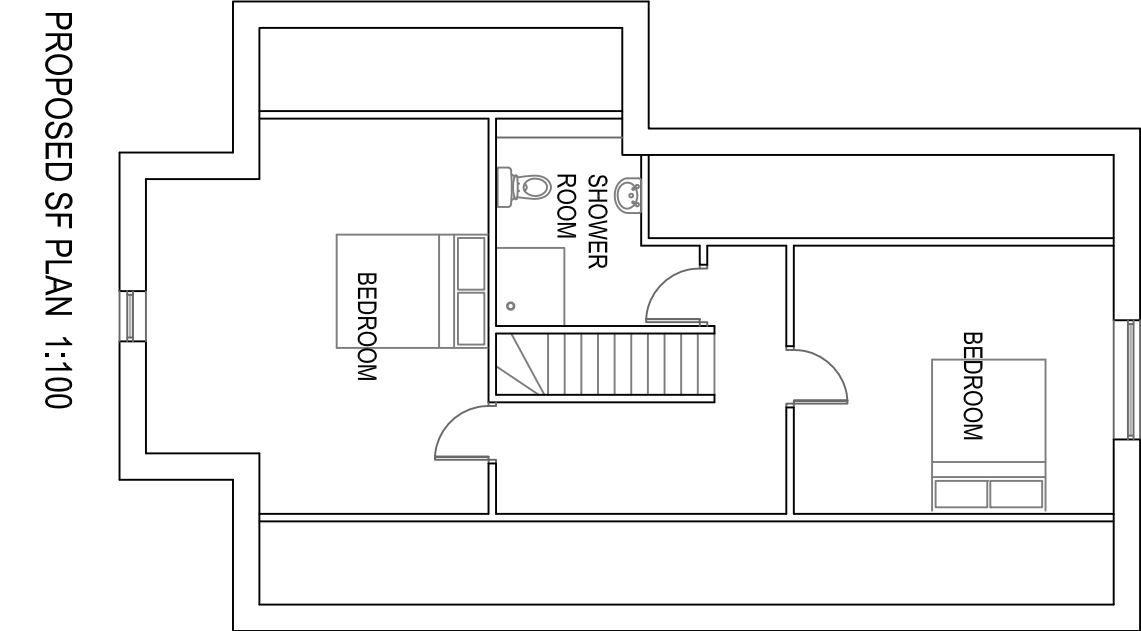
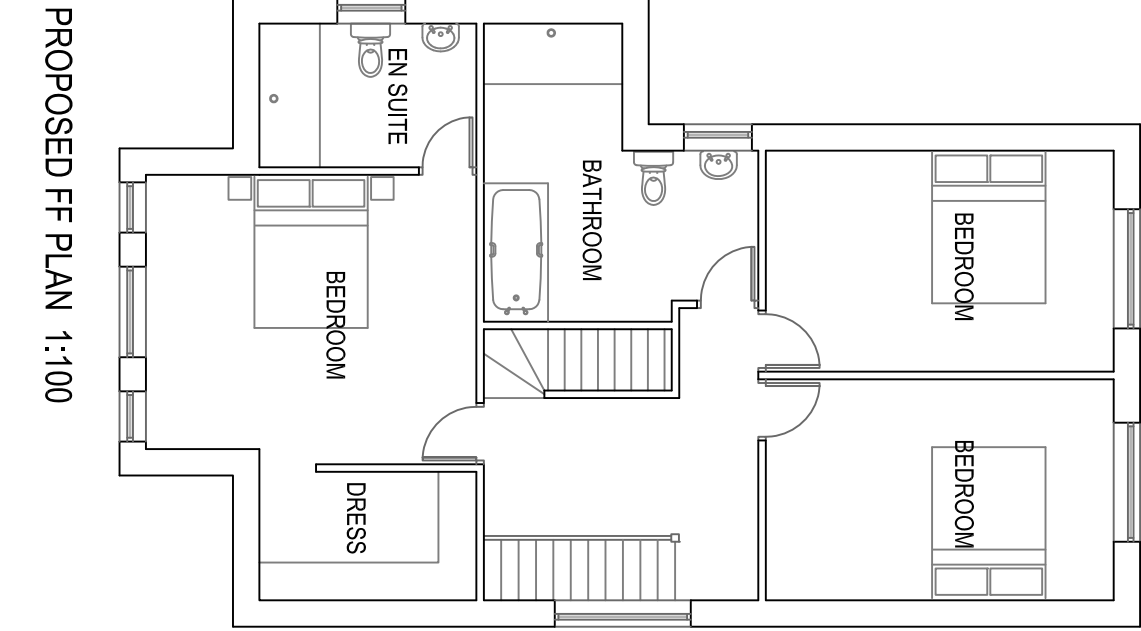


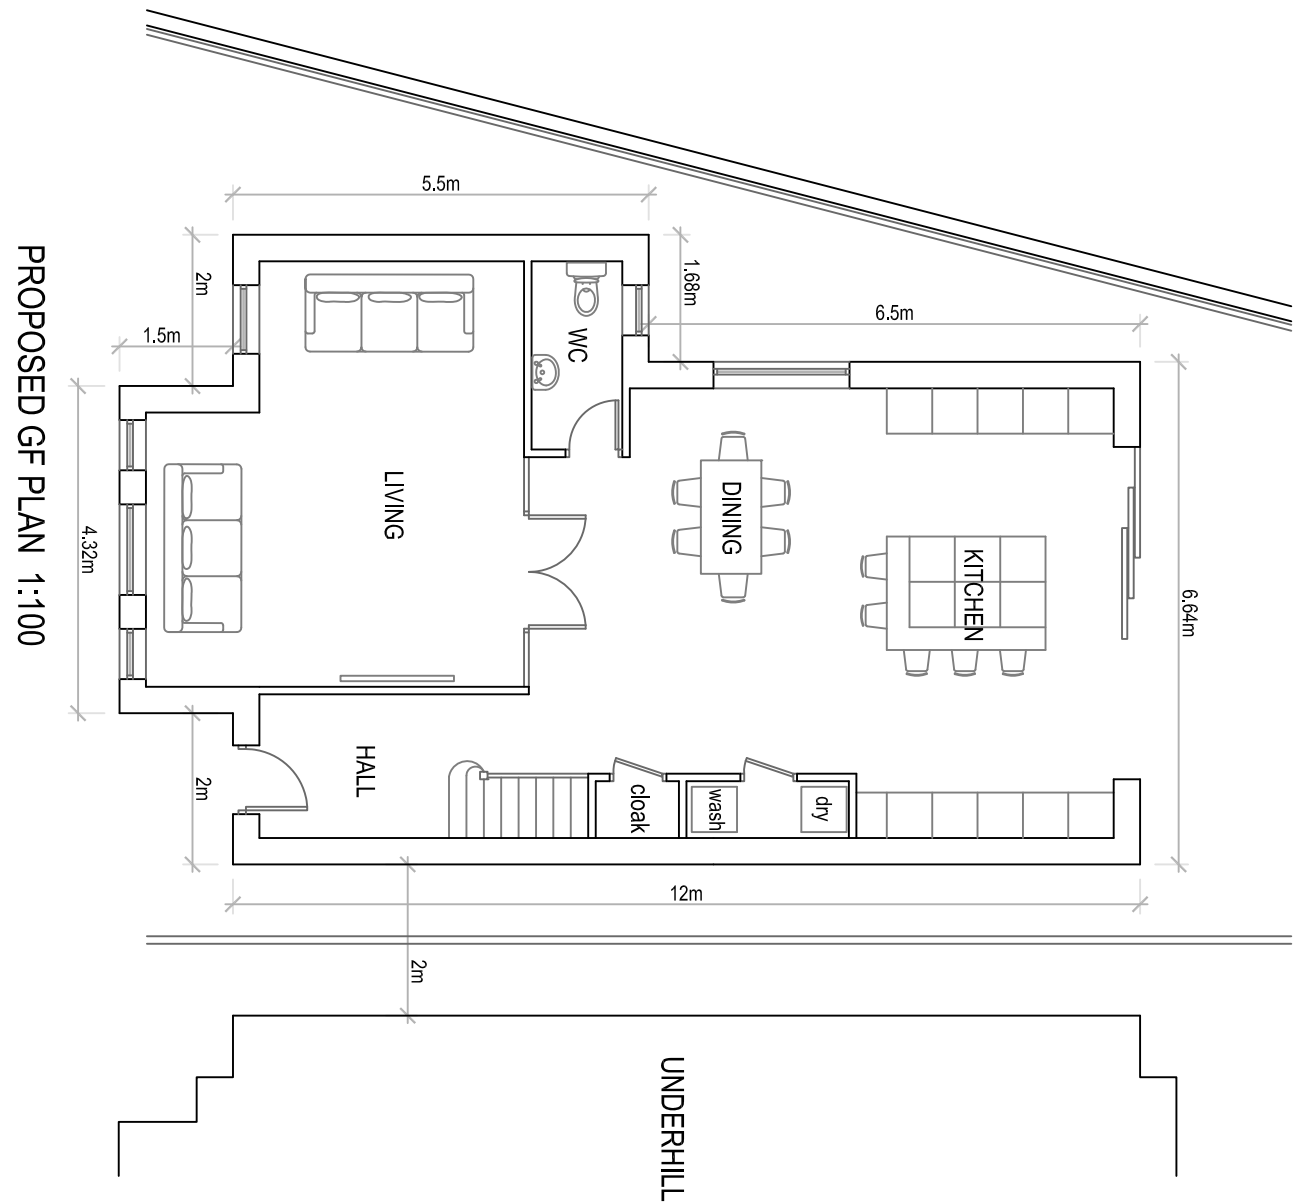

Underhill Redsiter Lane BL8 4HX
Proposed Plans & Elevations
Drawn: CDW Scale: 1:100 @ A1 Date: January 2026
3111_BUR_01_Planning