



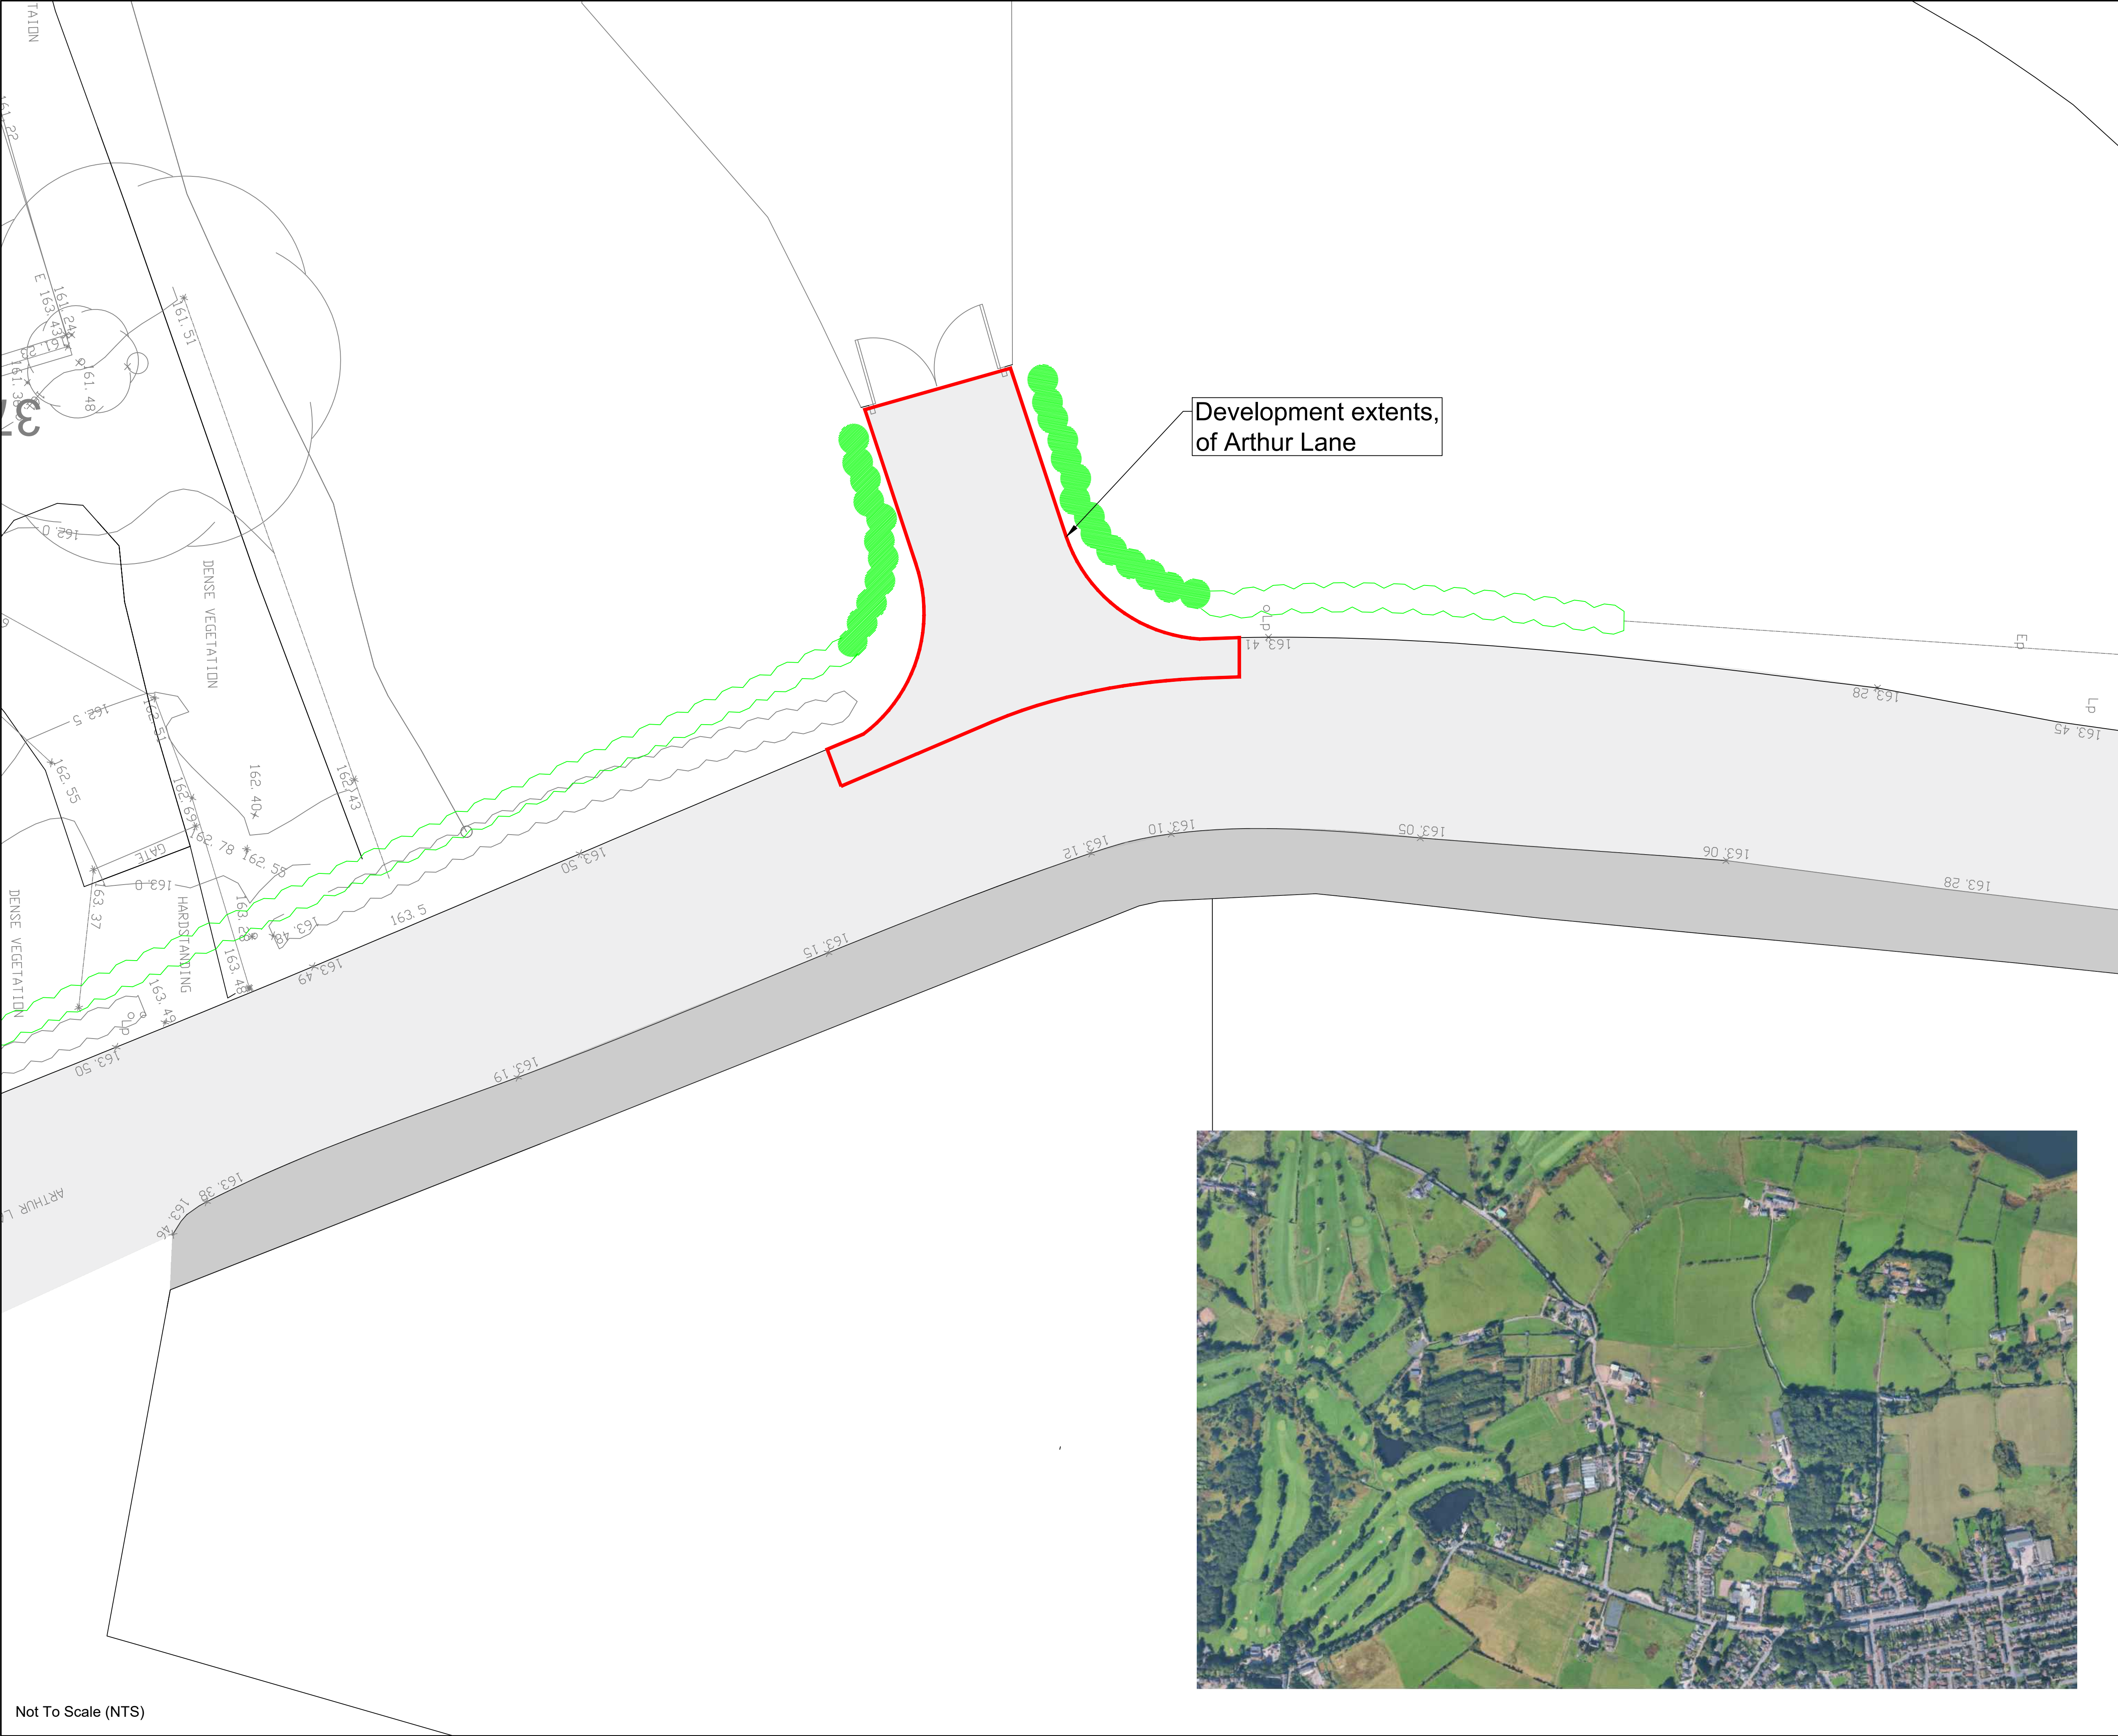

Not To Scale (NTS)

- Notes
1. All dimensions are in meters and all levels in are meters above ordnance datum unless otherwise stated.
 2. This drawing is to be read in conjunction with all other project drawings and documentation.
 3. This drawing is to be used only by those to whom it has been formally issued, by Countywide Consulting Engineers or the Client.
 4. Only written dimensions shall be used. Critical dimensions and levels shall be verified on site by the contractor prior to work commencement.
 5. Any discrepancies in dimensions or details on or between these drawings shall be drawn to the attention of the project manager for clarification.

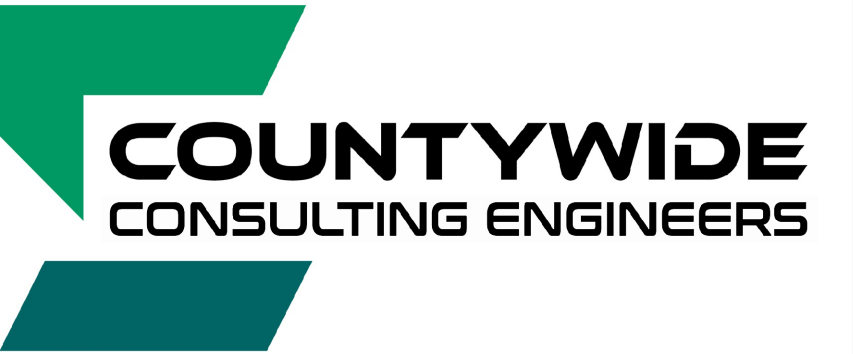

FOR APPROVAL

P01	RIBA Stage 4 - Discharge of Conditions Application	12.12.2025	RG	
Rev	Description	Date	Drawn by	
	Document Control			

Issuing Office
Countywide Consulting Engineers Ltd
Unit 27b Mitton Road Business Park, Mitton Road,
Whalley, Clitheroe, Lancashire, BB7 9YE
Tel: +44 (0)1200 318330
www.countywidecce.co.uk

Client
Mr G Spillard

Project Name
Land Adjacent to Arthur Lane, BL2 5PR

Sheet Title
Location & Highway Development Extents

CCE Project Number	Drawn By	Date	Checked By	Date	Issued By	Date	Scale @ A1	Suitability
CCE005403	RG	Dec 25	VL	Dec 25	RG	Dec 25	NTS	S4
Client Project Number	Originator	Volume/System	Level/Location	Type/Code	Role	Number	Revision	
SH01	- CCE	- XX	- XX	- DR	- C	- 0001	P01	