


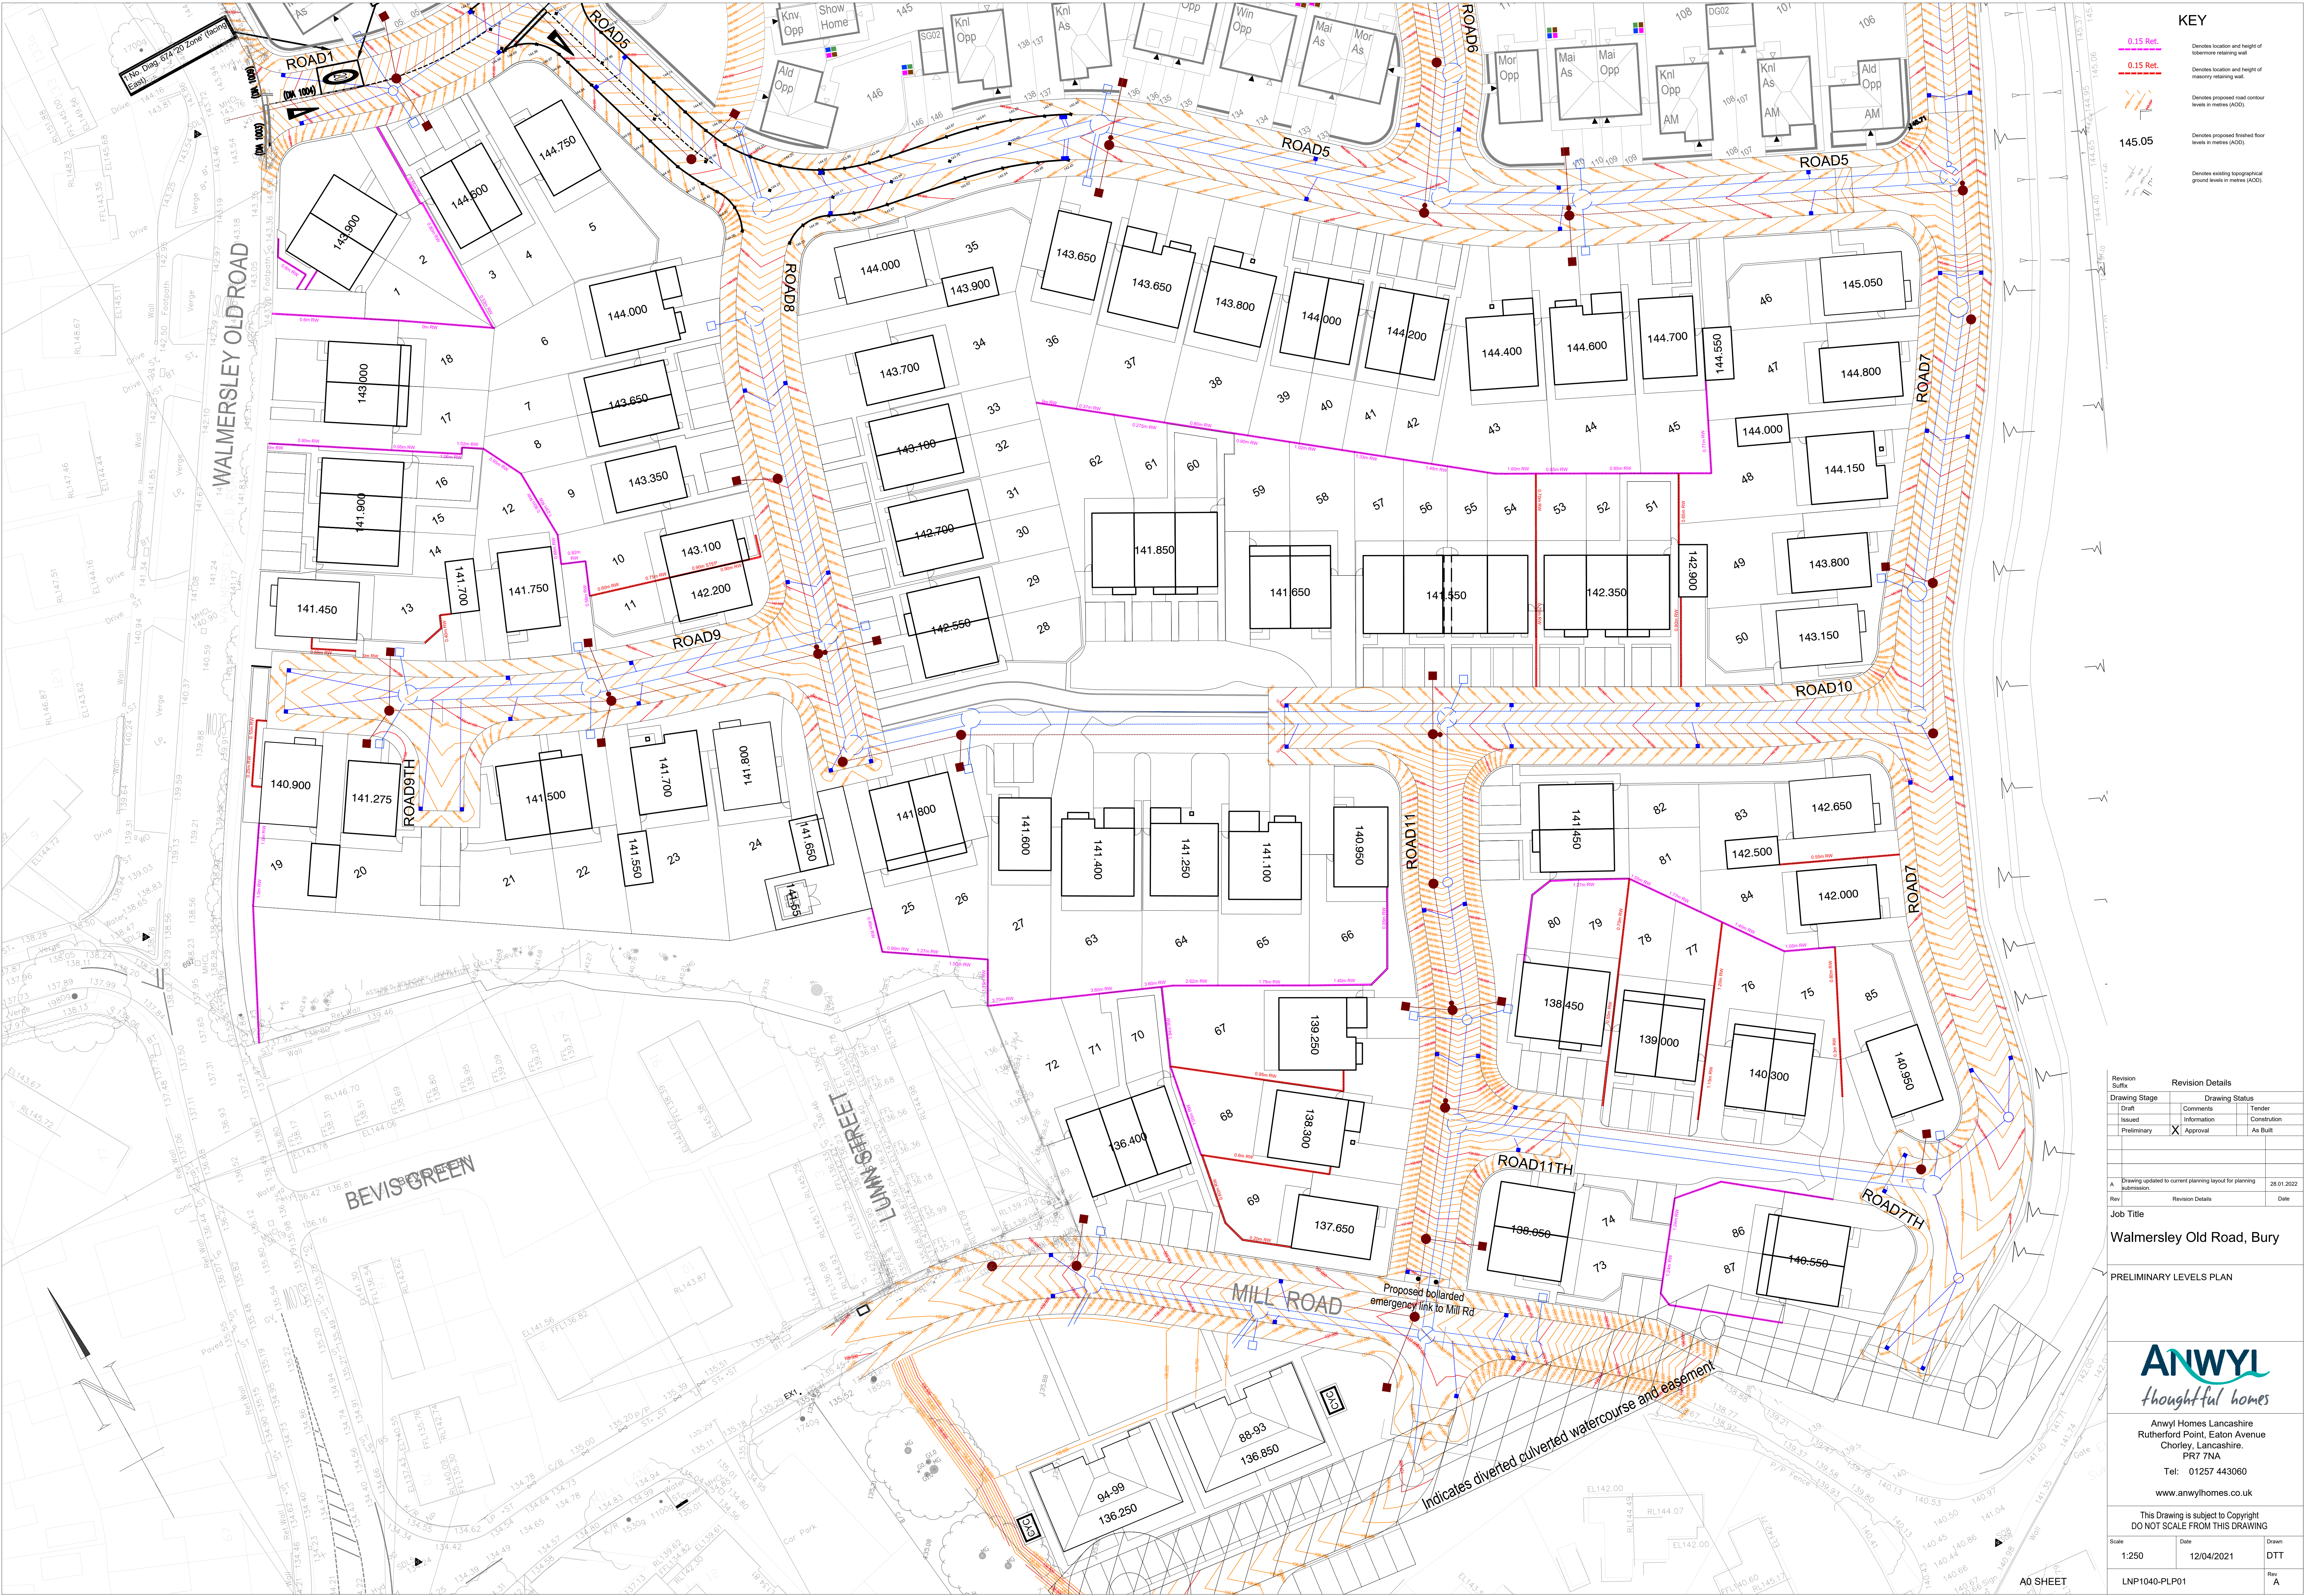

KEY

- 0.15 Ret. (solid line)
- 0.15 Ret. (dashed line)
- Proposed road contour levels in metres (AOD)
- 145.05
- Proposed finished floor levels in metres (AOD)
- Existing topographical ground levels in metres (AOD)

Revision		Revision Details	
Drawing Stage	Drawing Status	Comments	Tender
Draft	Information		
Issued	Construction		
Preliminary	Approval		As Built

Job Title
Walmersley Old Road, Bury

PRELIMINARY LEVELS PLAN

ANWYL
thoughtful homes

Anwyl Homes Lancashire
Rutherford Point, Eaton Avenue
Chorley, Lancashire.
PR7 7NA
Tel: 01257 443060
www.anwylhomes.co.uk

This Drawing is subject to Copyright
DO NOT SCALE FROM THIS DRAWING

Scale	Date	Drawn
1:250	12/04/2021	DTT

LNP1040-PLP01

Rev A