

This drawing is the copyright of DAVID ANDERSEN CONTEMPORARY GARDEN DESIGN. It must not be reproduced or used in any way without written permission from DAVID ANDERSEN CONTEMPORARY GARDEN DESIGN.


All dimensions in millimeters and to be checked on site prior to commencement of any works. Do not scale from this drawing.

Builder to verify all dimensions, heights and levels prior to commencement of work.

No encroachment onto neighbours property without written permission.

The contractor in preparing his estimate shall visit the site and acquaint himself with the problems involved & shall allow in his price for any detail whether indicated or not which may be reasonably considered necessary to ensure a neat structurally sound & workmanlike job.

The contractor shall issue all statutory notices to the Local Authority at commencement, during progress & completion of the works.

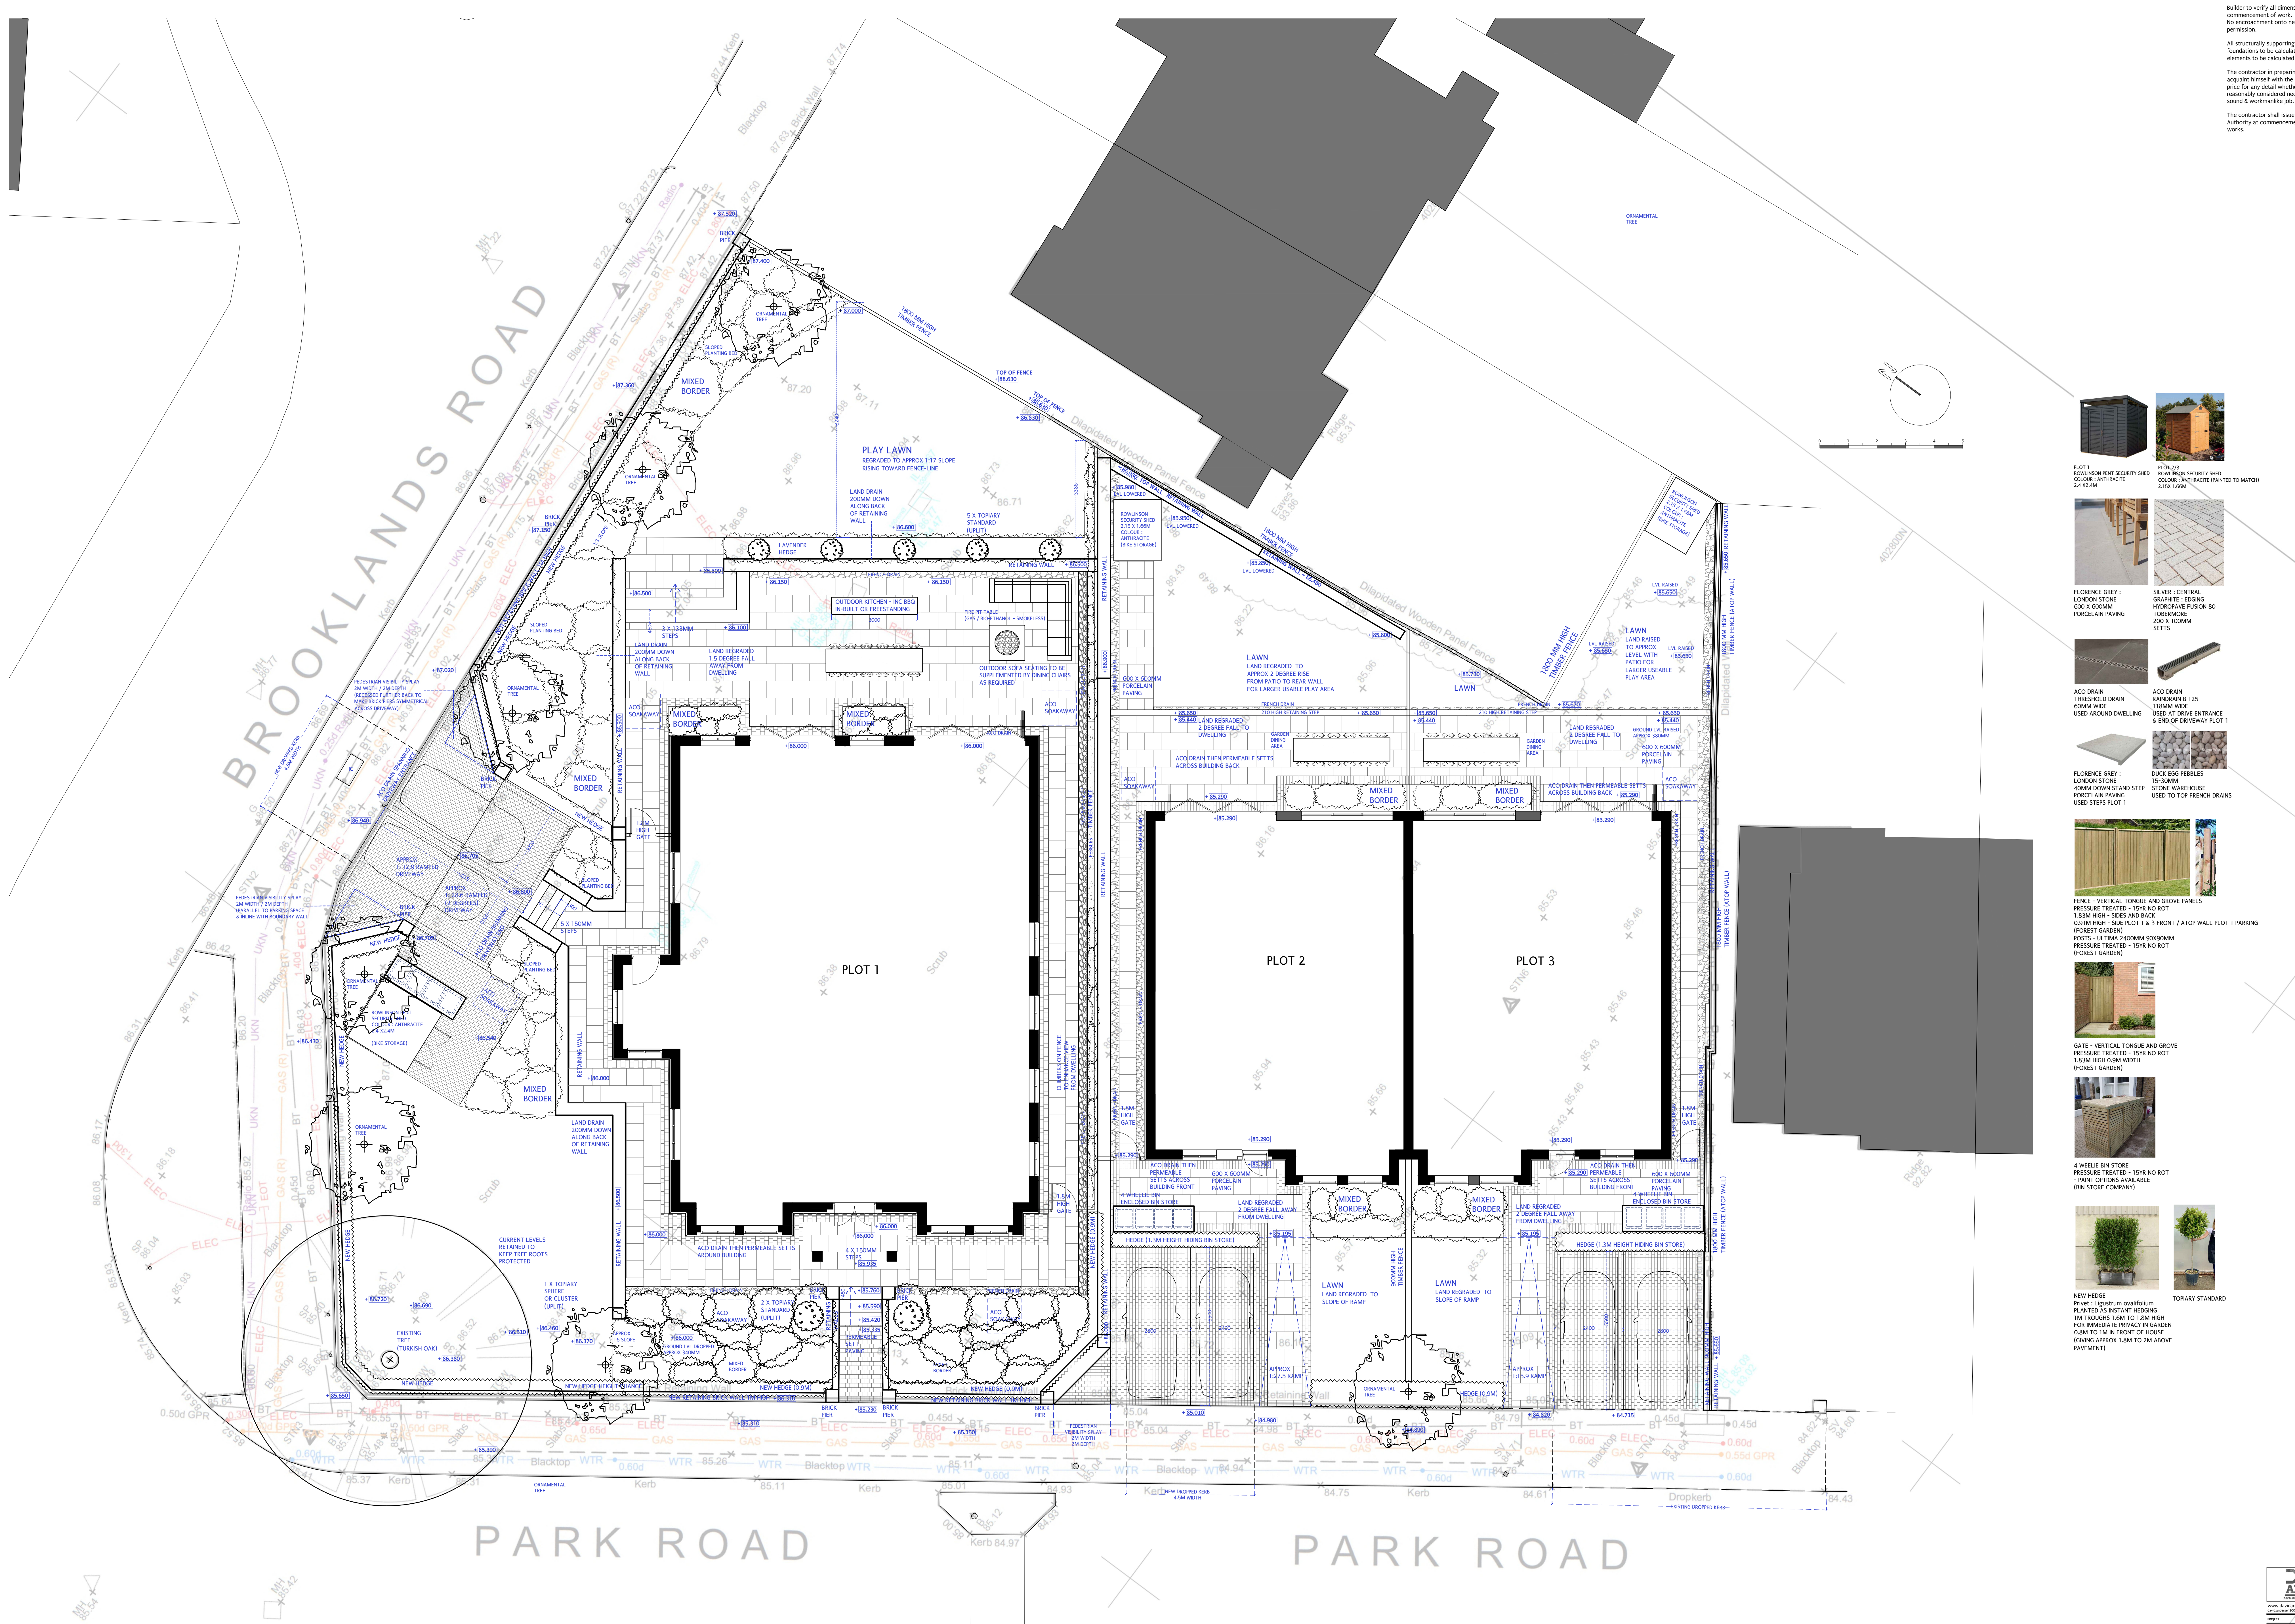




PLOT 1/3
ROBINSON FRY SECURITY SHED
COLOUR: ANTRACITE
2.4 X 2.4M



PLOT 2/3
ROBINSON SECURITY SHED
COLOUR: ANTRACITE (PAINTED TO MATCH)
2.1 X 1.6M

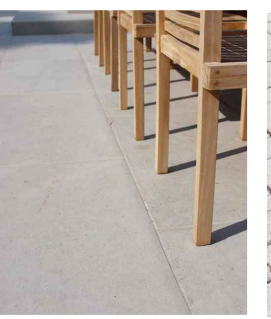

FLORENCE GREY
LONDON STONE
600 X 600MM
PORCELAIN PAVING



SILVER / CENTRAL
GRAPHITE / EDGING
HYDROPHOBIC FUSION BD
TOLERANCE
200 X 100MM
SETTS



ACO DRAIN
THRESHOLD DRAIN
60MM WIDE
USED AROUND DWELLING



ACO DRAIN
RAINDRAIN B 125
115MM WIDE
USED AT DRIVE ENTRANCE
& END OF DRIVEWAY PLOT 1



FLORENCE GREY
LONDON STONE
40MM DOWN STAND STEP
PORCELAIN PAVING
USED TO TOP FRENCH DRAINS
USED STEPS PLOT 1



DUCK EGG PEBBLES
15-DOWN
STONE WAREHOUSE
USED TO TOP FRENCH DRAINS
USED STEPS PLOT 1



FENCE - VERTICAL TONGUE AND GROOVE PANELS
PRESSURE TREATED - 15YR NO ROT
1.2M HIGH - SIDES AND BACK
0.5M HIGH - SIDE PLOT 1 & 3 FRONT / ATOP WALL PLOT 1 PARKING
(FOREST GARDEN)
POSTS - ULTIMA 2400MM 60X60MM
PRESSURE TREATED - 15YR NO ROT
(FOREST GARDEN)



GATE - VERTICAL TONGUE AND GROOVE
PRESSURE TREATED - 15YR NO ROT
1.2M HIGH 0.9M WIDE
(FOREST GARDEN)



4 WHEELIE BIN STORE
PRESSURE TREATED - 15YR NO ROT
- PAINT OPTIONS AVAILABLE
(BIN STORE COMPANY)



NEW HEDGE
PLANT: LIGULUM QUAESTRUM
PLANTED AS INSTANT HEDGES
1M THICK 1.8M TO 1.8M HIGH
FOR IMMEDIATE PRIVACY IN GARDEN
0.8M TO 1M IN FRONT OF HOUSE
(GIVING APPROX 1.5M TO 2M ABOVE
PAVEMENT)



TOPARIY STANDARD