# CONSTRAINTS PLAN

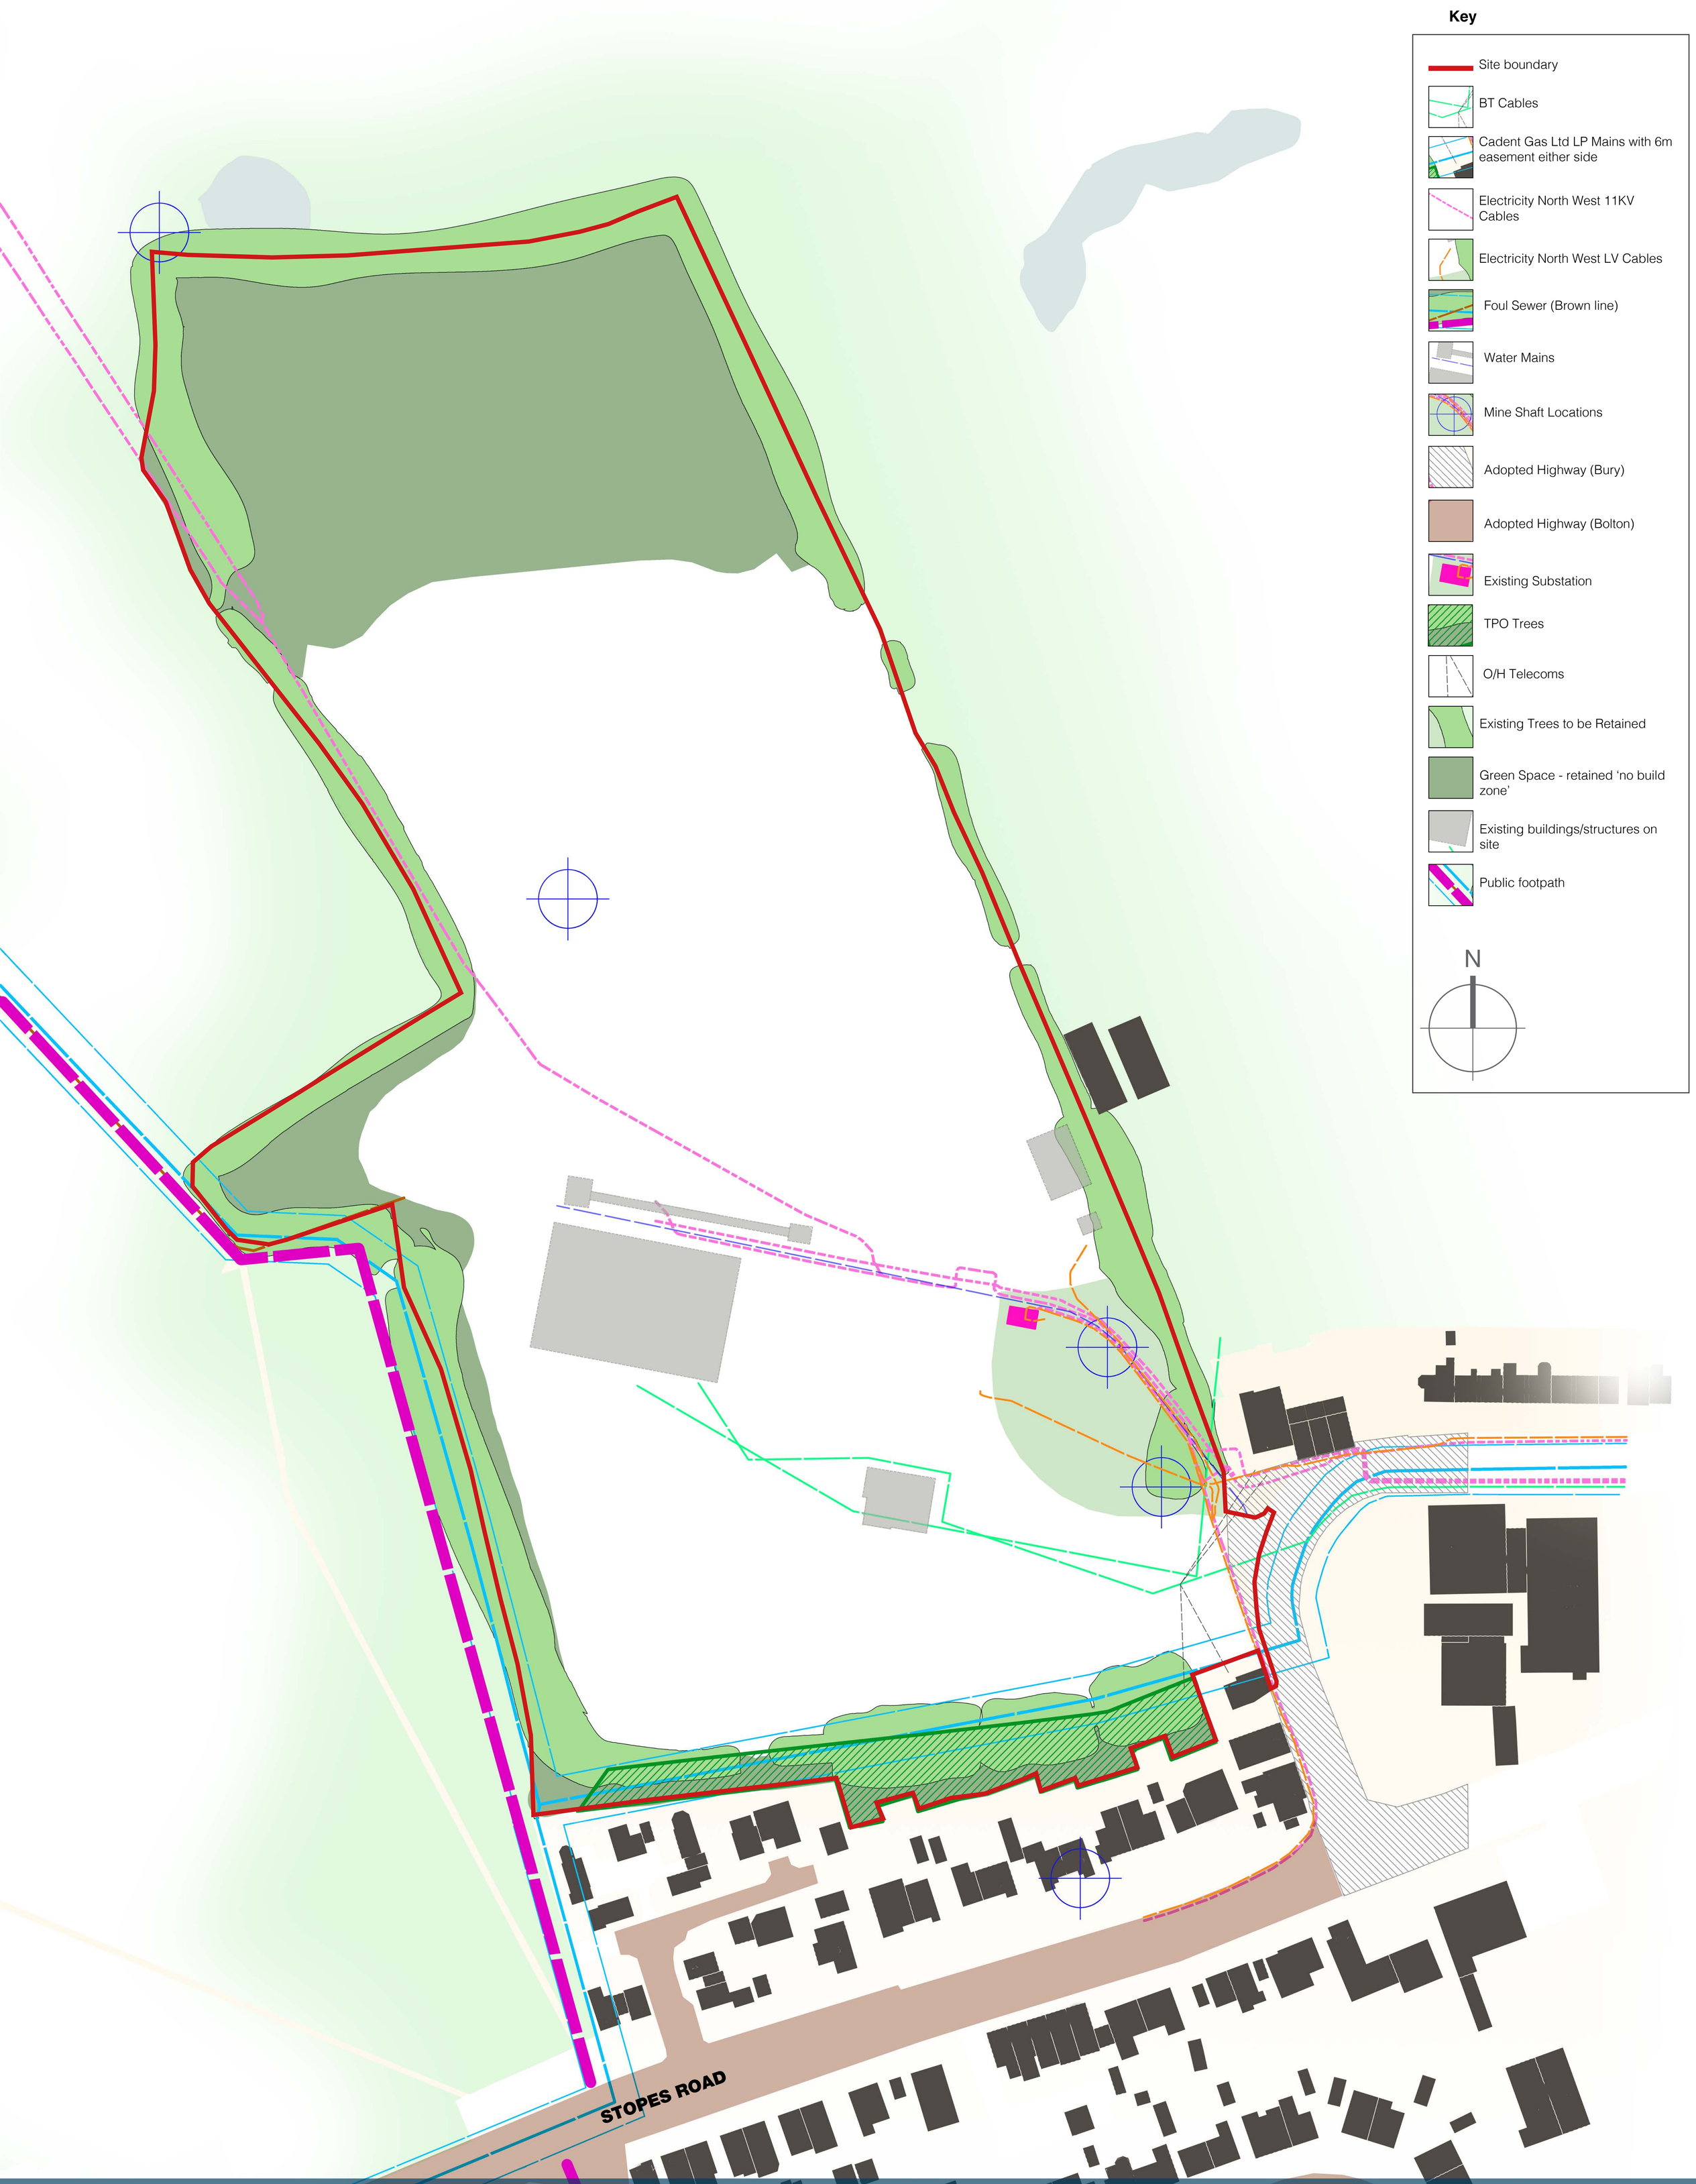


**Stopes Road** Little Lever

1:500@A0 I October 2020 I HAR001CP01 / REV D / Drawn : MP

Harworth

apd