
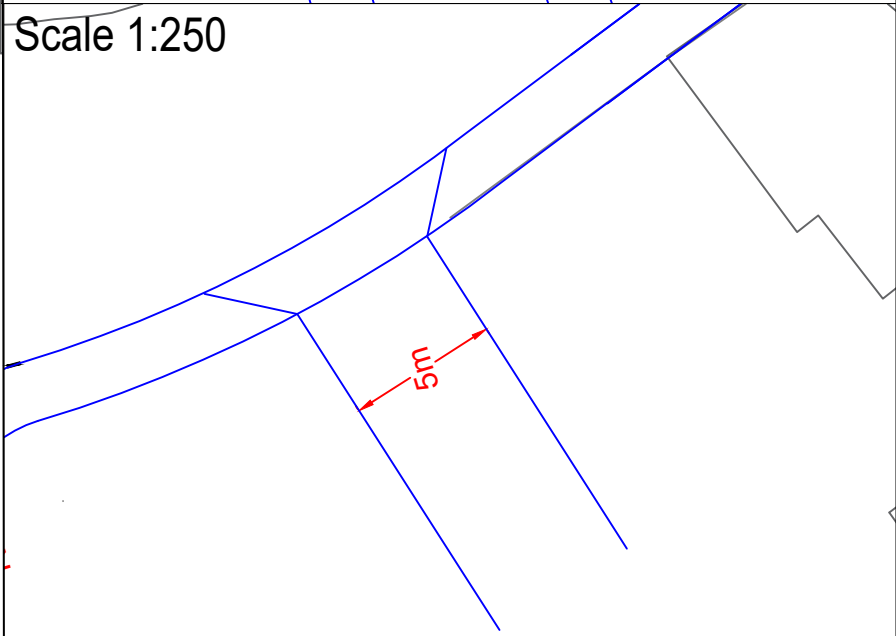
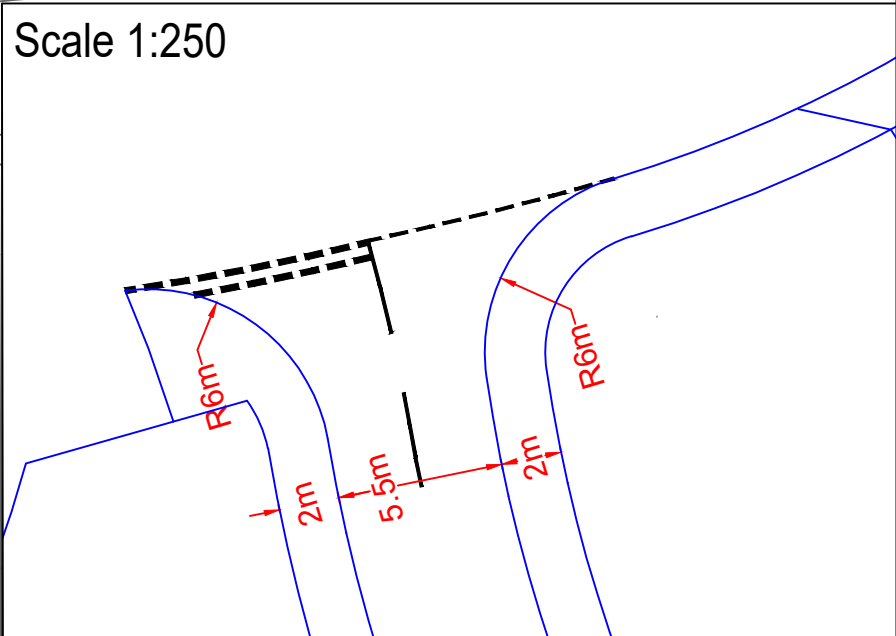


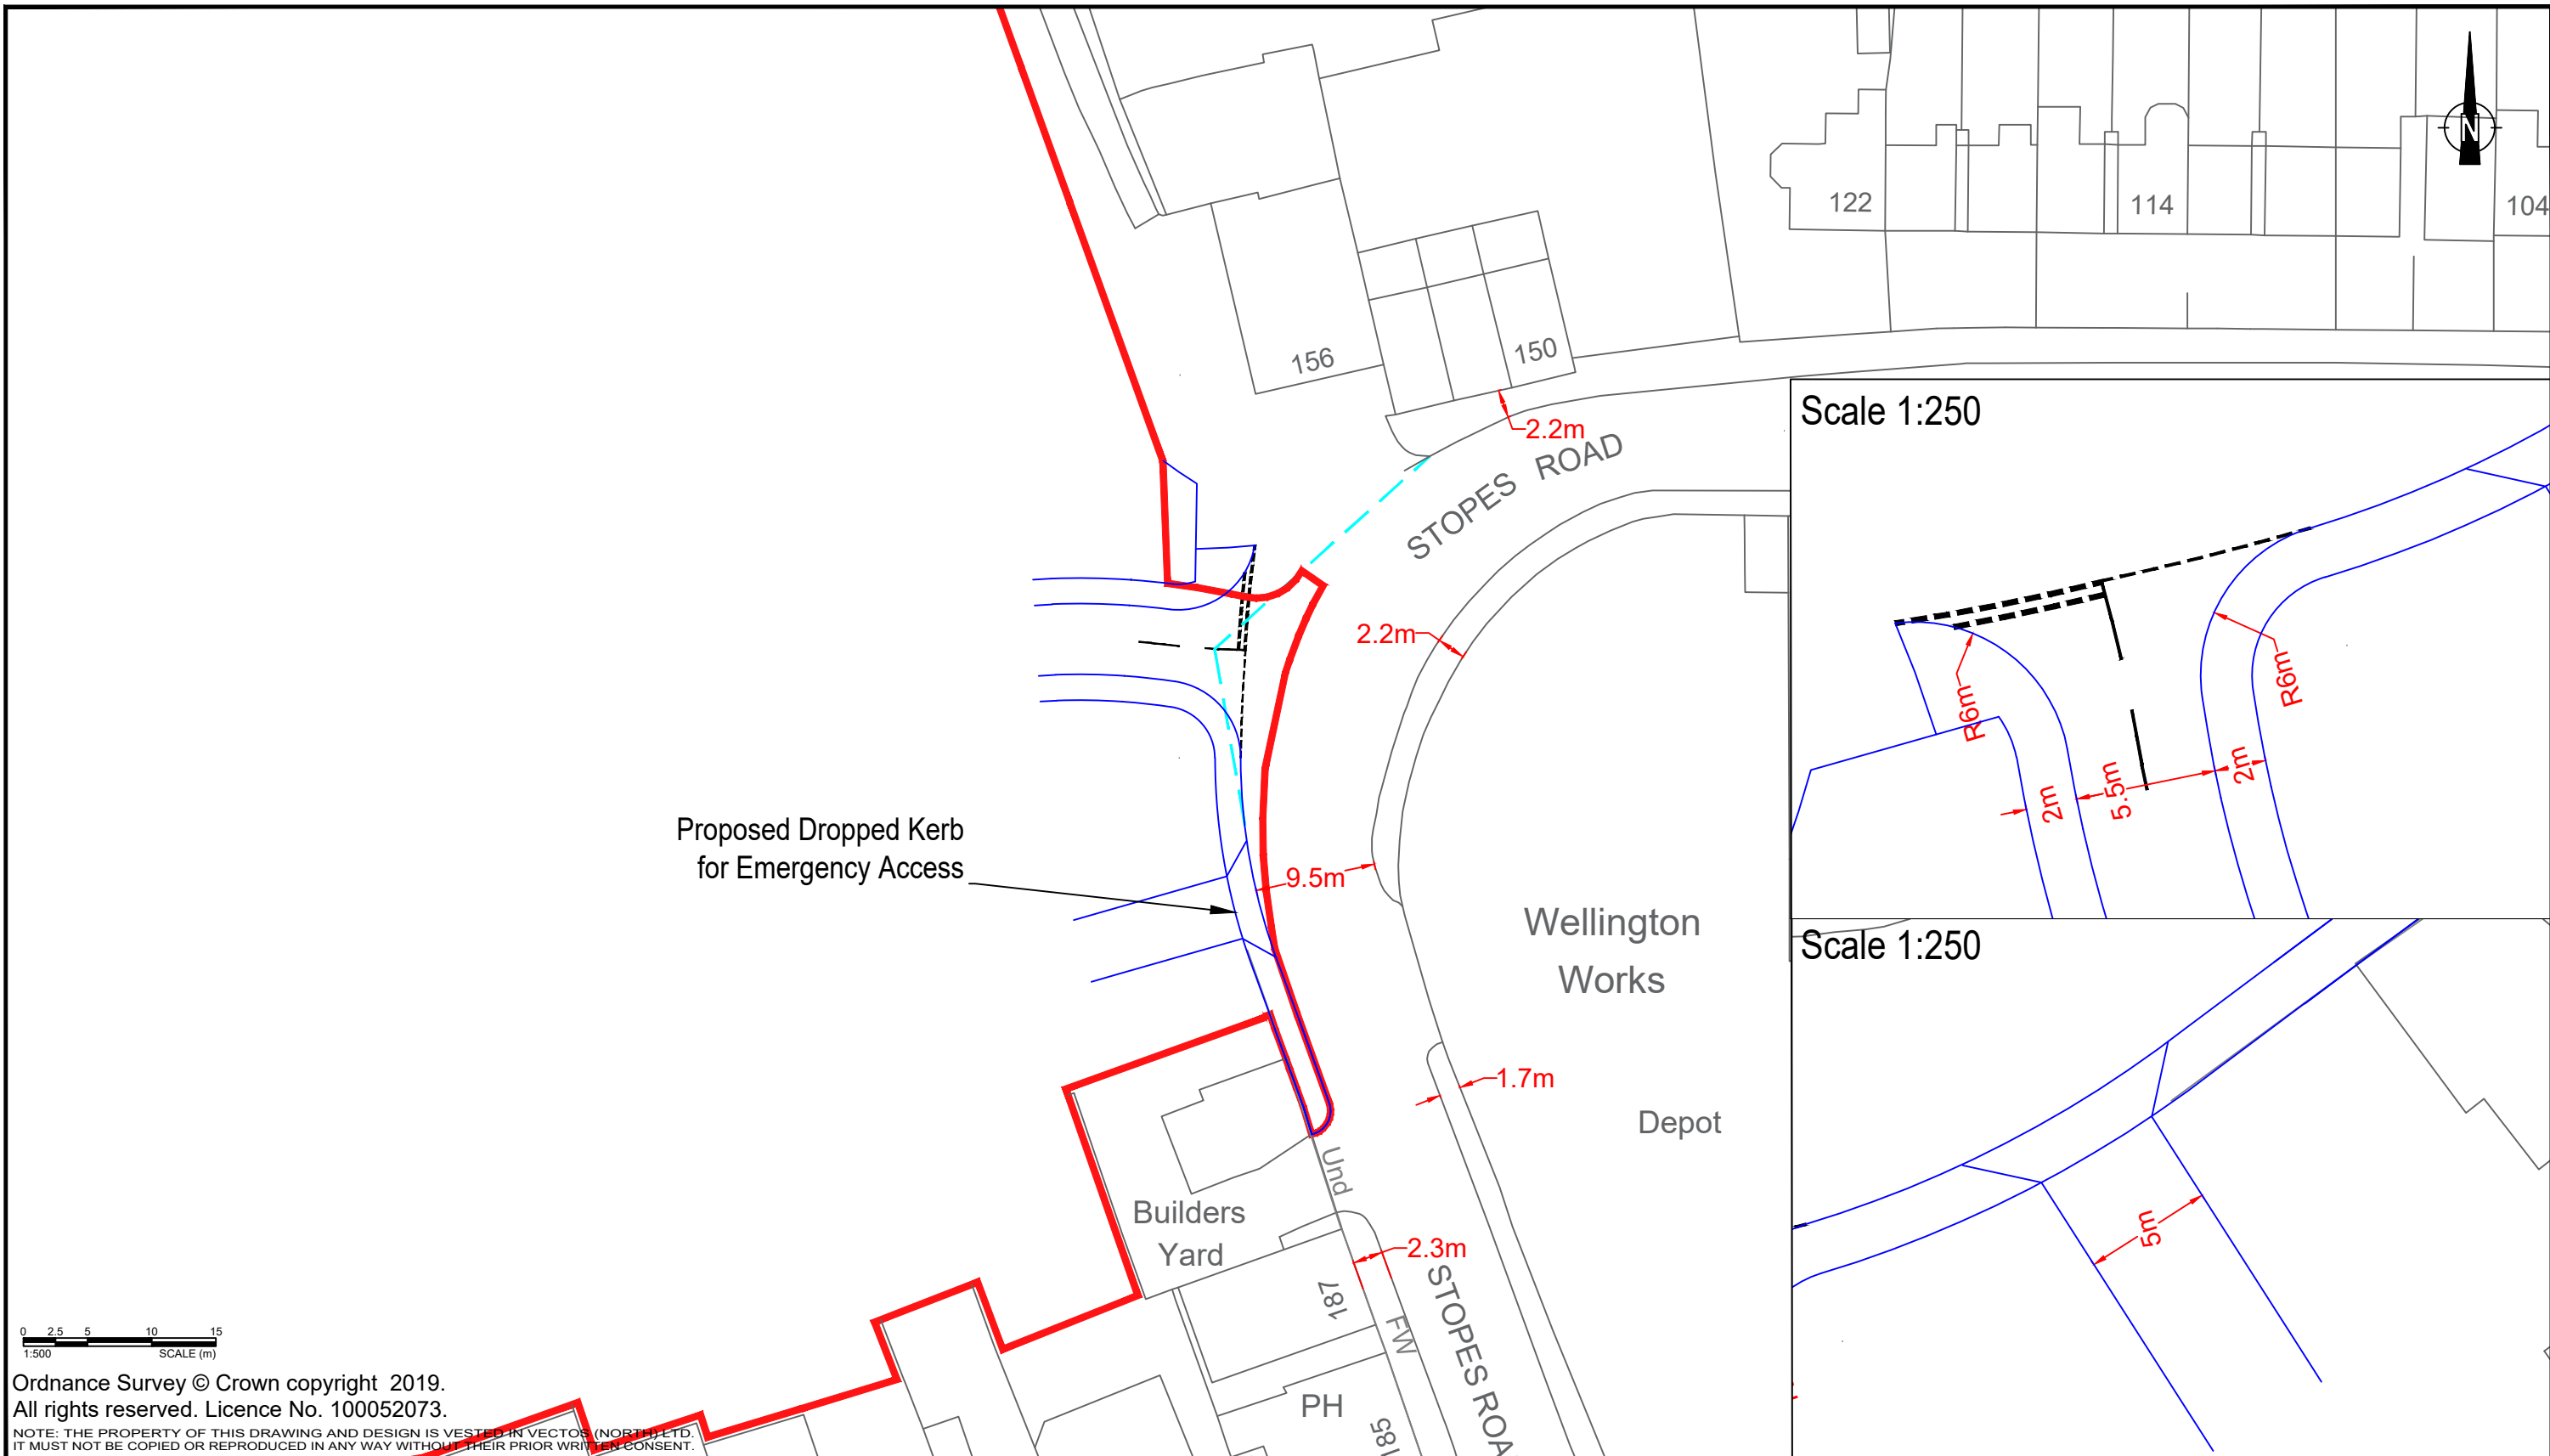

Ordnance Survey © Crown copyright 2019.
All rights reserved. Licence No. 100052073.

NOTE: THE PROPERTY OF THIS DRAWING AND DESIGN IS VESTED IN VECTOS (NORTH) LTD.
IT MUST NOT BE COPIED OR REPRODUCED IN ANY WAY WITHOUT THEIR PRIOR WRITTEN CONSENT.

REV.	DETAILS	DRAWN	CHECKED	DATE	Notes: 1. This is not a construction drawing and is intended for illustrative purposes only. 2. White lining is indicative only. Visibility splay - 2.4m to Tangent of Kerb	Stopes Road - Little Lever, Bolton				Harworth	
A	Amendments made to emergency access route	WD	AS	01.03.21		Proposed Site Access				vectos. 4th Floor Oxford Place, 61 Oxford Street, Manchester, M1 6EQ 0161 228 1008 e: manchester@vectos.co.uk	
DRAWN:		CHECKED:		DATE:	SCALES:	DRAWING NUMBER:		REVISION:			
WD		AS		17.02.21	1:500 at A3 - Unless Shown		VN201653-D108		A		