




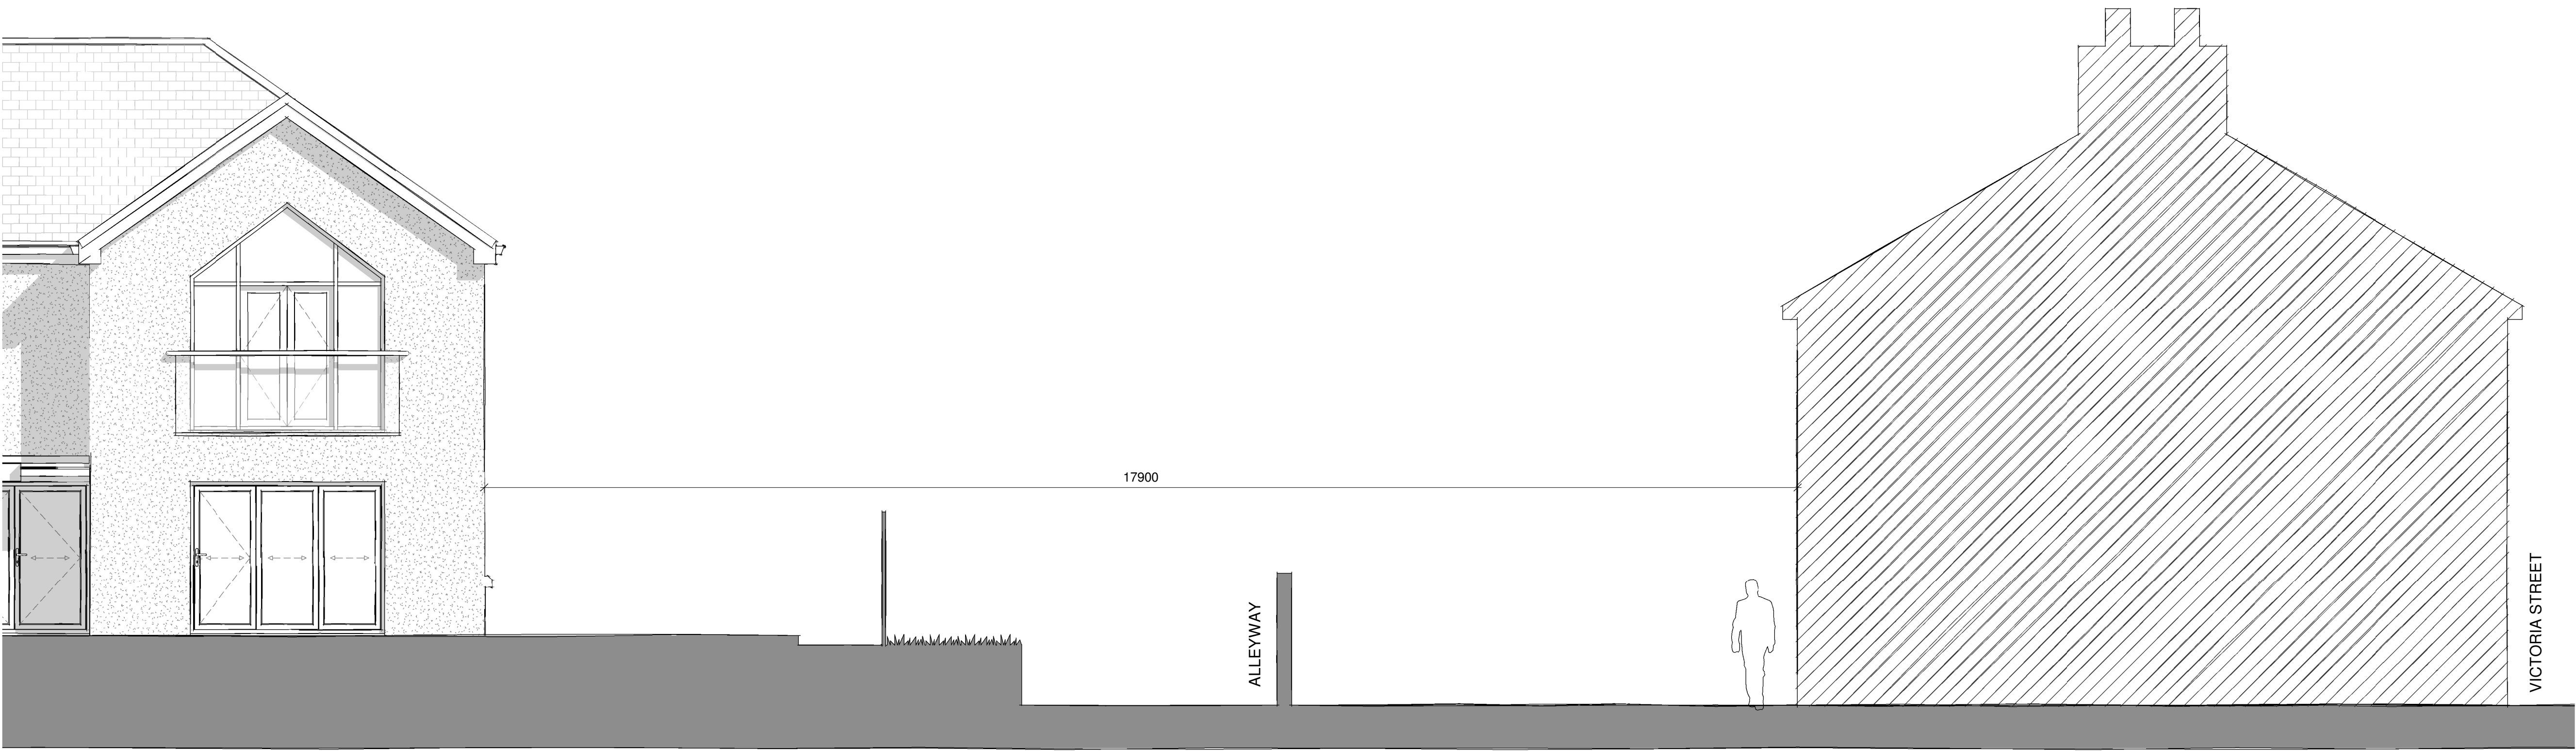

01 Existing Site Elevation / Section
1 : 50

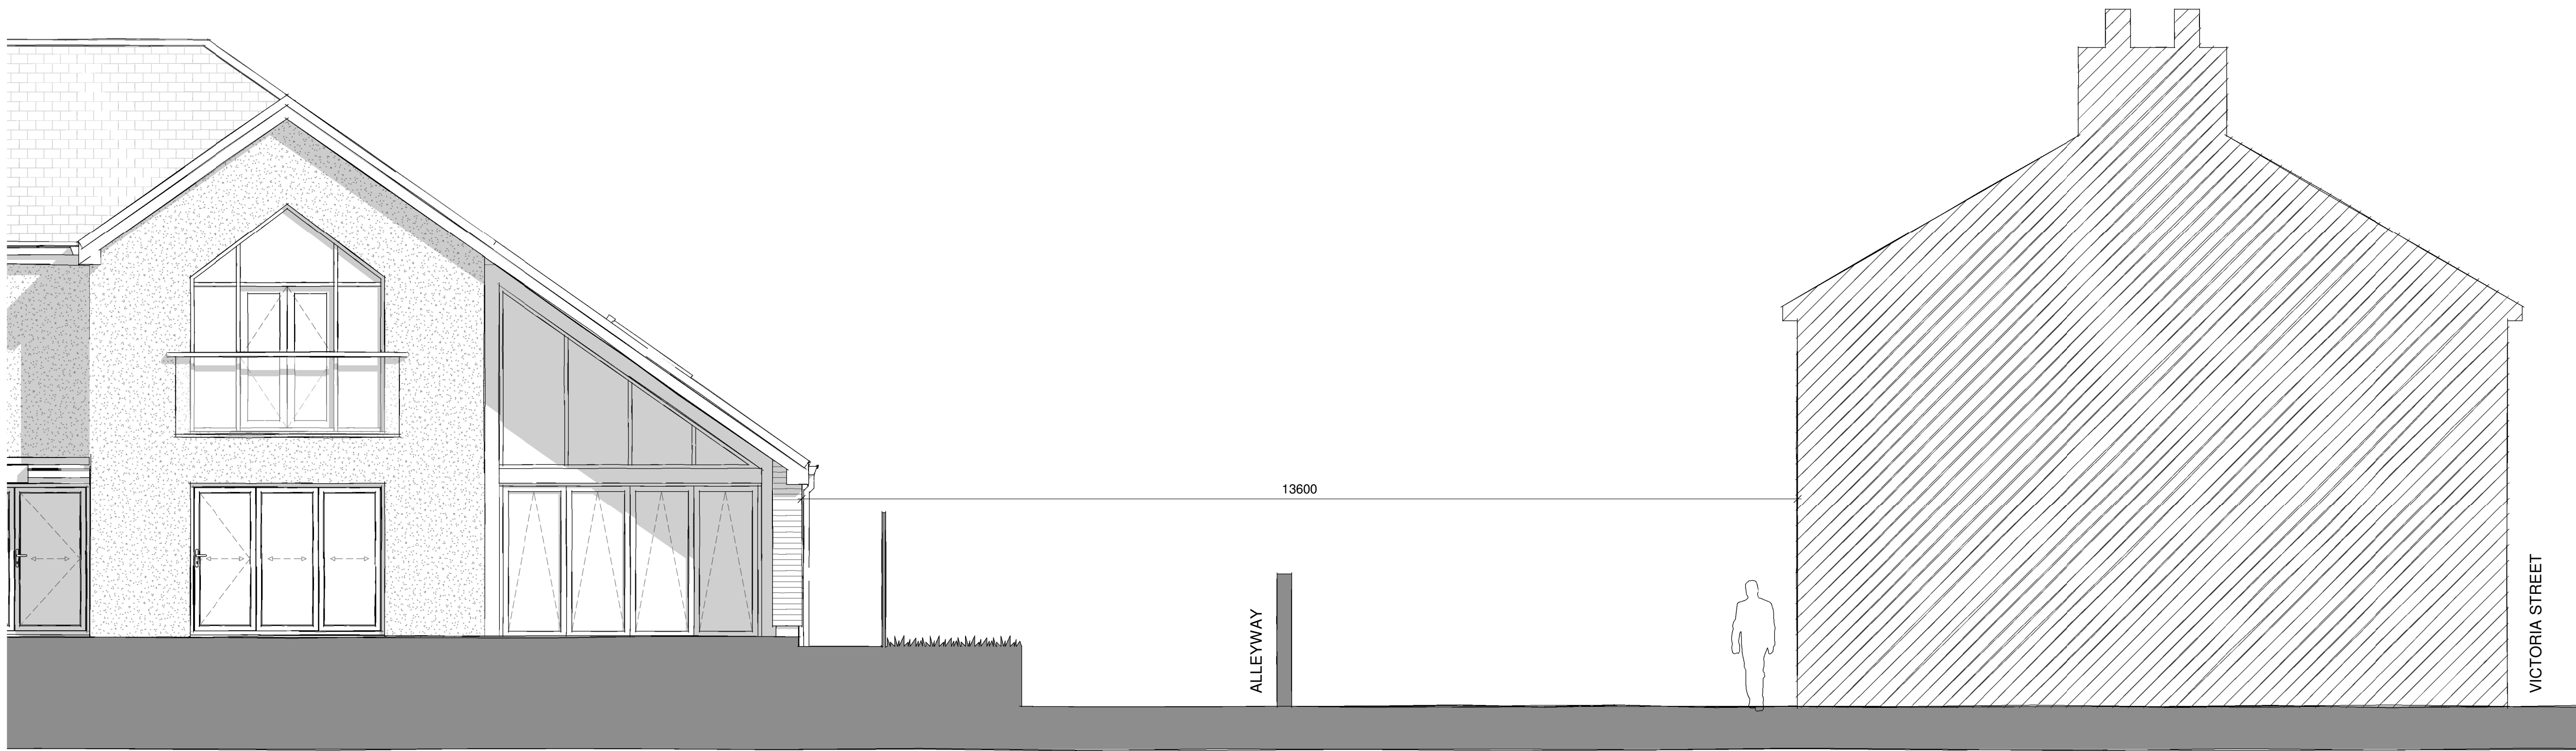

02 Proposed Site Elevation / Section
1 : 50

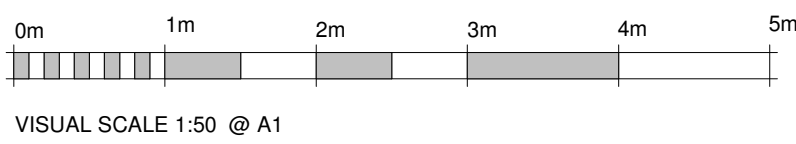

Notes:
This drawing is copyright. Figured dimensions are to be followed in preference to scaled dimensions and particulars are to be taken from the actual work where possible. Any discrepancy must be reported to the architect immediately and before proceeding. If in doubt, ask.

rev	description	date
-----	-------------	------

Revision Schedule

Rev No:

Drawn by: LNR

Project No:
DP2301

Project:
3 Turton Chase, Tottington,
Bury, BL8 4FZ

Drawing Title:
Site Section / Elevations

Drawing No:
DP-2301-PL-08

Date: 04/14/23	Scale: 1 : 50 @ A1
-------------------	-----------------------

Client:

Gemma Atkinson

Architect:



Draw Plan Ltd - Suite 112, Newton House, Faraday Street,
Birchwood Park, Warrington, WA3 6FW
Telephone: 07384 977700
Email: hello@drawplan.co.uk
Website: www.drawplan.co.uk