


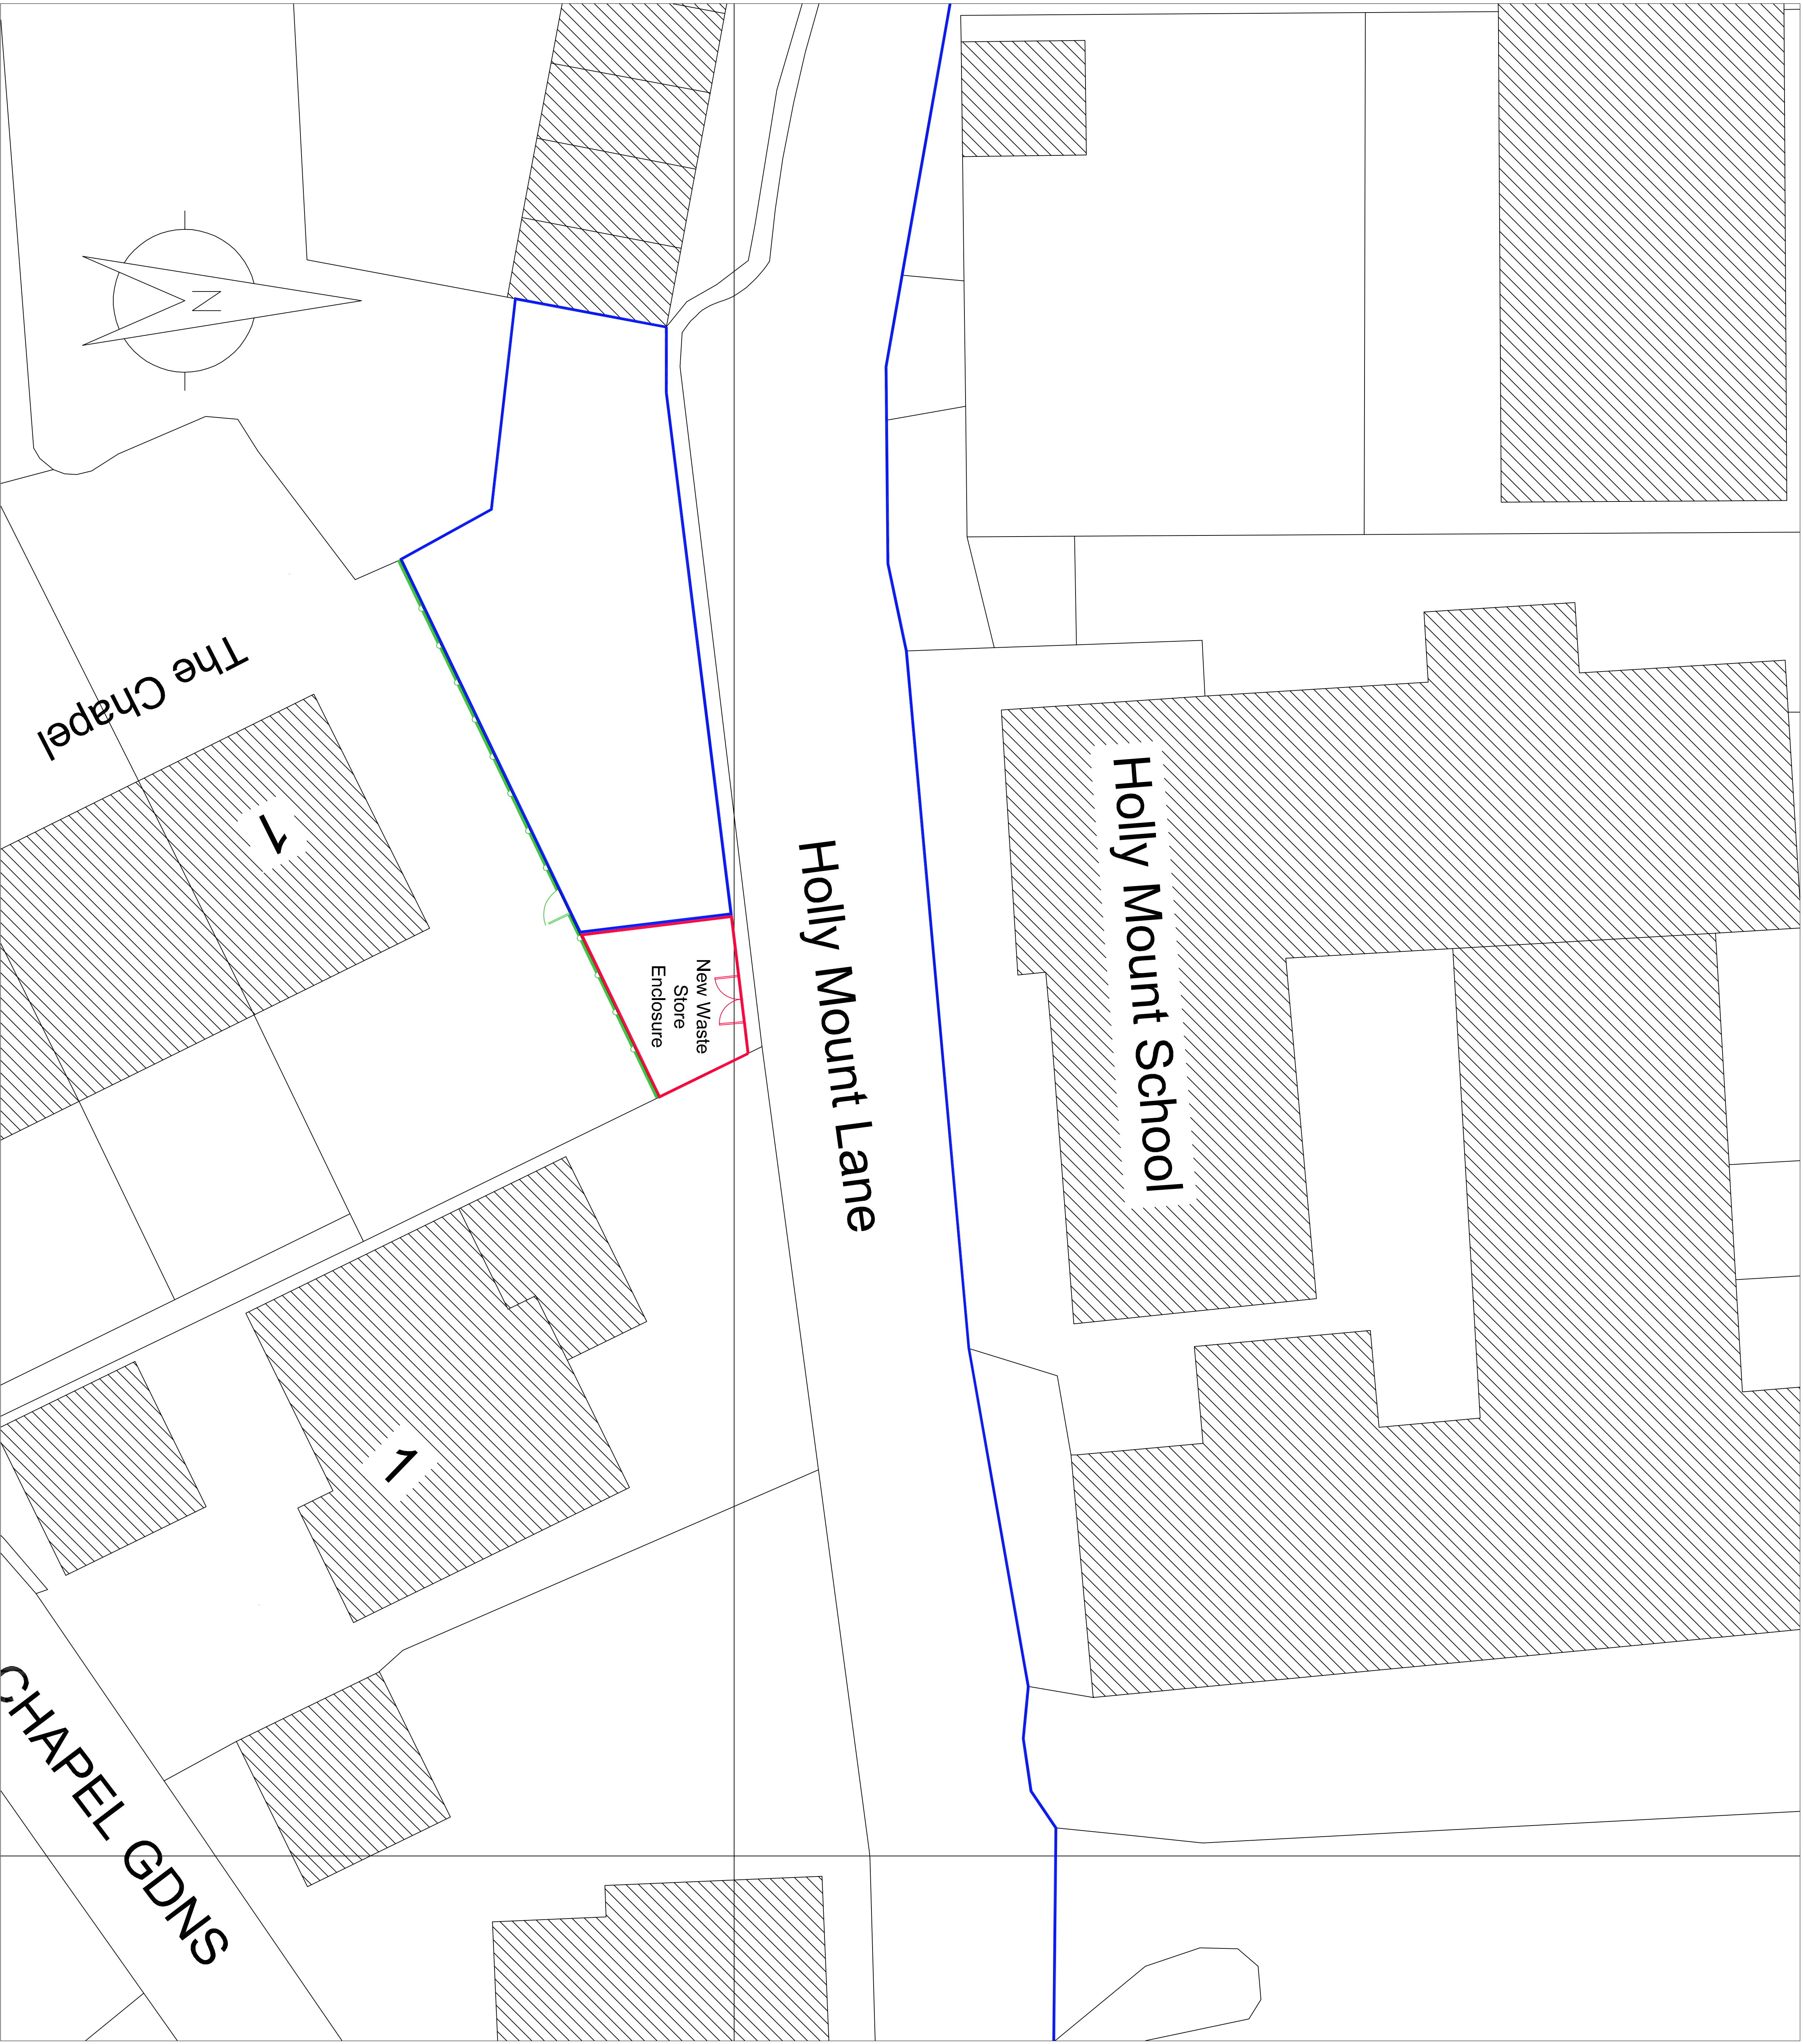

General Arrangement @1:100

Proposed New 1.9m High Feather Edge Board Timber Fence Enclosure  
Entirely constructed on land within Holly Mount School Title

Land Within the Ownership of Holly Mount RC Primary School

Existing Neighbours 1.9m High Feather Edge Board Timber Fence

New Feather Edge Fence to form enclosed Waste Collection Store

Supply and install new 1.9m x 125mm feather edge fence on 100mm timber posts and timber rails, with timber Featheredge Fence Capping. Toppers all to match existing adjacent feather edge board fence to neighbouring property. Finished fence / enclosure to receive match dark green timber stain inside and out to match existing neighbouring fences.


Gate Within Front Elevation

supply and install inward opening double gates total 1800mm wide consisting of ledged and braced feather edge board with Featheredge Fence Capping. Toppers to match fence detail and dark green stained inside and out to match. Gates to be secured with heavy duty Hasp and Staple with padlock.

Panel Dimensions -

Overall Height - 1.9m  
Panel Length Along Road 4920mm  
Panel Length Return to neighbours fence 5310mm  
Posts - 100mm square high pressure treated timber

Plans & Elevations @1:20

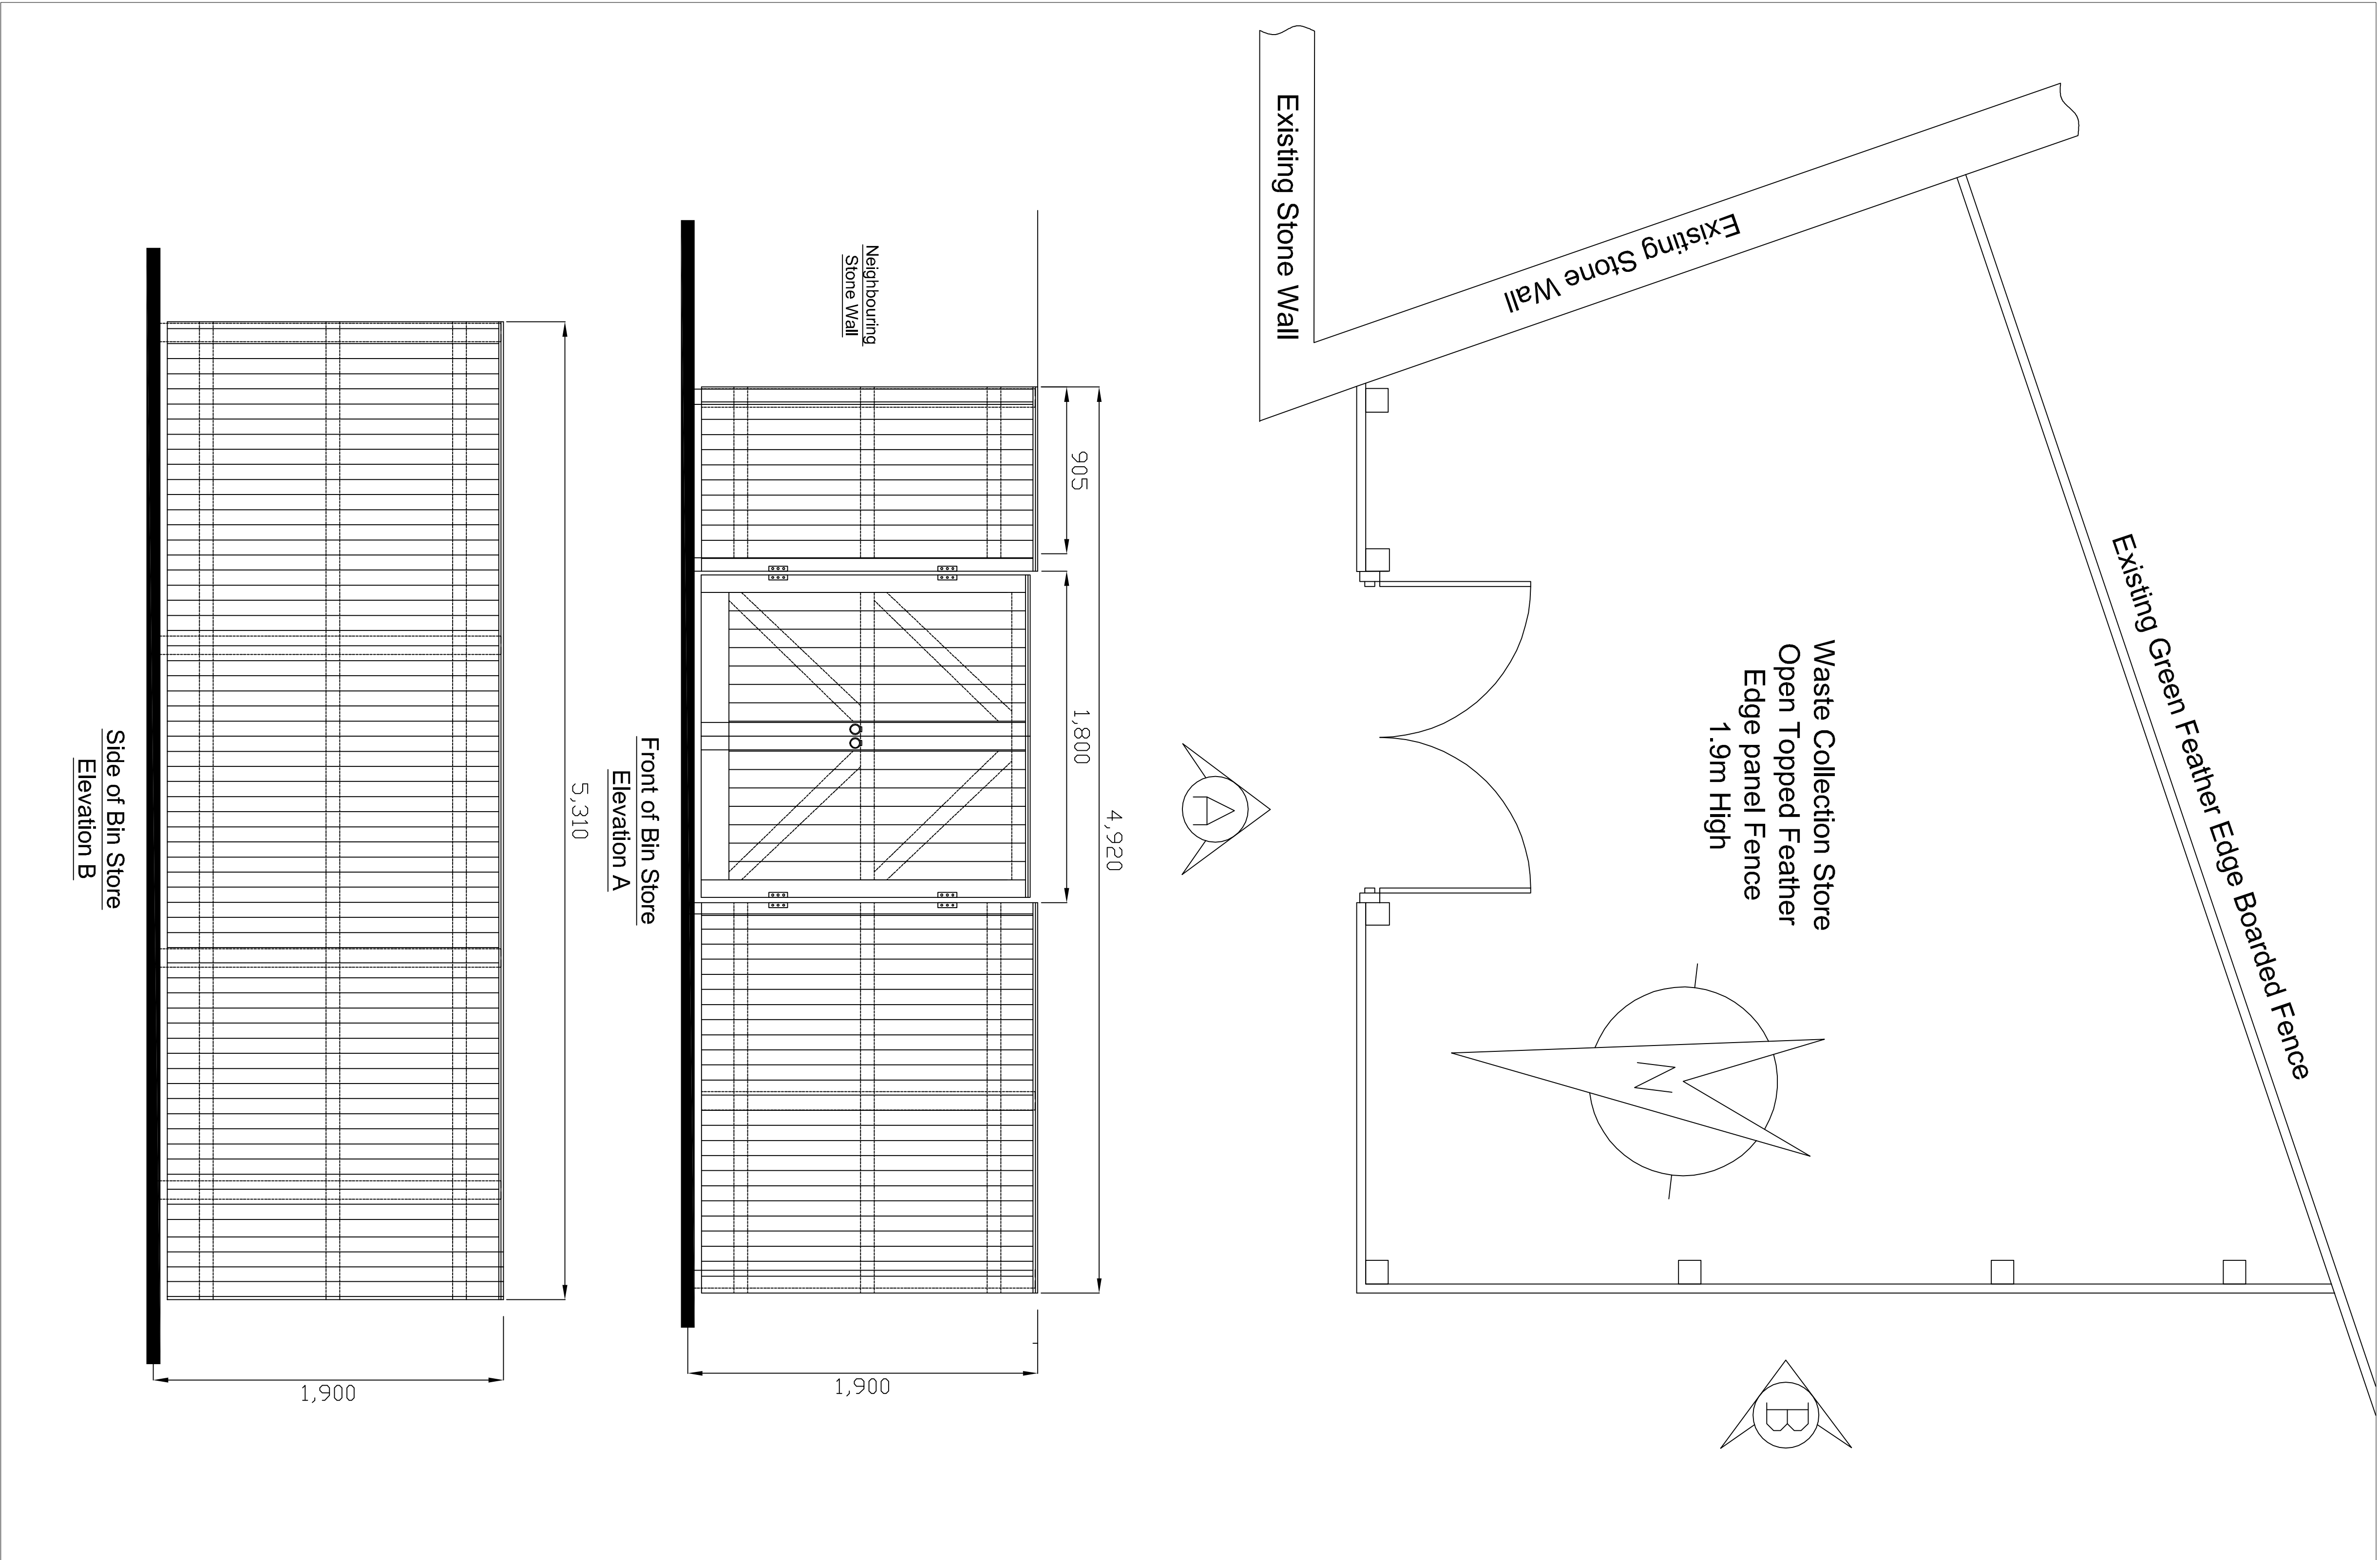

B - Site enclosed in Red outline. Other land in ownership outlined in Blue

PLANNING

Proposed New Feather Collection Store

Holly Mount RC Primary School

Neighbouring

RC Primary School

Proposed New Feather Collection Store

Holly Mount RC Primary School

Neighbouring

RC Primary School

