


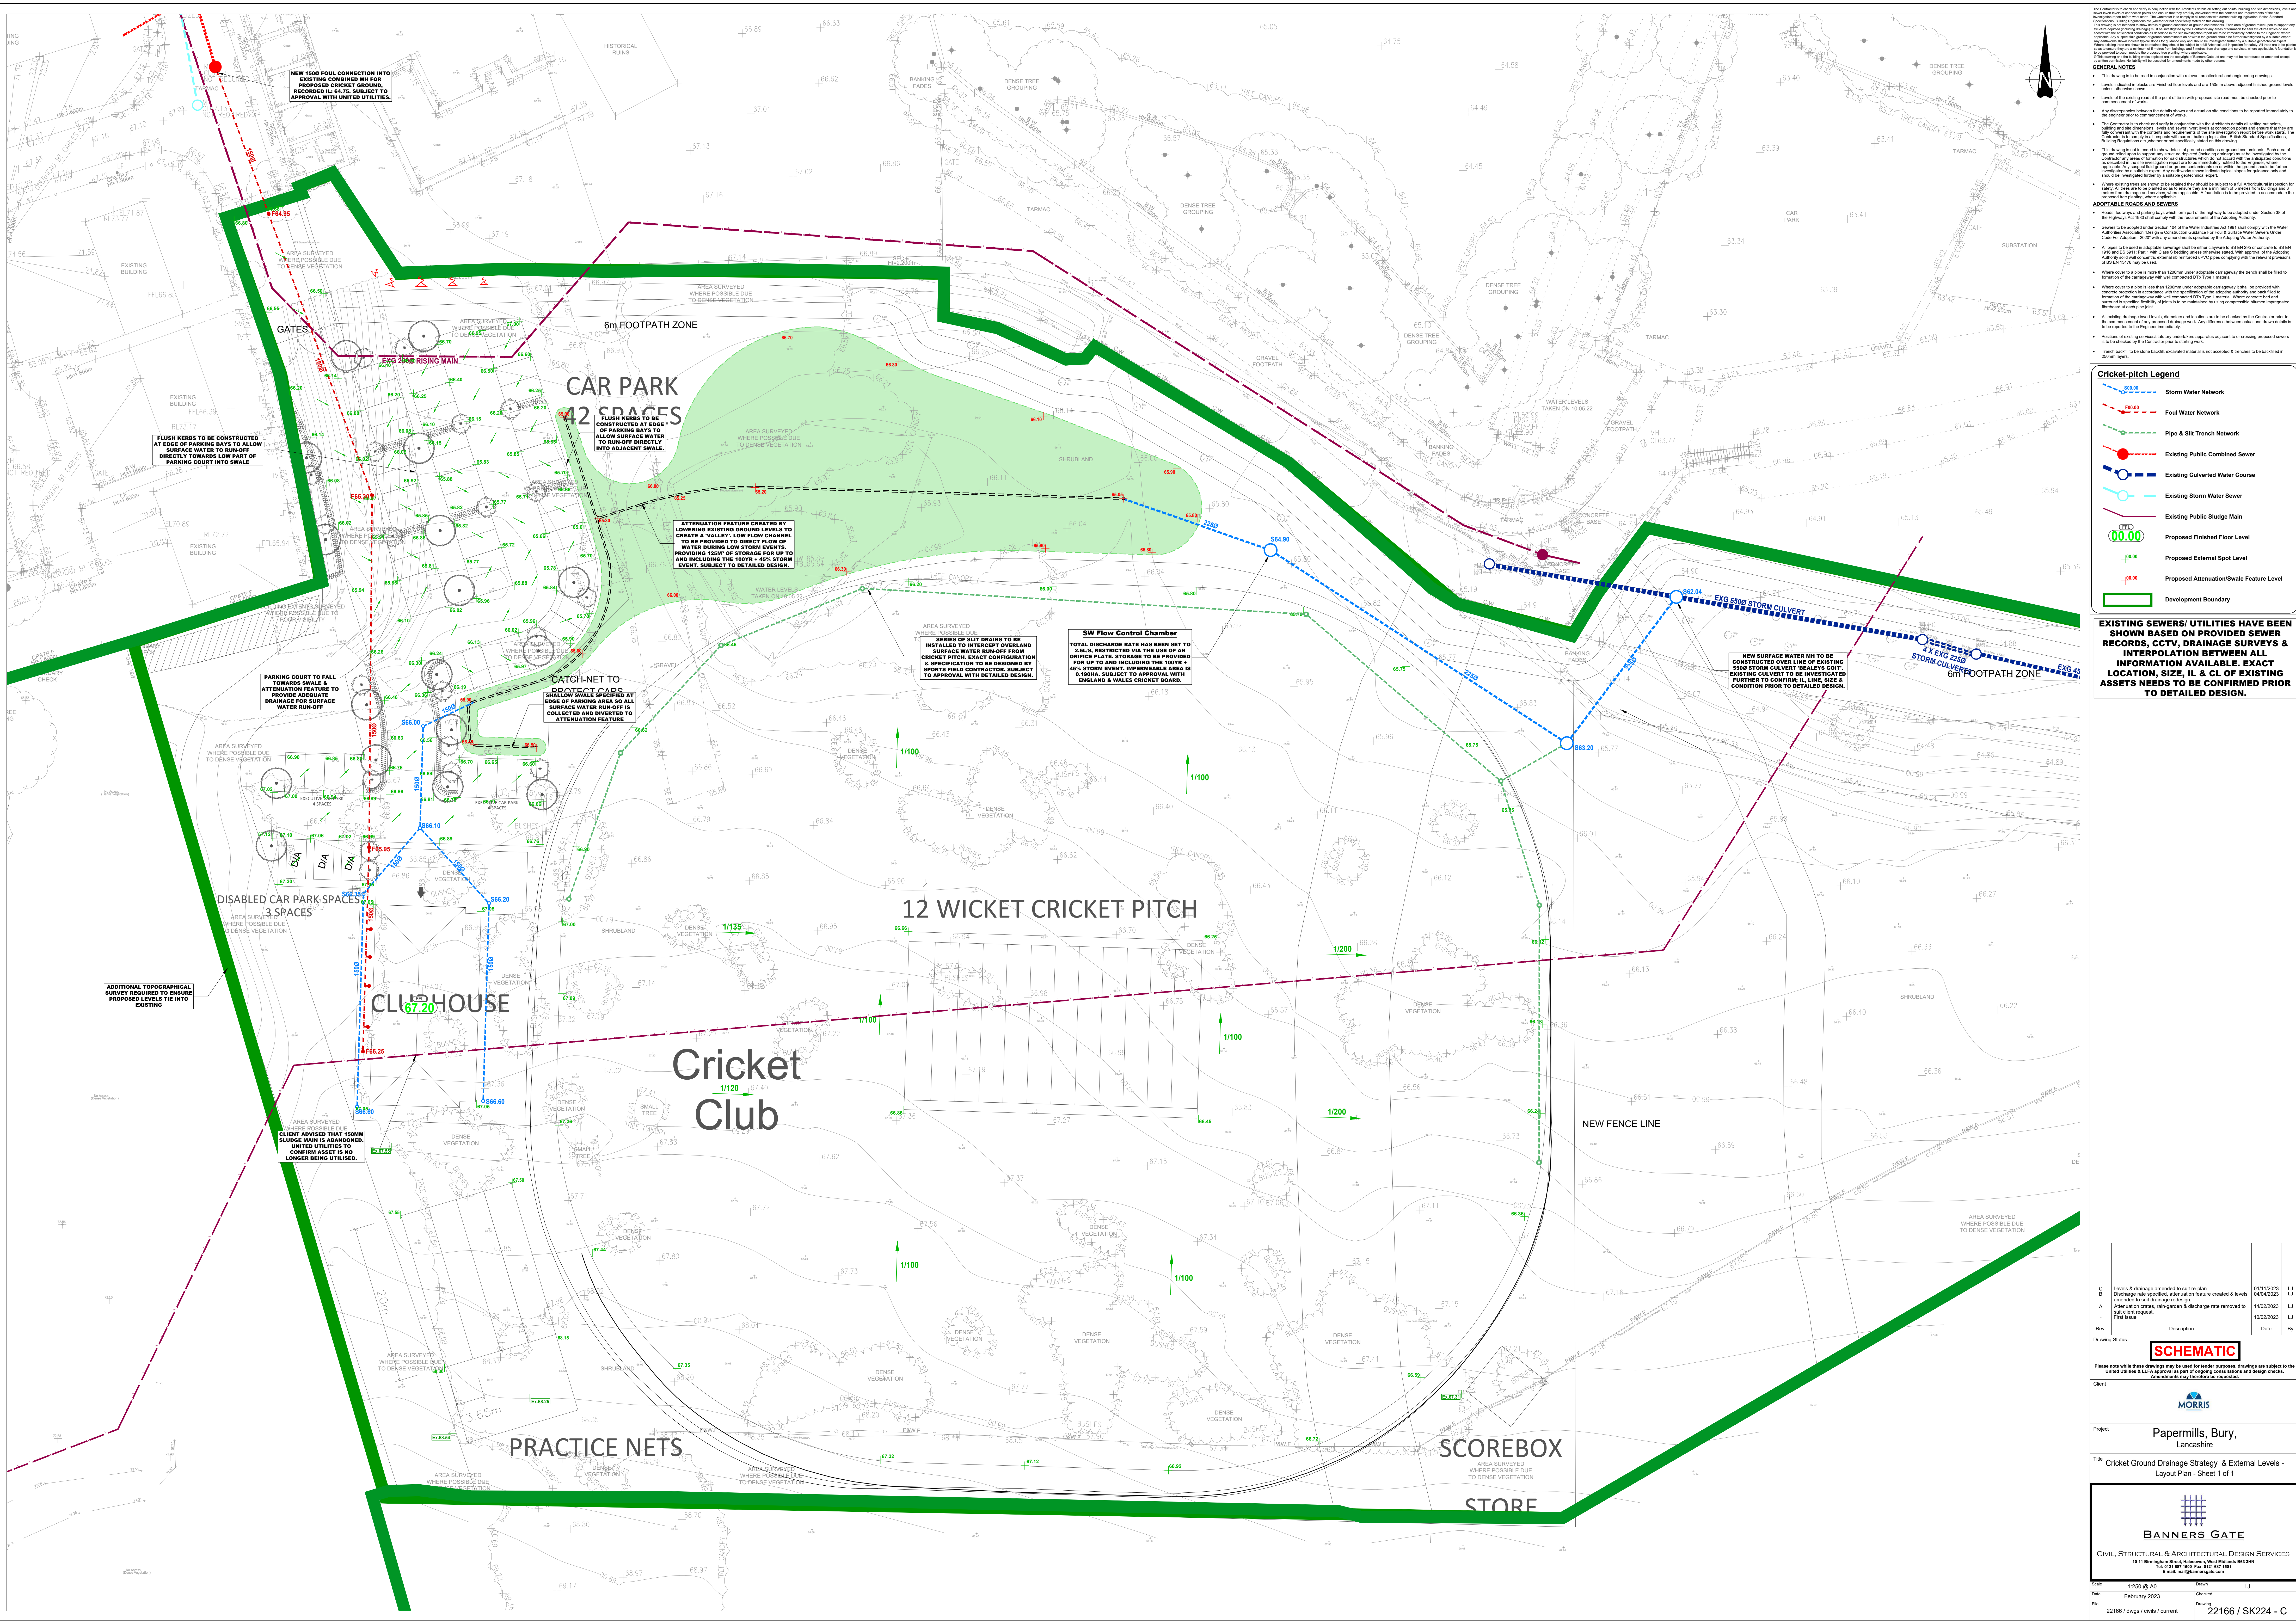

GENERAL NOTES

- This drawing is to be used in conjunction with relevant architectural and engineering drawings.
- Proposed levels are based on the Finished Floor Levels and are 150mm above adjacent finished ground levels unless otherwise stated.
ADOPTABLE ROADS AND SEWERS

- Roads, highways and parking bays which form part of the highway to be adopted under Section 38 of the Highways Act 1980 shall comply with the requirements of the Adopting Authority.
- Sewers to be adopted under Section 104 of the Water Industry Act 1991 shall comply with the Water Adoptions Association (Design & Construction) Guidance For Sewer & Surface Water Sewers Under Code For Adoption - 2027 with any amendments specified by the Adopting Water Authority.

Cricket-pitch Legend

- Storm Water Network
- Foul Water Network
- Pipe & Silt Trench Network
- Existing Public Combined Sewer
- Existing Culverted Water Course
- Existing Storm Water Sewer
- Proposed Finished Floor Level
- Proposed External Spot Level
- Proposed Attenuation/Swale Feature Level
- Development Boundary

EXISTING SEWERS/ UTILITIES HAVE BEEN SHOWN BASED ON PROVIDED SEWER RECORDS, CCTV, DRAINAGE SURVEYS & INTERPOLATION BETWEEN ALL INFORMATION AVAILABLE. EXACT LOCATION, SIZE, IL & CL OF EXISTING ASSETS NEEDS TO BE CONFIRMED PRIOR TO DETAILED DESIGN.

C	Levels & drainage presented to suit topography	01/11/2023	LJ
B	Discharge rate specified, attenuation features created & levels presented in final drainage redesign	04/04/2023	LJ
A	Attenuation crates, rain-garden & discharge rate removed to suit client request	14/02/2023	LJ
-	Final Issue	10/02/2023	LJ

Rev. Description Date By

Drawing Status **SCHEMATIC**

Please note while these drawings are in use for tender purposes, drawings are subject to the United Utilities & LFA approval as part of ongoing consultations and design checks. Amendments may therefore be required.

Client **MORRIS**

Project **Papermills, Bury, Lancashire**

Title **Cricket Ground Drainage Strategy & External Levels - Layout Plan - Sheet 1 of 1**

BANNERS GATE
CIVIL, STRUCTURAL & ARCHITECTURAL DESIGN SERVICES

Scale	1:250 @ A0	Drawn	LJ
Date	February 2023	Checked	
File	22166 / dwg / c / current	Drawn	

22166 / SK224 - C