



STREET SCENE 14 - SCALE 1:200



STREET SCENE 15 - SCALE 1:200



STREET SCENE 16 - SCALE 1:200



STREET SCENE 17 - SCALE 1:200

NOTES

- Contractors must check all dimensions on site. Only figured dimensions are to be worked from. Discrepancies must be reported to the Architect or Engineer before proceeding. © This drawing is copyright.
- Reproduced from OS Sitemap © by permission of Ordnance Survey on behalf of The Controller of Her Majesty's Stationery Office. © Crown copyright 2008. All rights reserved. Licence number 100007126.
- Direct scaling off the drawing is permissible for planning purposes only.

DRAFT
30/10/2023


A Updated to reflect layout changes		JPG	CM	30/10/2023
REV	DESCRIPTION	DRN	CHD	DATE
☐ PRELIMINARY	☐ INFORMATION	☐ TENDER		
☐ CONSTRUCTION	☐ AS BUILT			
SCALE	1:200 @ A0	DATE	NOV 2022	
DRAWN	JPG	CHK	CM	
DRAWING NO.	17194 1002	REV	A	
TITLE	FORMER EAST LANCS PAPERMILL RADCLIFFE, BURY			
DETAILS	STREET SCENES 14-17			

Woods Hardwick
Architecture | Engineering | Planning | Surveying

BEDFORD : HEAD OFFICE
15-17 Goldington Road
Bedford MK40 3NH
T: +44 (0) 1234 268862
ONLINE: mail@woodshardwick.com | woodshardwick.com

BIRMINGHAM
Fort Dunlop, Fort Parkway
Birmingham B24 9FE
T: +44 (0) 121 6297784

PLEASE CONSIDER THE ENVIRONMENT BEFORE PRINTING THIS DRAWING

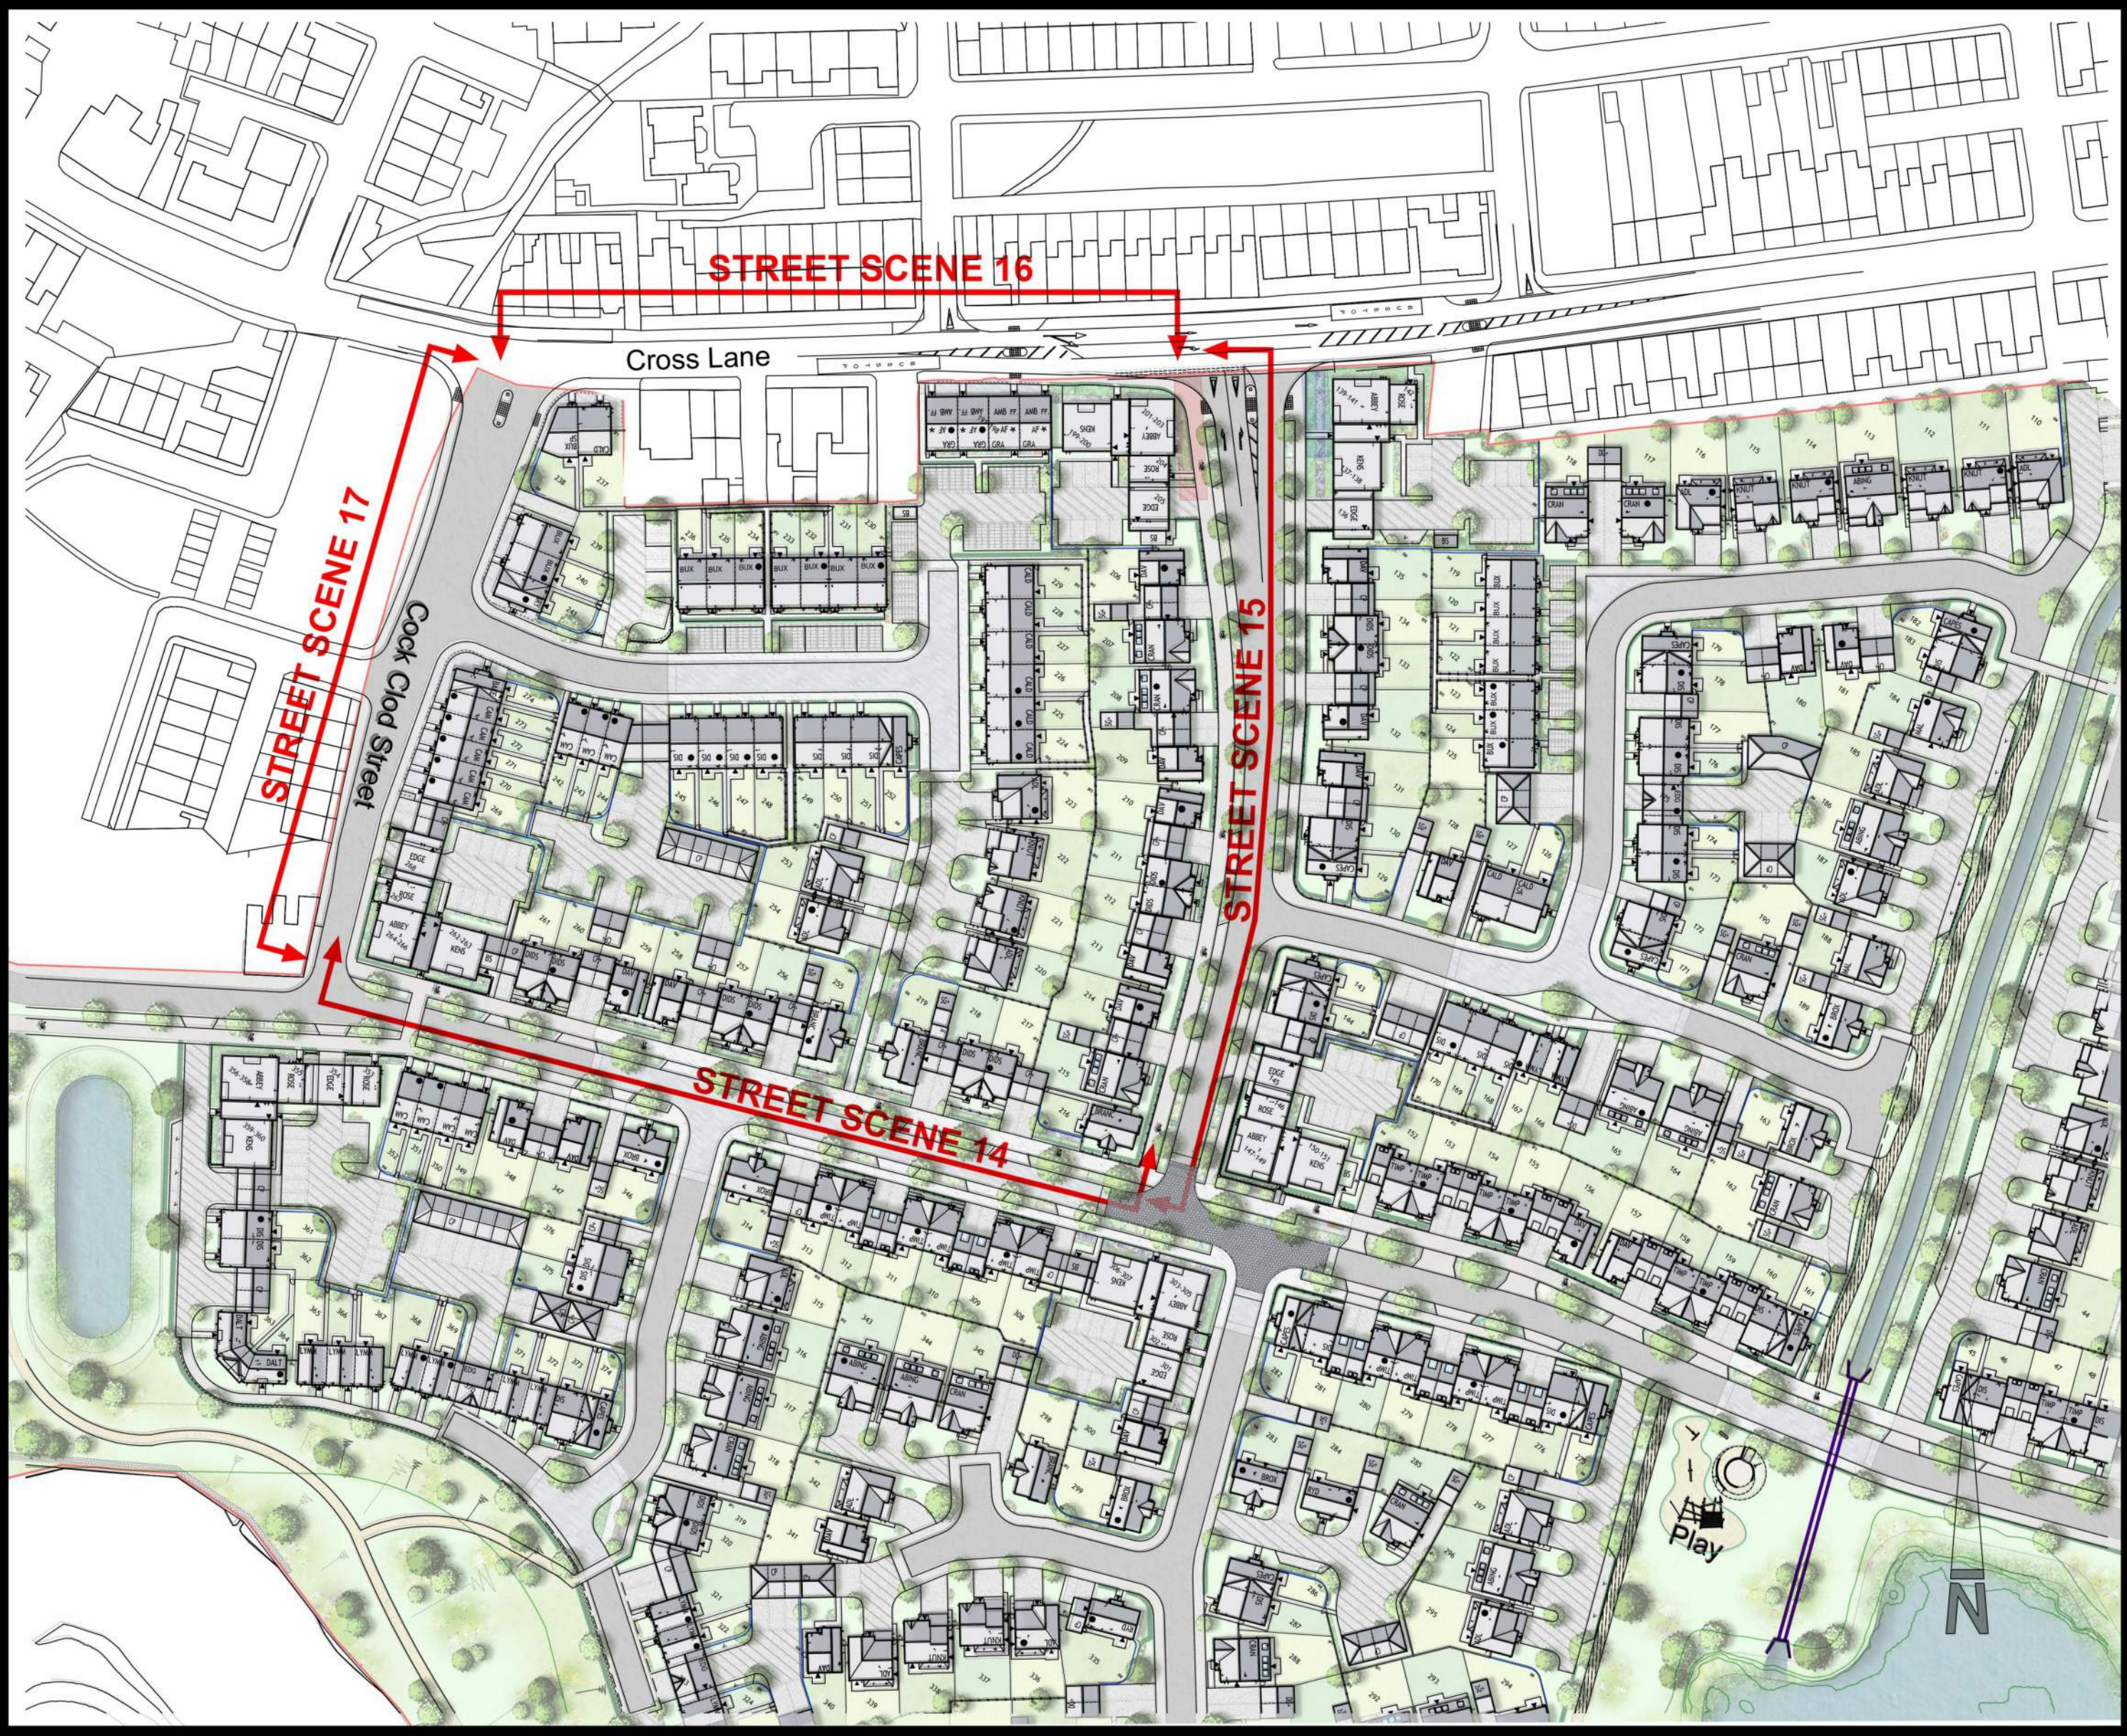

STREET SCENE LOCATION PLAN - NTS

0 2 4 6 8 10 12 14 16 18 20 22 24 26 28 30
SCALE 1:200