


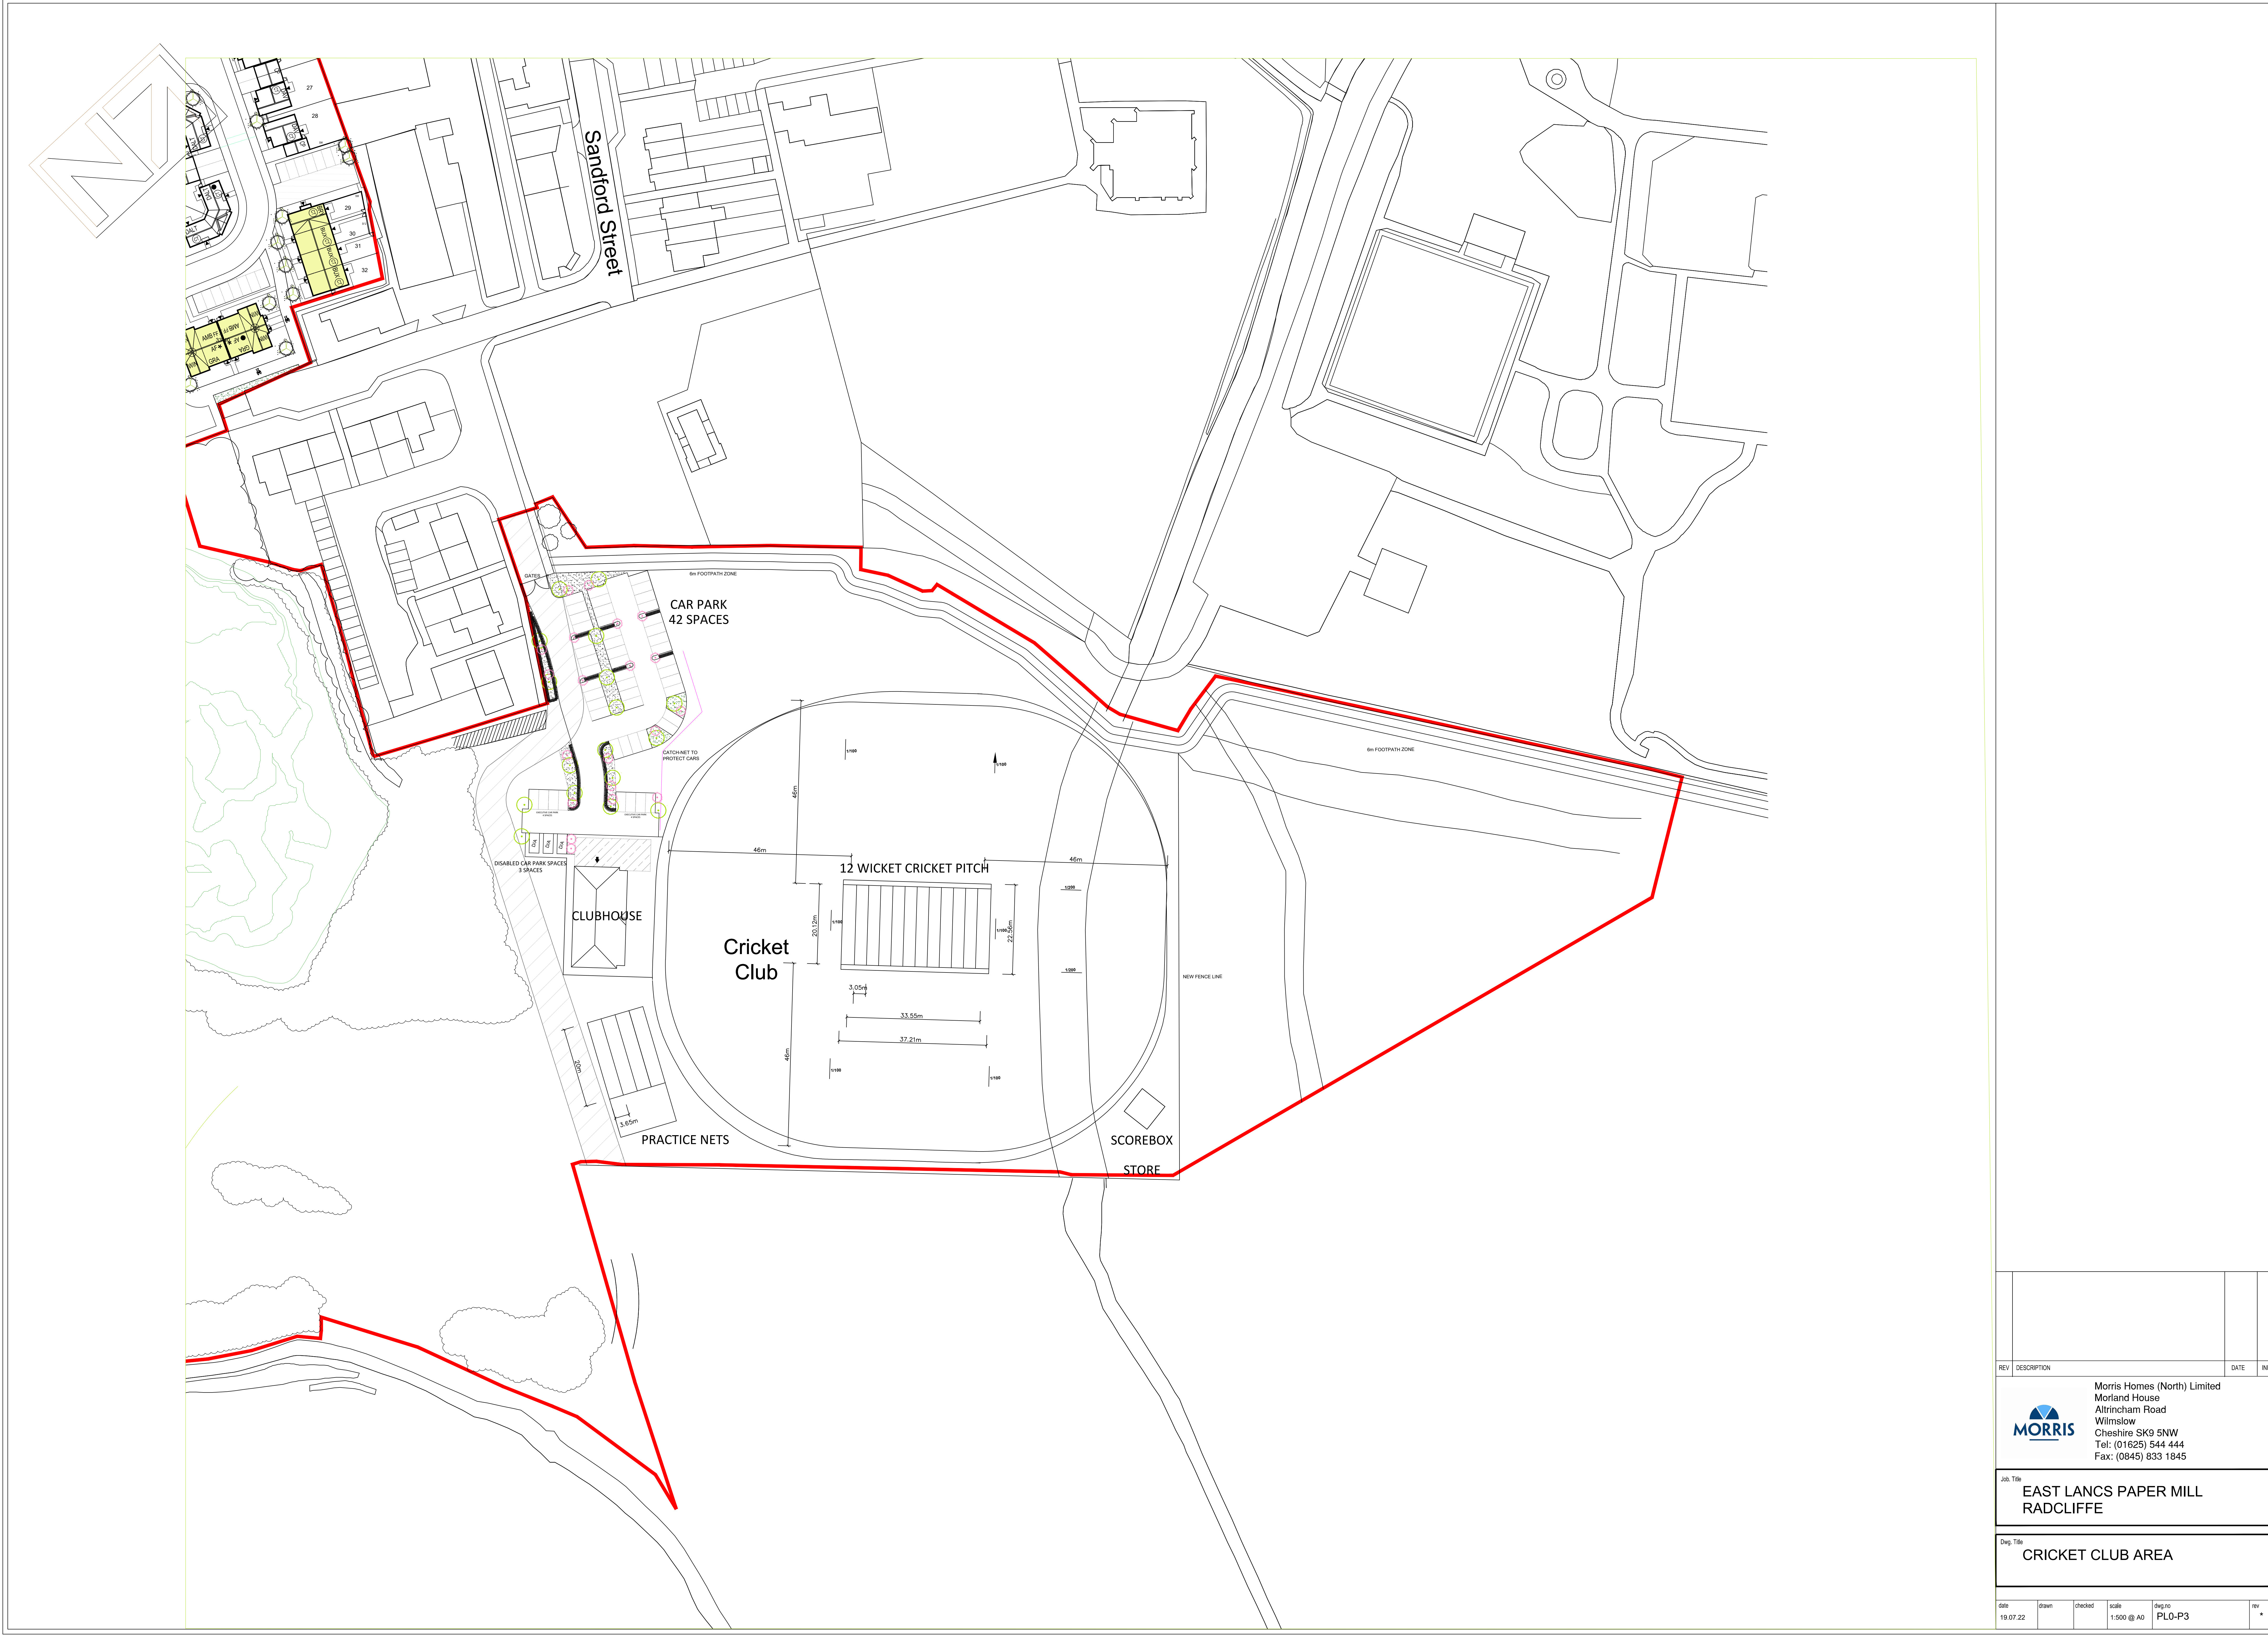

Morris Homes (North) Limited
Morland House
Altrincham Road
Wilmslow
Cheshire SK9 5NW
Tel: (01625) 544 444
Fax: (0845) 833 1845

Job Title
**EAST LANCS PAPER MILL
RADCLIFFE**

Dep. Title
CRICKET CLUB AREA

date	drawn	checked	scale	desig no	rev
19.07.22			1:500 @ A0	PL0-P3	•