


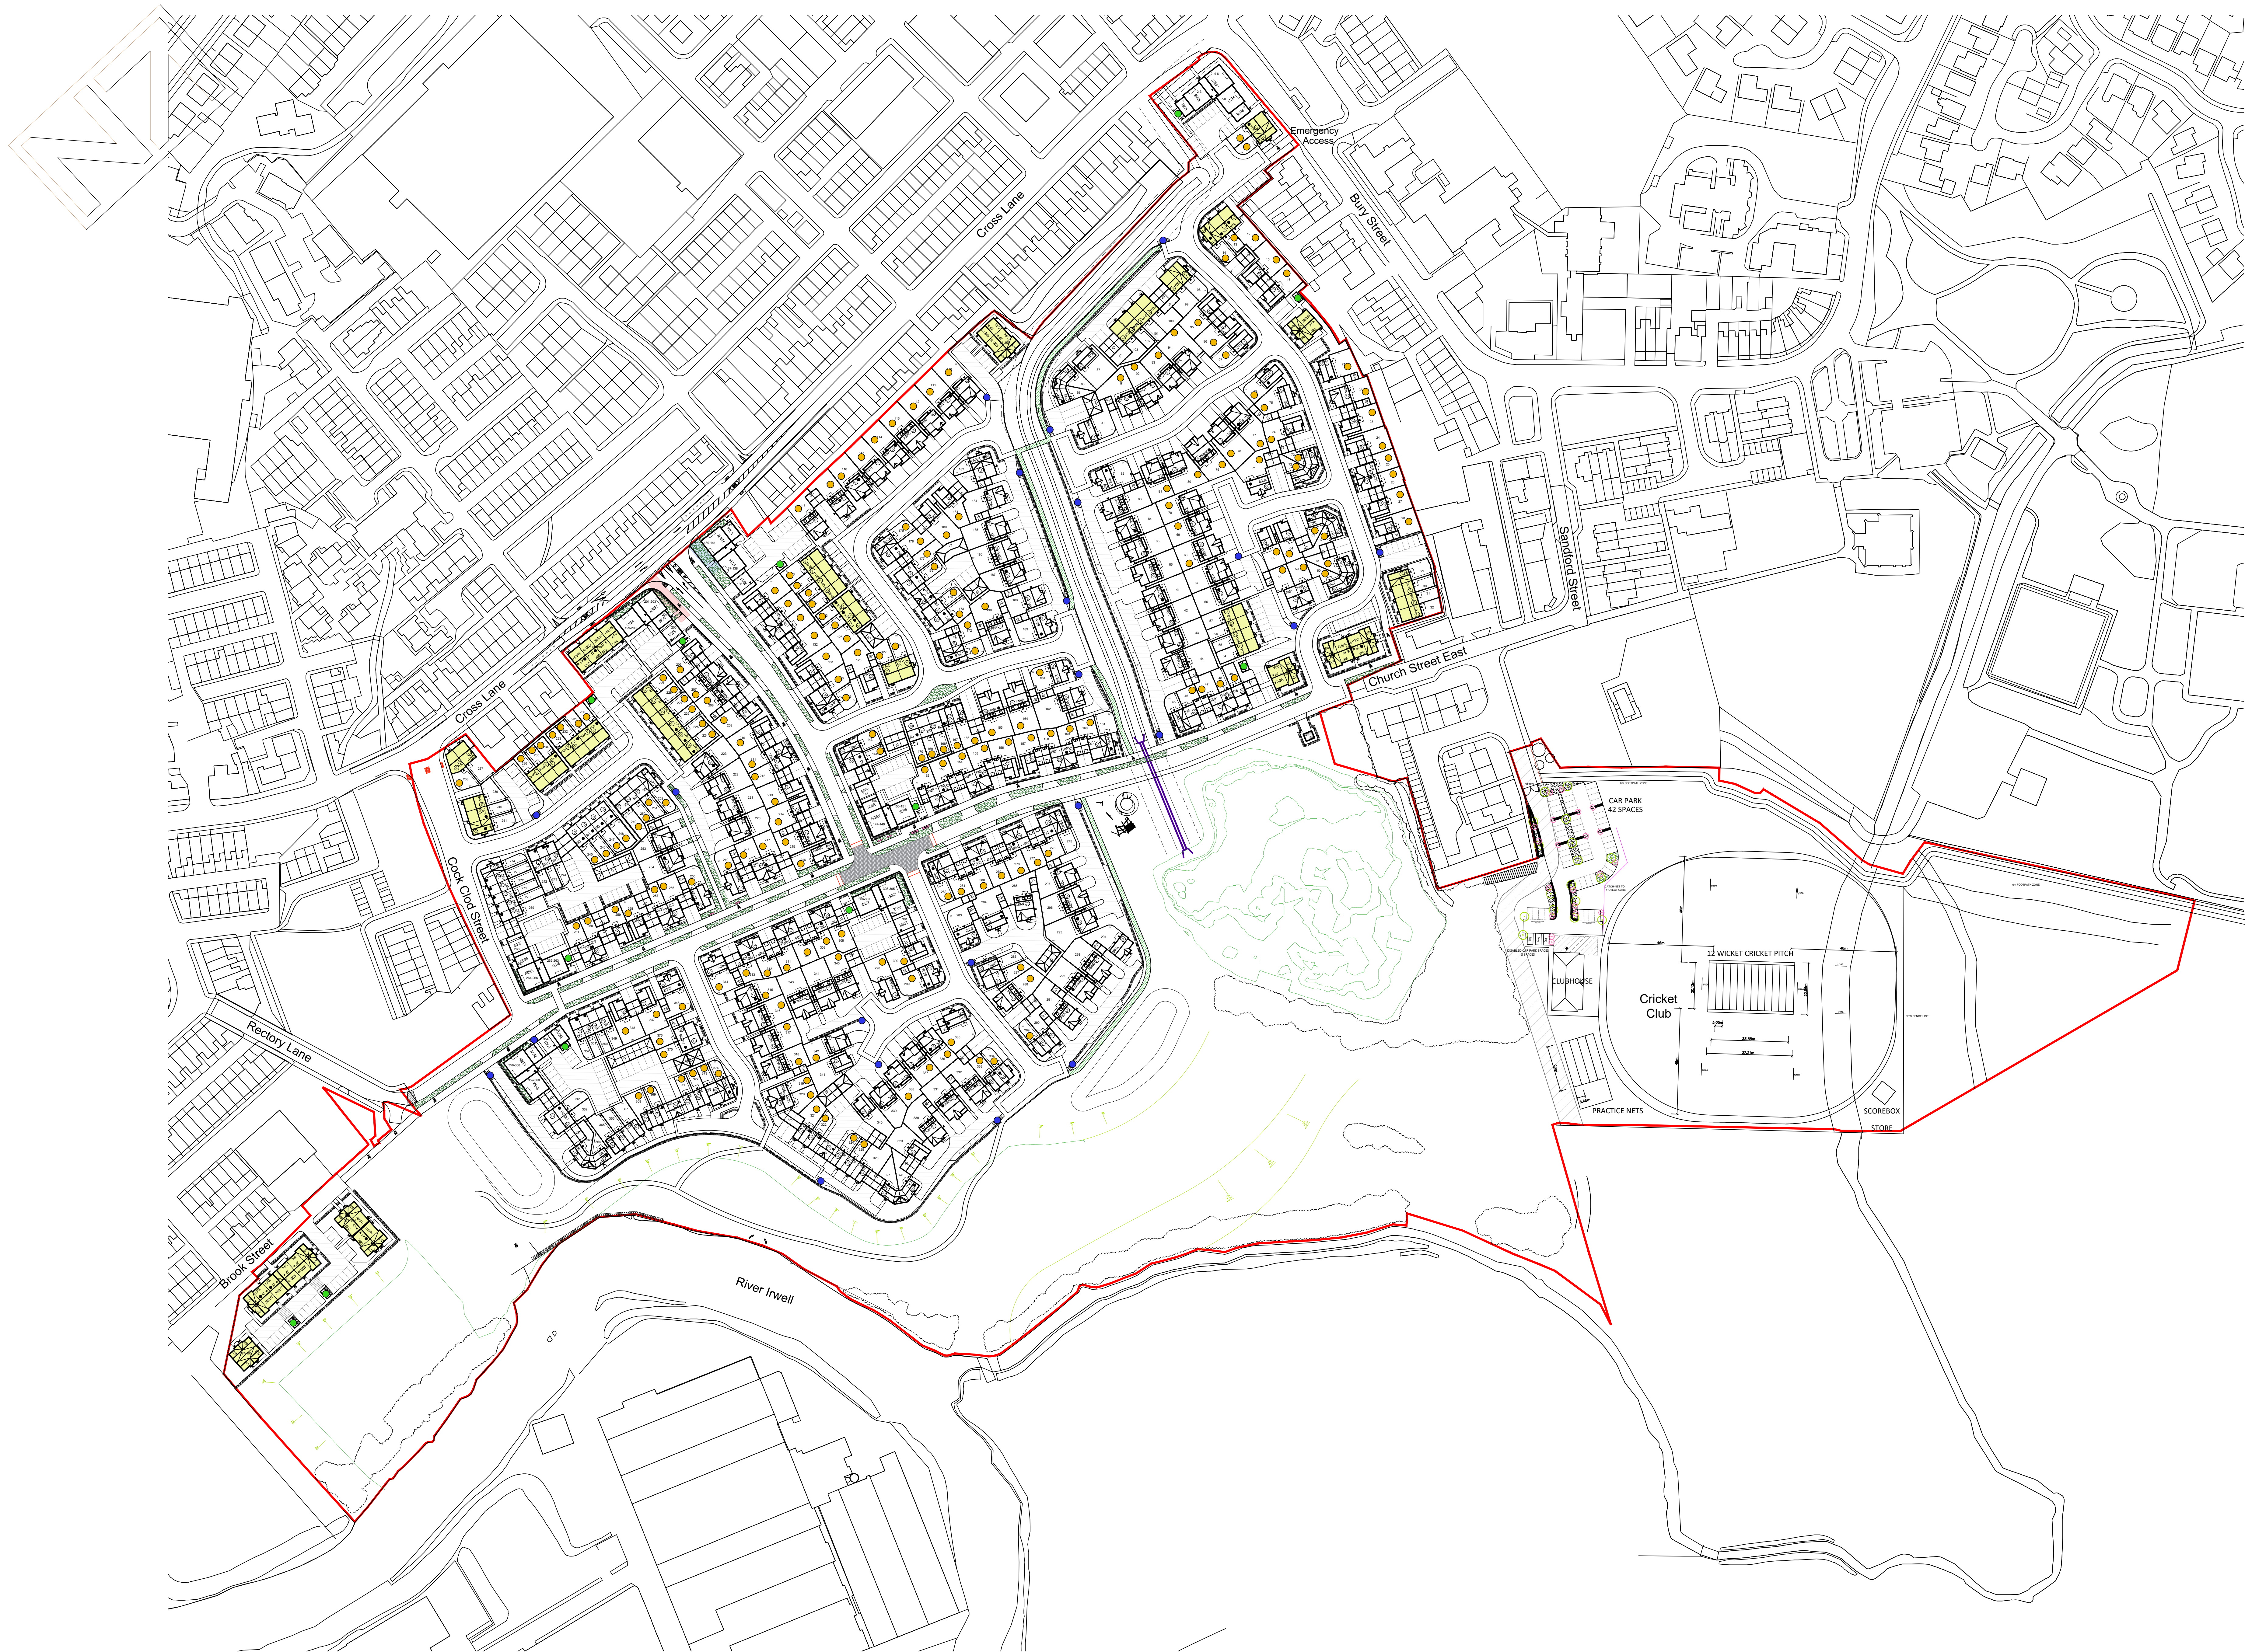

- LEGEND
- REFUSE TO BE STORED IN GARDEN AND BROUGHT TO THE FRONT ON COLLECTION DAYS
 - BIN COLLECTION AREA ON PRIVATE DRIVES
 - BIN STORE COLLECTED BY MANAGEMENT COMPANY

REV		DESCRIPTION	DATE	INT
 Morris Homes (North) Limited Morland House Altrincham Road Wilmslow Cheshire SK9 5NW Tel: (01625) 544 444 Fax: (0845) 833 1845				
Job Title		EAST LANCS PAPER MILL RADCLIFFE		
Dwg Title		REFUSE COLLECTION STRATEGY DRAWING		
date	drawn	checked	scale	drawn
13.11.23			1:1000 @ A0	PL0-RCS-01