



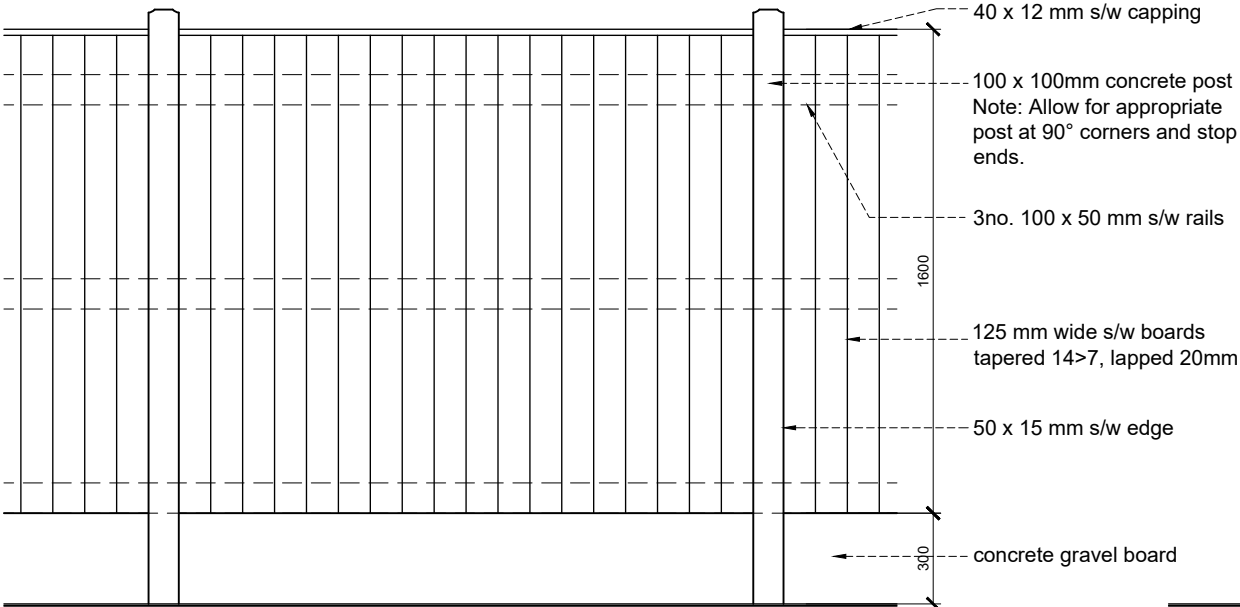

FRONT
1.8M HIGH CONCRETE POST
AND TIMBER PANEL FENCE



STAIN TO FENCE:
RENTOKILL CELLCURE PRESSURE TREATED
CELL BRONZE TO B.S. 1722 PART 3.

To be used where not visible from the road,
e.g. back to back and between dwellings only.

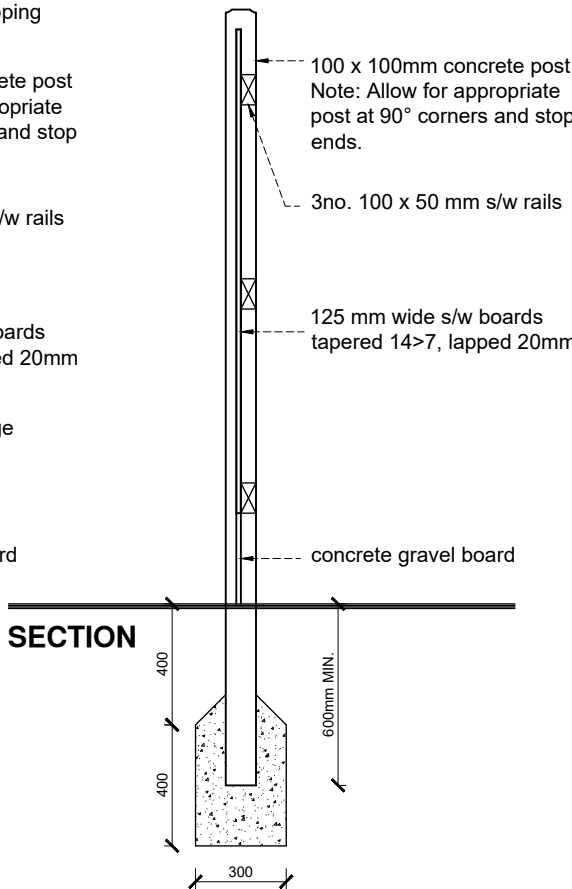

SECTION


CAPPING DETAIL

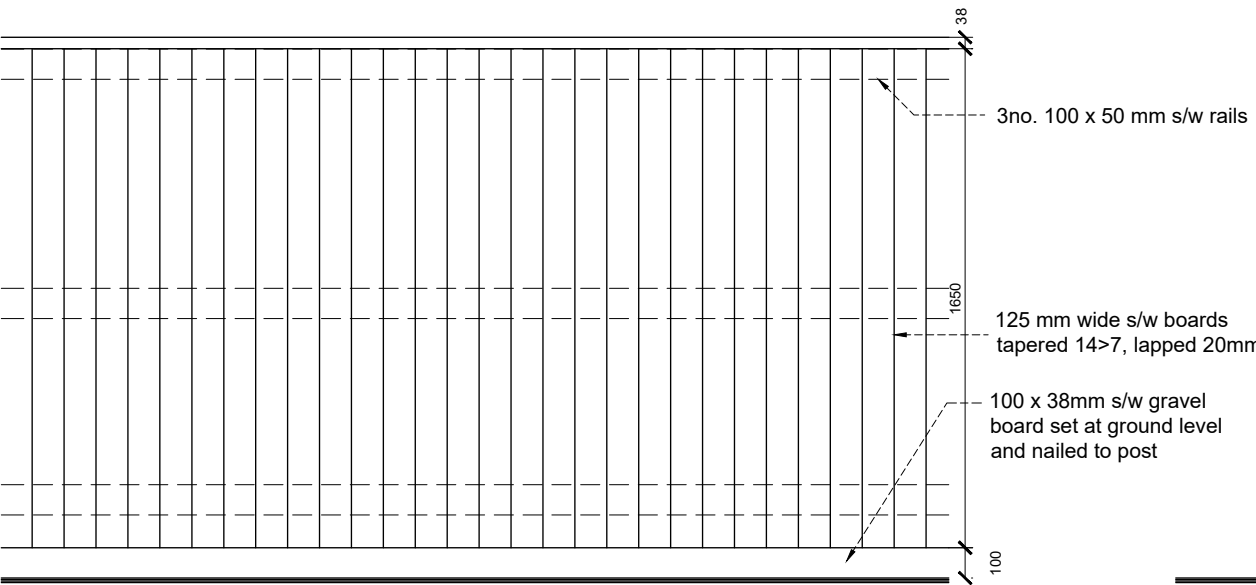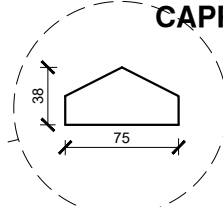

FRONT
1.8M FEATHER EDGE BOARD
FENCE WITH CAPPING

STAIN TO FENCE & POSTS:
RENTOKILL CELLCURE PRESSURE TREATED
CELL BRONZE TO B.S. 1722 PART 3.

To be used where fence is visible from the
public road and around show houses, e.g.
block-offs and side fences.

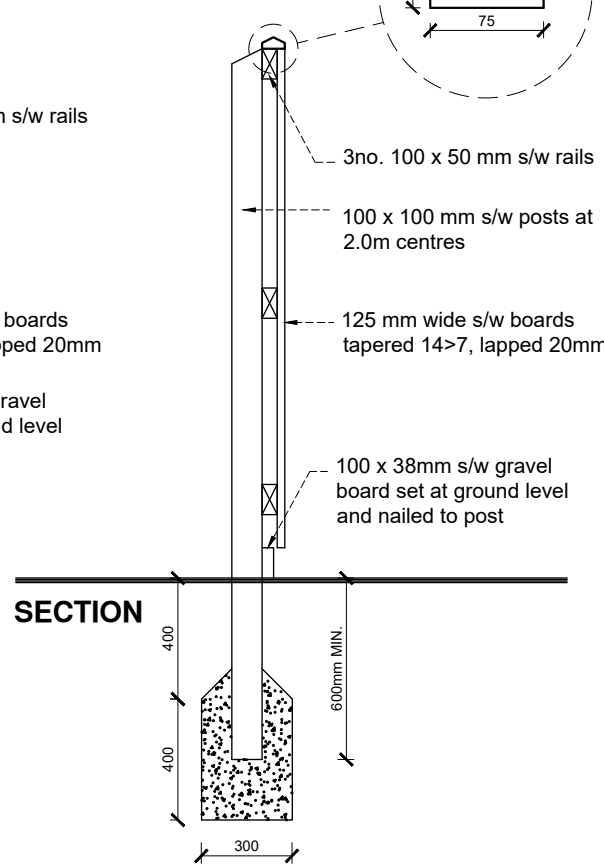

SECTION





L2023

Section: 2023	WALLS, FENCES & RAILING DETAILS	Dwg Title: CONC. POST & PANEL FENCE & FEATHER EDGE BOARD FENCE	DATE SEP 19	SCALE 1:25	DRAWN SK	CHECKED MF	Dwg No: 11/001	REVISION
							Init:	