



PLANTS FOR SWALE CENTRES		
521m2 (3,126 plants @ 6m2)		
9cm pots, planted in groups of 7 to 15		
Taller plants		
Ams tab	Amsonia tabernaemontana var. salicifolia	95
Ach fil	Achillea filipendula Coronation Gold	95
Ach cal	Achnatherum calamagrostis	95
Ane less	Anemranthe lessonia	95
Cal Kar	Calamagrostis x acutiflora 'Karl Forster'	95
Eup can	Eupatorium cannabinum 'Plenum'	95
Hel sem	Helictotrichon sempervirens	95
Hem lil	Heimerocallis lilioidesphodelus	95
Iri sib	Iris sibirica 'Tropic Night'	95
Kni Taw	Kniphofia Tawny King	95
Lib for	Libertia formosa	95
Mal mos	Malva moschata	95
Mis sin	Miscanthus sinensis undine	95
Mol cae	Molinia caerulea subsp. arundinacea 'Poul Petersen'	95
Pan dal	Panicum dallas blues	95
San red	Sanguisorba red thunder	95
Sti gig	Stipa gigantea	95
Ver bon	Verbena bonariensis	95
Ver ros	Veronicastrum roseum	95
Ver alb	Veronicastrum virginicum album	95
Lower end of check dams only		
Abe chin	Astilbe chinensis 'Purple Lance'	95
Lyth sal	Lythrum salicaria 'Zigeunerblut'	95
Medium height plants		
Ast fri	Aster frikatti monch	95
Cam qua	Camassia quamash	95
Cor ver	Coreopsis verticillata grandiflora	95
Des cep	Deschampsia cepitosa Goldtau	95
Eup pol	Euphorbia polychroma	95
Gau lin	Gaura lindheimeri	95
Luz niv	Luzula nivea	95
Pol cae	Polemonium caeruleum	95
Rud dea	Rudbeckia fulgida var. deamii	95
Sis str	Sisyrinchium striatum	95
PLANTS FOR SWALE EDGES - 724m2		
724m2 (4,344 plants @ 6m2)		
9cm pots, planted in groups of 7 to 15		
Ach fil	Achillea filipendula Coronation Gold	120
Ach Lil	Achillea Lilac Beauty	120
Ast ame	Aster amellus	120
Ast Pur	Aster Purple Dome	120
Ast sed	Aster sedifolius Nanus	120
Bet of	Betonica officinalis	120
Cal nep	Camassia nepeta	120
Cam qua	Camassia quamash	120
Can mon	Centauria montana Jordy	120
Cor ver	Coreopsis verticillata grandiflora	120
Cyn ama	Cynoglossum amabile	120
Des cep	Deschampsia cepitosa Goldtau	120
Dia car	Dianthus carthusianorum	120
Ech pal	Echinacea pallida	120
Ech rit	Echinops ritro Veitchs Blue	120
Eri kar	Erigeron karvinskianus	120
Ero man	Erodium manescavi	120
Eup pol	Euphorbia polychroma	120
Gau lin	Gaura lindheimeri	120
Geu Tan	Geum 'Totally Tangerine'	120
Kna mac	Knautia macedonia Mars Midget	120
Lim lat	Limonium latifolium	120
Luz niv	Luzula nivea	120
Lyc cor	Lychnis coronaria	120
Ori lae	Origanum laevigatum herrenhausen	120
Per atr	Perovskia atriplicifolia	120
Pol cae	Polemonium caeruleum	120
Rud dea	Rudbeckia fulgida var. deamii	120
Rud dea	Rudbeckia fulgida var. Goldsturm	120
Sal cara	Salvia nemorosa caradonna	120
Sal ame	Salvia nemorosa amethyst	120
Sap lem	Saponaria x lempergii 'Max Frie'	120
Sca col	Scabiosa columbata	120
Sed jos	Sedum Jose aubergine	120
Sis str	Sisyrinchium striatum	120
Sta byz	Stachys byzantina Big Ears	120
Car div	Carex divulsa	120
BULB PLANTING 50/m2		
20% of total area - 250m2		
All aff	Allium afflatunense	2000
Cam alb	Camassia leichtlinii alba	2000
Cam cae	Camassia leichtlinii caerulea	2000
Ere bun	Eremurus bungei	2000
Ere cleo	Eremurus cleopatra	2000
Gal elw	Galanthus elwesii	2000
Nar Tet	Narcissus Tete a Tete	2000
Tul syl	Tulipa sylvestris	2000
TOTAL BED AREAS - 1,245m2		
Swale centres - 521m2		
Swale edges - 724m2		

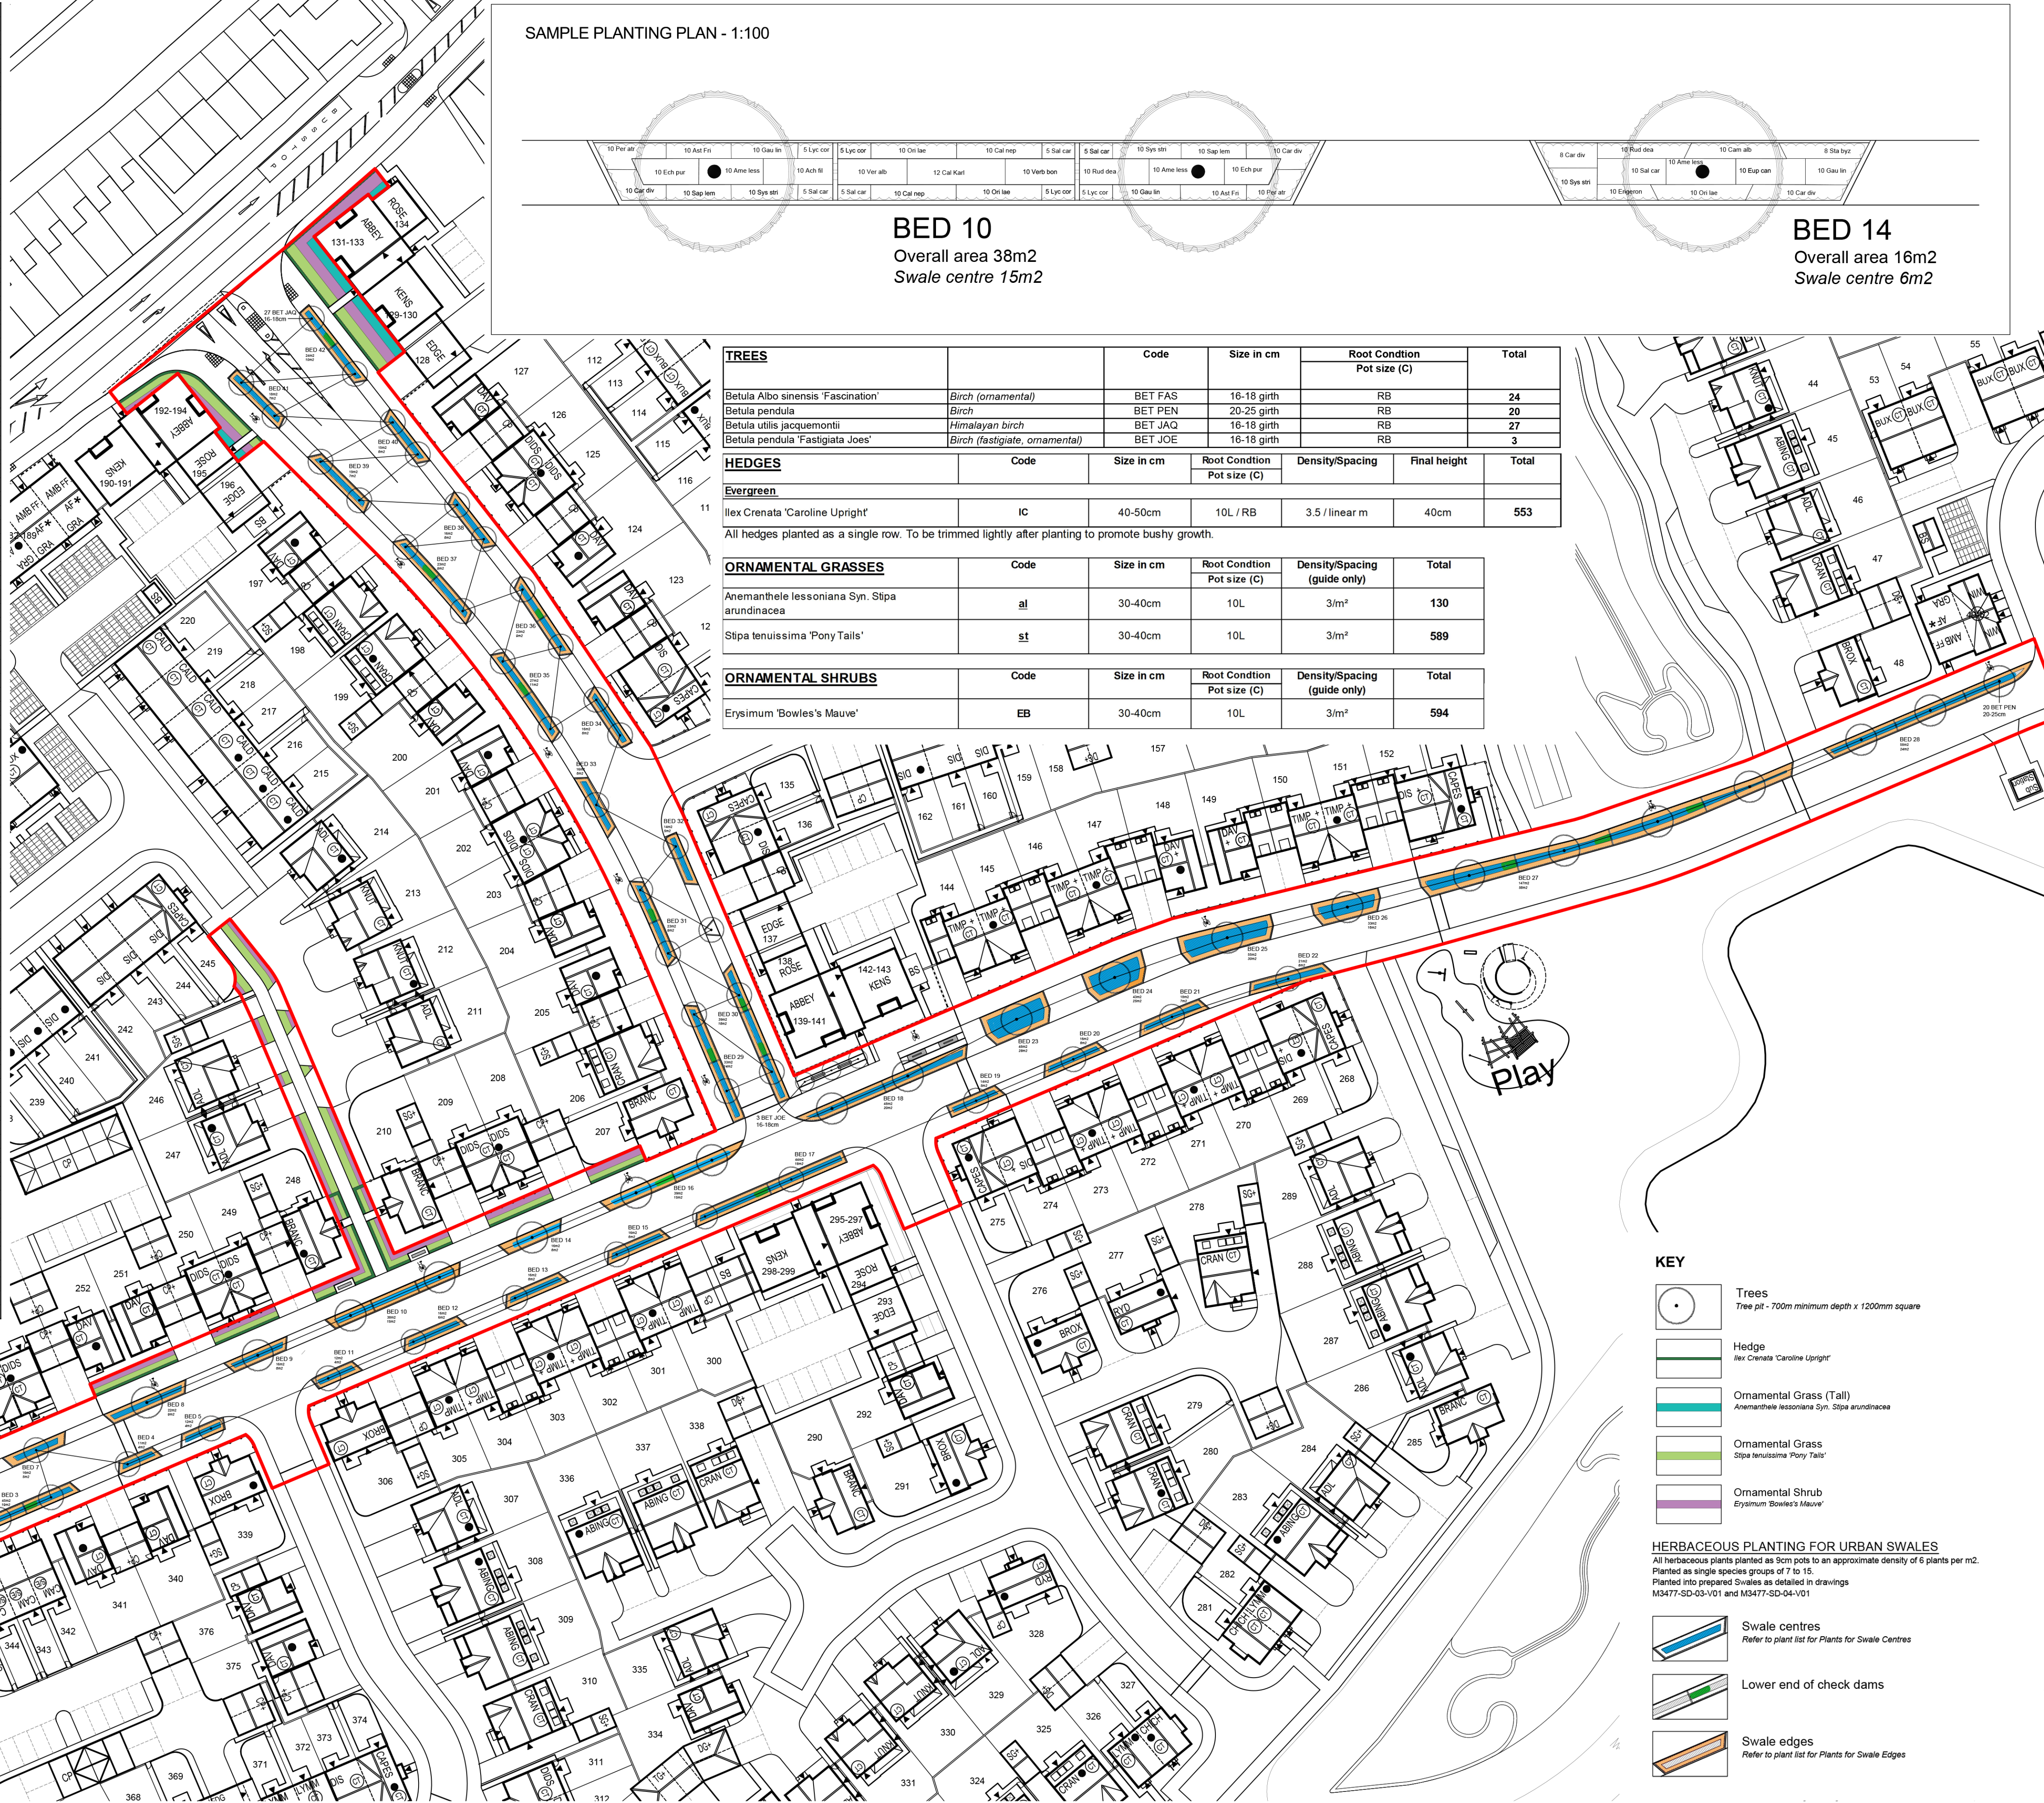

SAMPLE PLANTING PLAN - 1:100

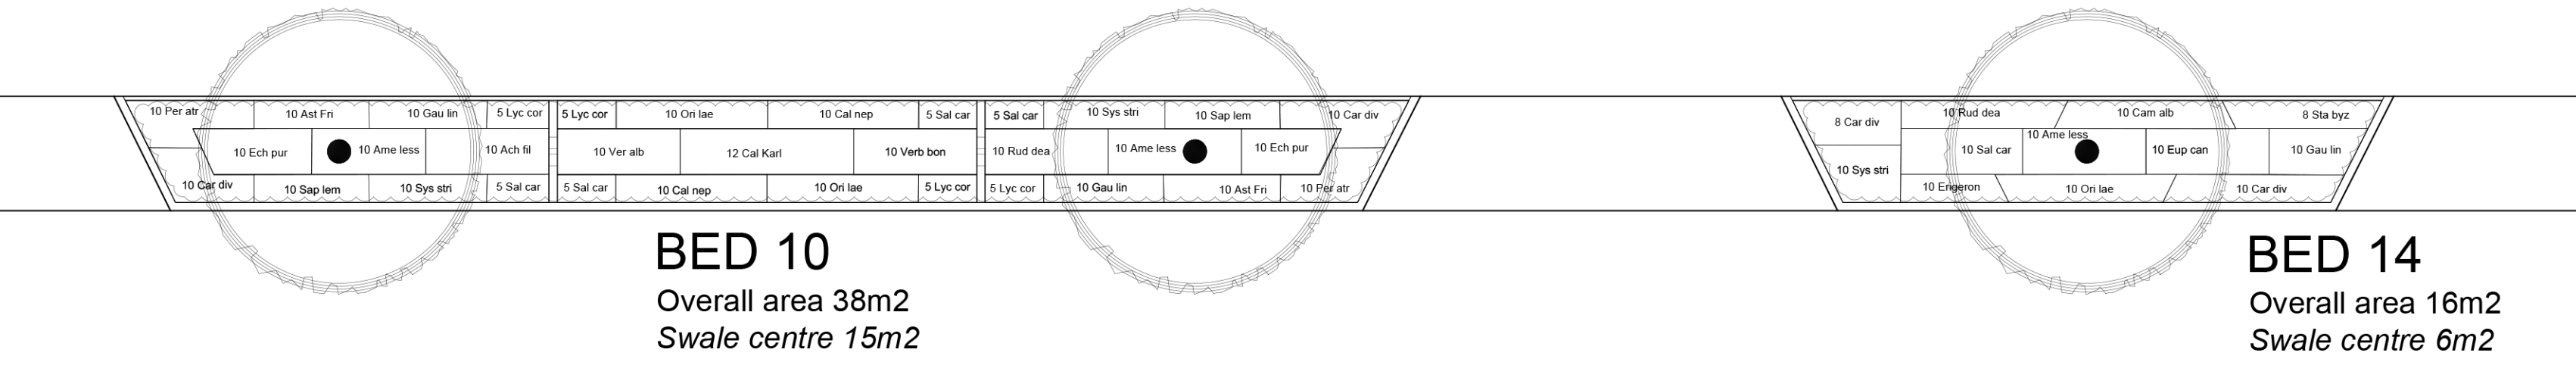

TREES			Code	Size in cm	Root Condition		Total
					Pot size (C)		
Betula Albo sinensis 'Fascination'		Birch (ornamental)	BET FAS	16-18 girth	RB		24
Betula pendula		Birch	BET PEN	20-25 girth	RB		20
Betula utilis jacquemontii		Himalayan birch	BET JAQ	16-18 girth	RB		27
Betula pendula 'Fastigiata Joes'		Birch (fastigate, ornamental)	BET JOE	16-18 girth	RB		3
HEDGES		Code	Size in cm	Root Condition	Density/Spacing	Final height	Total
				Pot size (C)			
Evergreen							
Ilex Crenata 'Caroline Upright'		IC	40-50cm	10L / RB	3.5 / linear m	40cm	553
All hedges planted as a single row. To be trimmed lightly after planting to promote bushy growth.							
ORNAMENTAL GRASSES		Code	Size in cm	Root Condition	Density/Spacing	Total	
				Pot size (C)	(guide only)		
Anemranthe lessoniana Syn. Stipa arundinacea		al	30-40cm	10L	3/m²	130	
Stipa tenuissima 'Pony Tails'		st	30-40cm	10L	3/m²	589	
ORNAMENTAL SHRUBS		Code	Size in cm	Root Condition	Density/Spacing	Total	
				Pot size (C)	(guide only)		
Erysimum 'Bowles's Mauve'		EB	30-40cm	10L	3/m²	594	

KEY	
	Trees Tree pit - 700mm minimum depth x 1200mm square
	Hedge Ilex Crenata 'Caroline Upright'
	Ornamental Grass (Tall) Anemranthe lessoniaiana Syn. Stipa arundinacea
	Ornamental Grass Stipa tenuissima 'Pony Tails'
	Ornamental Shrub Erysimum 'Bowles's Mauve'

HERBACEOUS PLANTING FOR URBAN SWALES
All herbaceous plants planted as 9cm pots to an approximate density of 6 plants per m2.
Planted into prepared Swales as detailed in drawings
M3477-SD-03-V01 and M3477-SD-04-V01

	Swale centres Refer to plant list for Plants for Swale Centres
	Lower end of check dams
	Swale edges Refer to plant list for Plants for Swale Edges

© This drawing, the graphics and the landscape works and ideas depicted herein remains the copyright of Barnes Walker Limited and may not be used, copied in whole or part, or amended without prior written permission of Barnes Walker Limited. All dimensions are to be checked on site and in the event of any discrepancy refer to Barnes Walker Limited.