


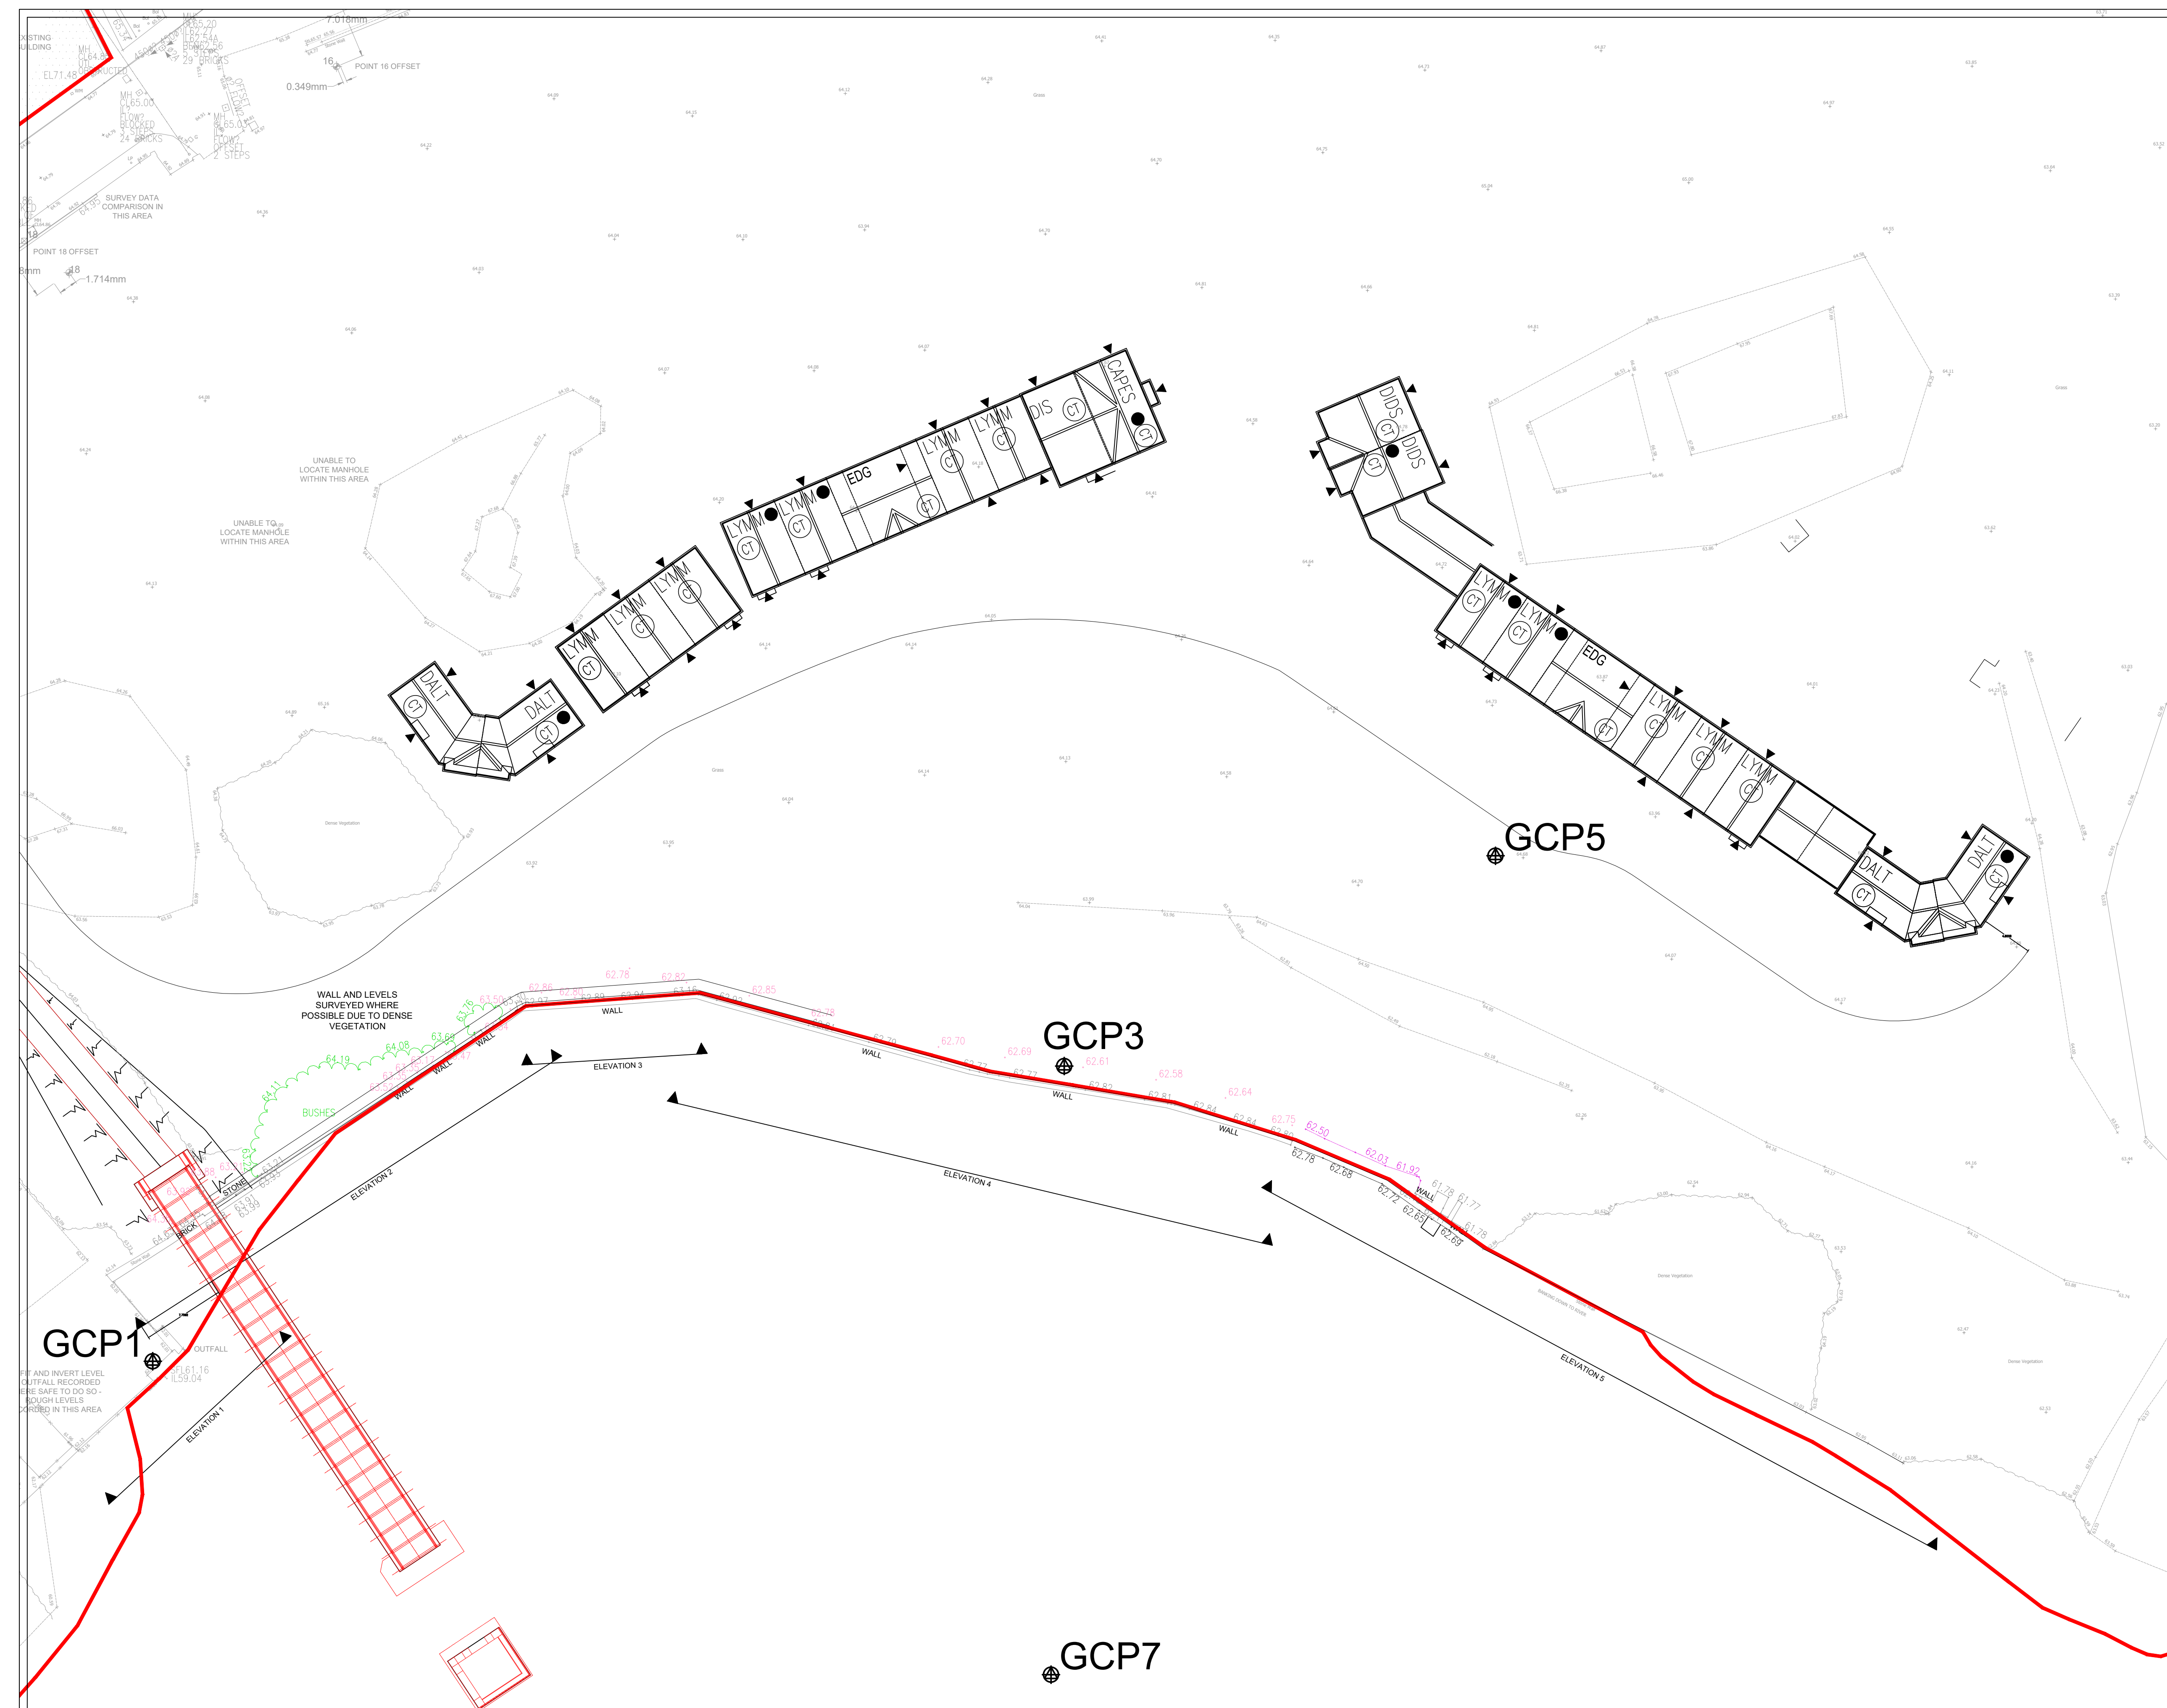

REV	DESCRIPTION	DATE	INIT
 Morris Homes (North) Limited Morland House Altrincham Road Wilmslow Cheshire SK9 5NW Tel: (01625) 544 444 Fax: (0845) 833 1845			
Job. Title EAST LANCS PAPER MILL RADCLIFFE			
Dwg. Title SITE ELEVATION RIVER SECTION			