

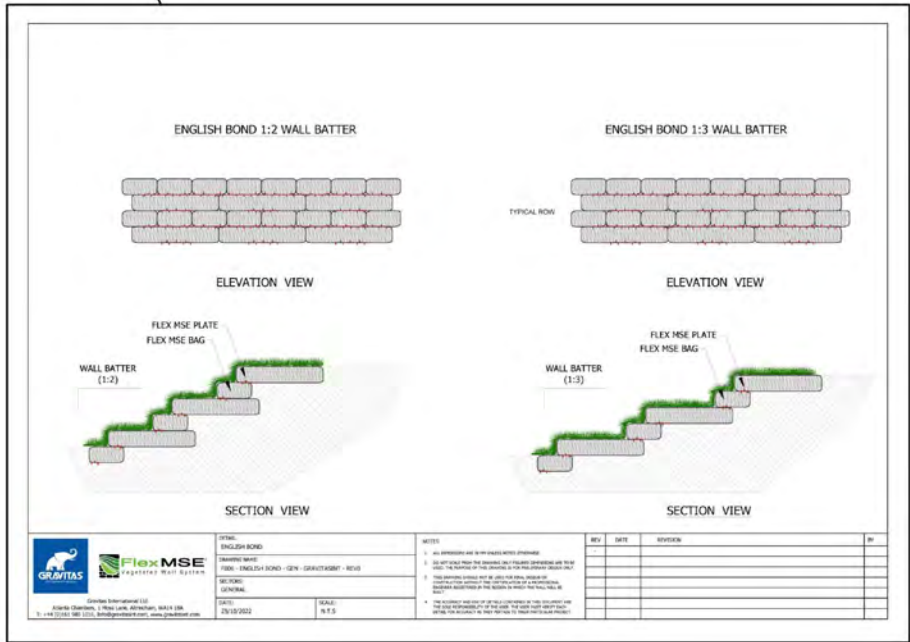
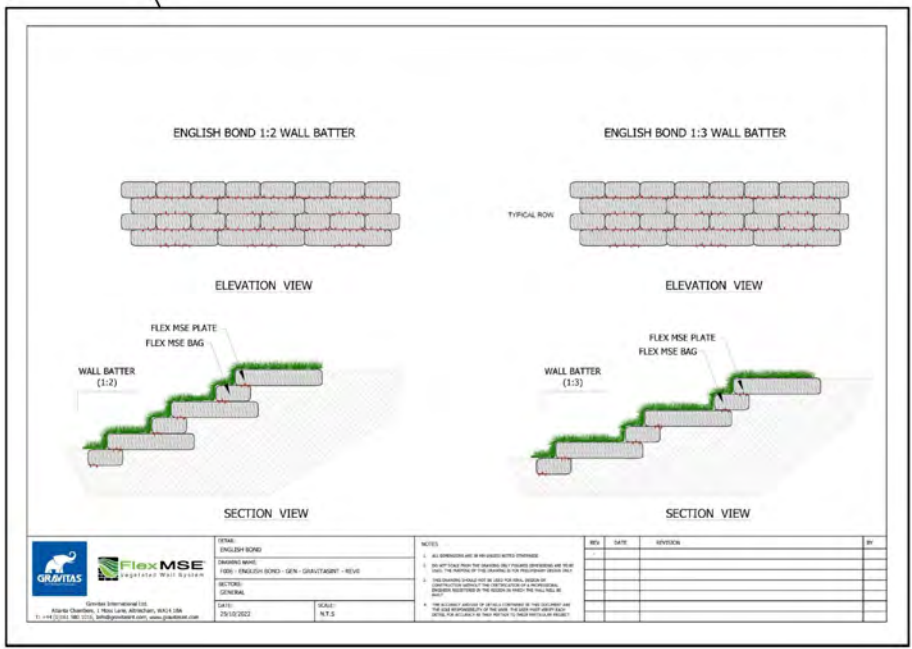


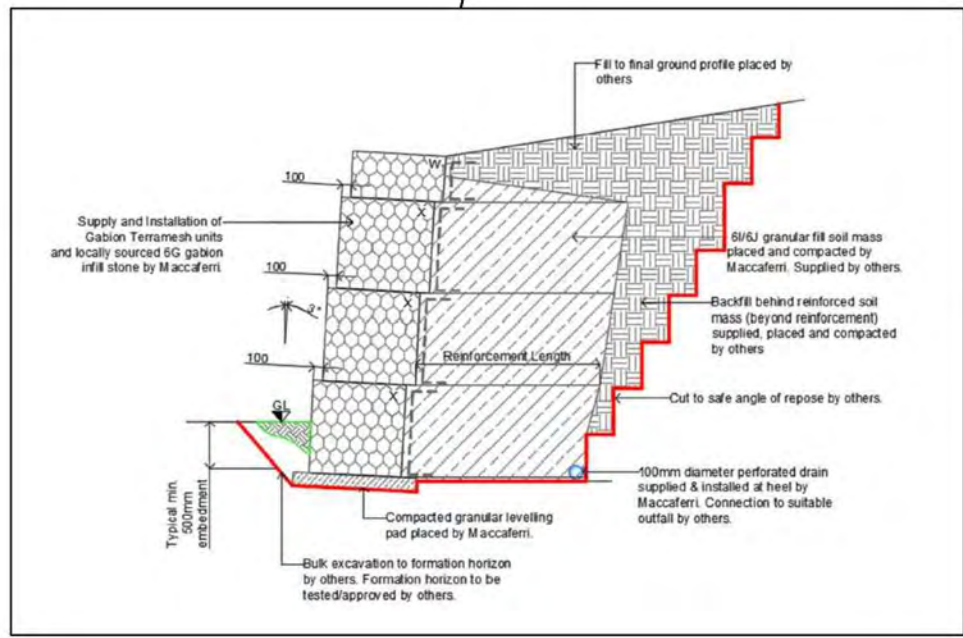

REV	DESCRIPTION	DATE	INIT
-----	-------------	------	------

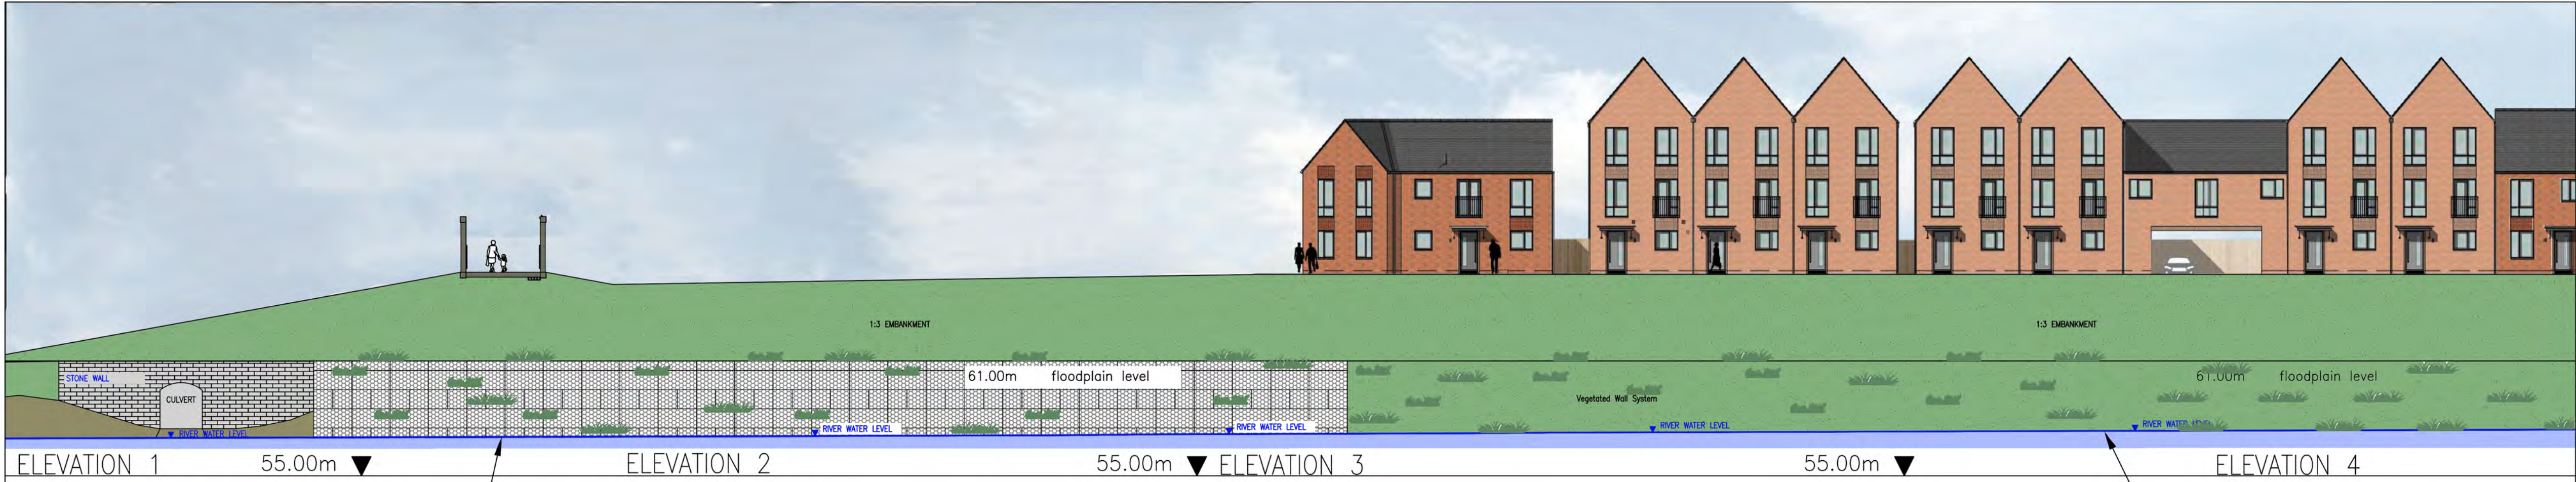

Morris Homes (North) Limited
Morland House
Altrincham Road
Wilmslow
Cheshire SK9 5NW
Tel: (01625) 544 444
Fax: (0845) 833 1845

Job. Title

EAST LANCS PAPER MILL
RADCLIFFE

Dwg. Title

SITE ELEVATION
RIVER SECTION

date	drawn	checked	scale	dwg.no	rev
13/02/23	CW		1:50 @ A1	SK01/RS/02	.