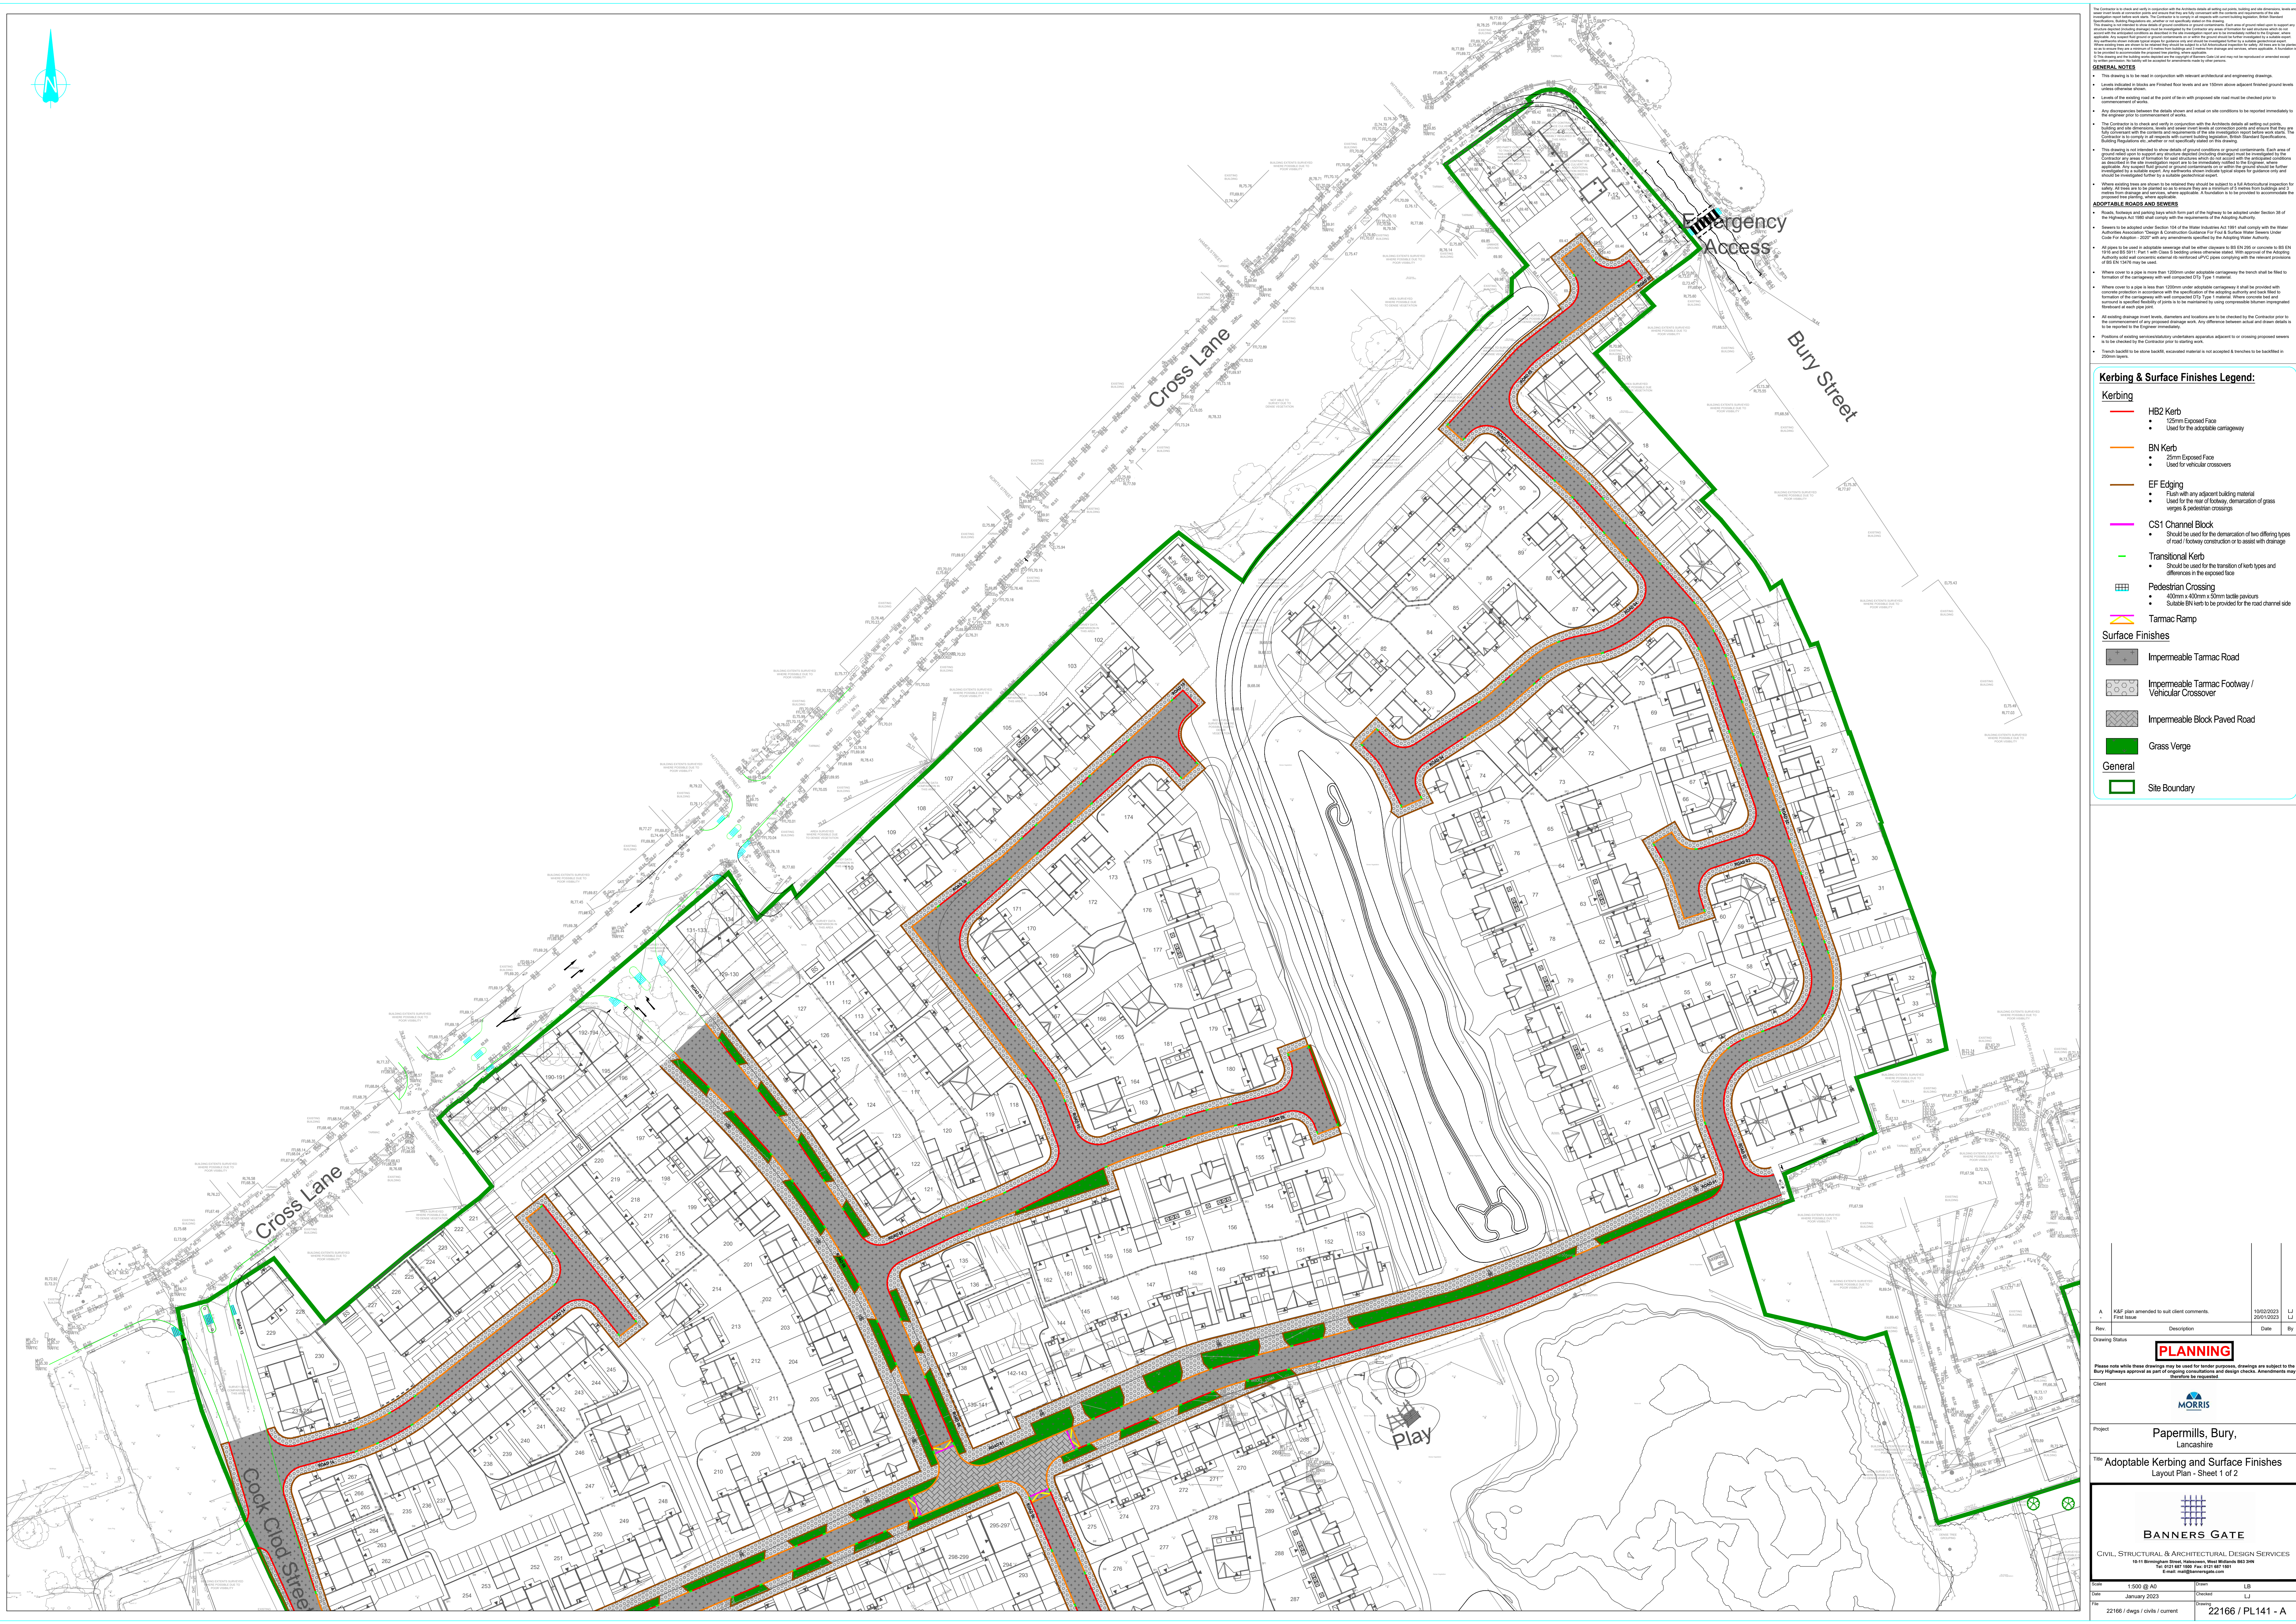


[illegible]

- Roads, footways and parking bays which form part of the highway to be adopted under Section 38 of the Highways Act 1960 shall comply with the requirements of the Adopting Authority.
- Sewers to be adopted under Section 104 of the Water Industries Act 1991 shall comply with the Water Authorities Association "Design & Construction Guidance For Foul & Surface Water Sewers Under Code For Adoption - 2020" with any amendments specified by the Adopting Water Authority.

- Where cover to a pipe is more than 1200mm under adoptable carriageway the trench shall be filled to form part of the carriageway with well compacted DTP type 1 material.

- All existing drainage invert levels, diameters and locations are to be checked by the Contractor prior to installation of any new pipe or manhole. Any difference between actual and drawn details is to be reported to the Engineer immediately.
- Position of existing sewerage infrastructure upstream adjacent to or crossing proposed sewers is to be checked by the Contractor prior to starting work.
- Trench bedding to be stone bedded, excavated material not accepted if trench to be backfilled in 200mm layers.

Kerbing

-  HB2 Kerb
 - Used for the adoptable carriageway
-  BN Kerb
 - Used for vehicular crossovers
-  EF Edging
 - Flush with any adjacent building material
 - Used for the rear of footway, demarcation of grass verges & pedestrian crossings
-  CS1 Channel Block
 - Should be used for the demarcation of two differing types of road / footway construction or to assist with drainage
-  Transitional Kerb
 - Should be used for the transition of kerb types and differences in the exposed face
-  Pedestrian Crossing
 - 400mm x 400mm x 50mm tactile paving
 - Suitable BN kerbs to be provided for the road channel side
-  Tarmac Ramp

	Impermeable Tarmac Road
	Impermeable Tarmac Footway / Vehicular Crossover
	Impermeable Block Paved Road

 Grass Verge

General

 Site Boundary

A	K&F plan amended to suit client comments. First issue	10/02/2023 20/01/2023	LJ LJ
Rev.	Description	Date	By

Drawing Status	PLANNING
Please note while these drawings may be used for tender purposes, drawings are subject to the Bury Highways approval as part of ongoing consultations and design checks. Amendments may therefore be requested	
Client	



Project	Papermills, Bury, Lancashire
---------	---------------------------------

Adoptable Kerbing and Surface Finishes
Layout Plan - Sheet 1 of 2



BANNERS GATE

10-11 Birmingham Street, Halesowen, West Midlands B63 3HN
Tel: 0121 687 1500 Fax: 0121 687 1501
E-mail: mail@birrmingsgate.com

Scale	1:500, 00 AD	Drawn	1 D
-------	--------------	-------	-----

Date	January 2023	Checked	LJ
File	22166 / dwgs / civils / current	Drawing	22166 / PL141 - A