


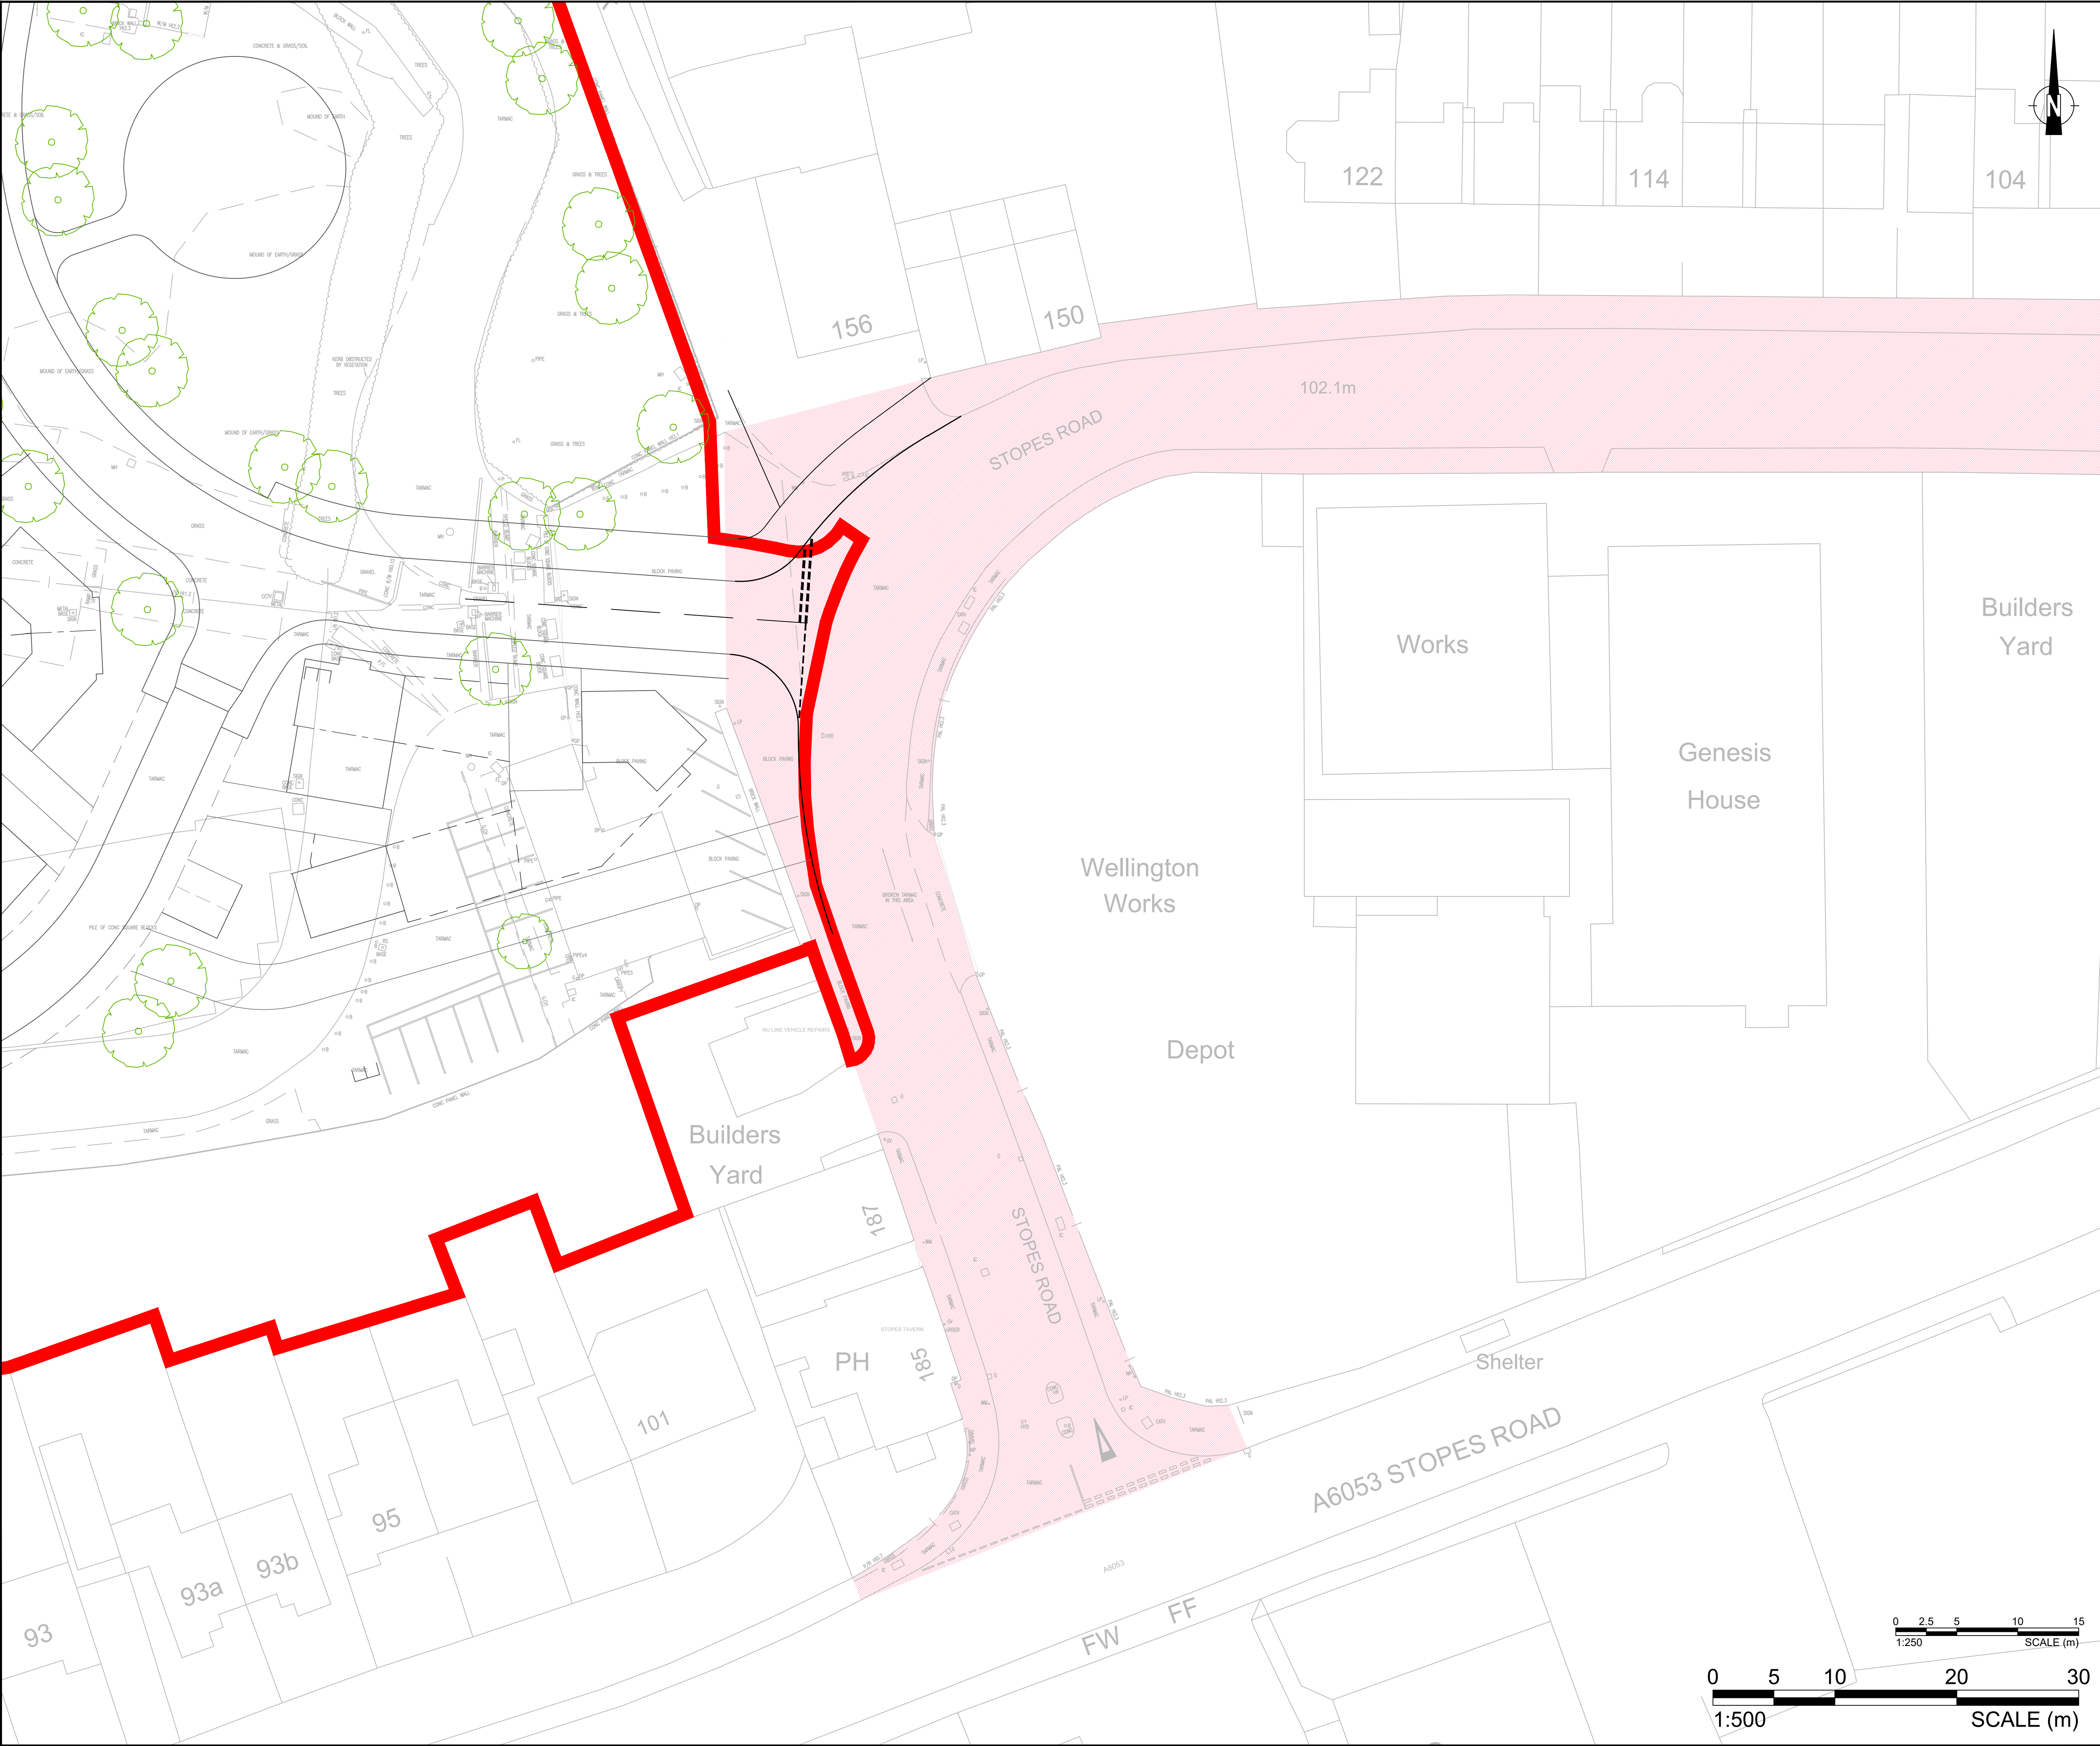

NOTES:

1.

KEY:

- APPLICATION RED LINE BOUNDARY
- ADOPTED HIGHWAY (BURY MBC)

REV	DETAILS	DRAWN	CHECKED	DATE
INFORMATION				
CLIENT: HARWORTH				
PROJECT: STOPES ROAD, LITTLE LEVER				
DRAWING TITLE: ADOPTED HIGHWAY				
SCALE: 1:250 @ A1, 1:500 @ A3				
DRAWN: DLB	CHECKED: AS	DATE: NOV 2021		
				
		 		
		17/03/16 01/20		
DRAWING NUMBER: VD21563/50				REVISION: #