


Street Scene A (South West) - Plots 1-9

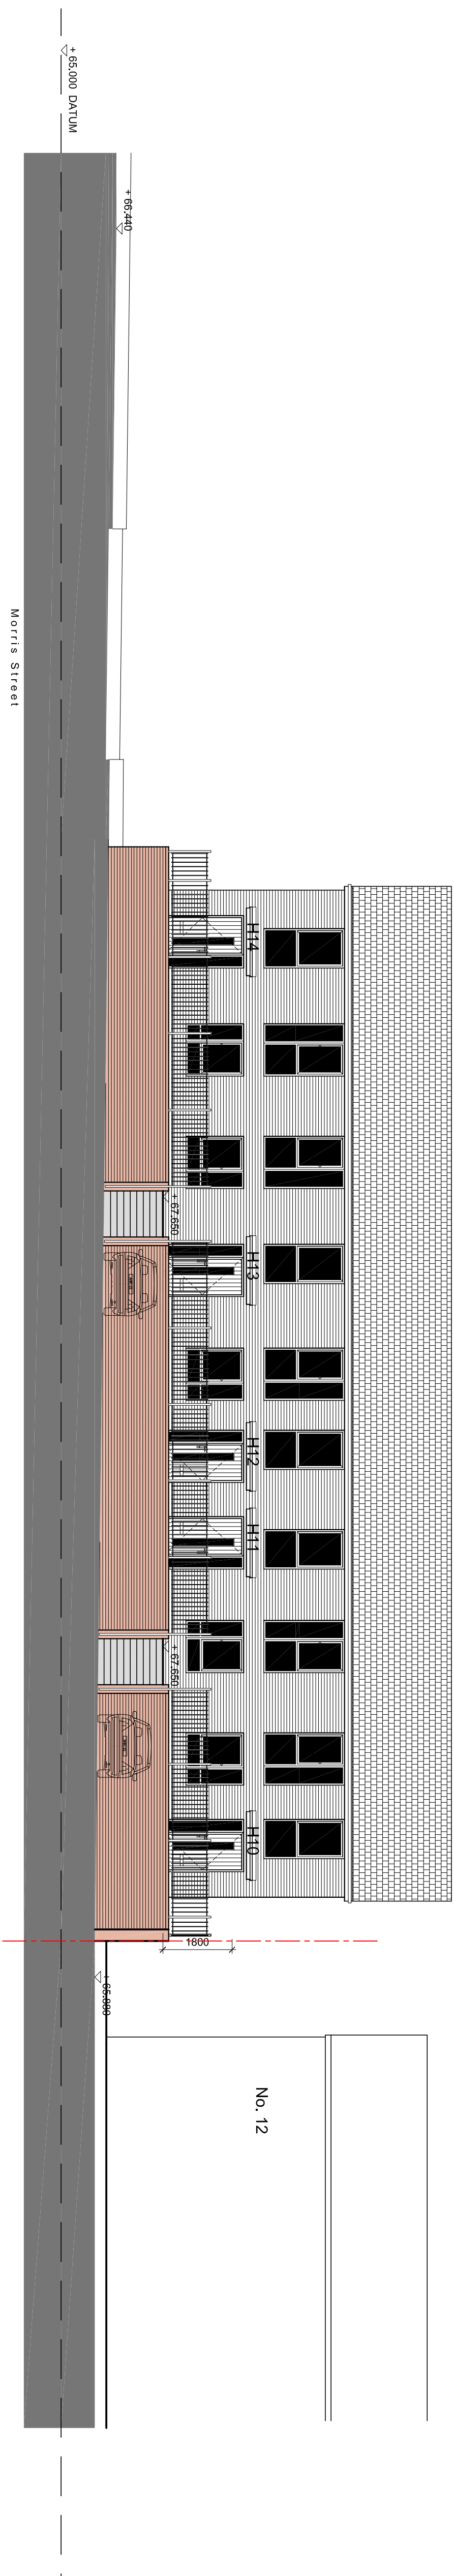

Street Scene B (North East) - Plots 10-14