



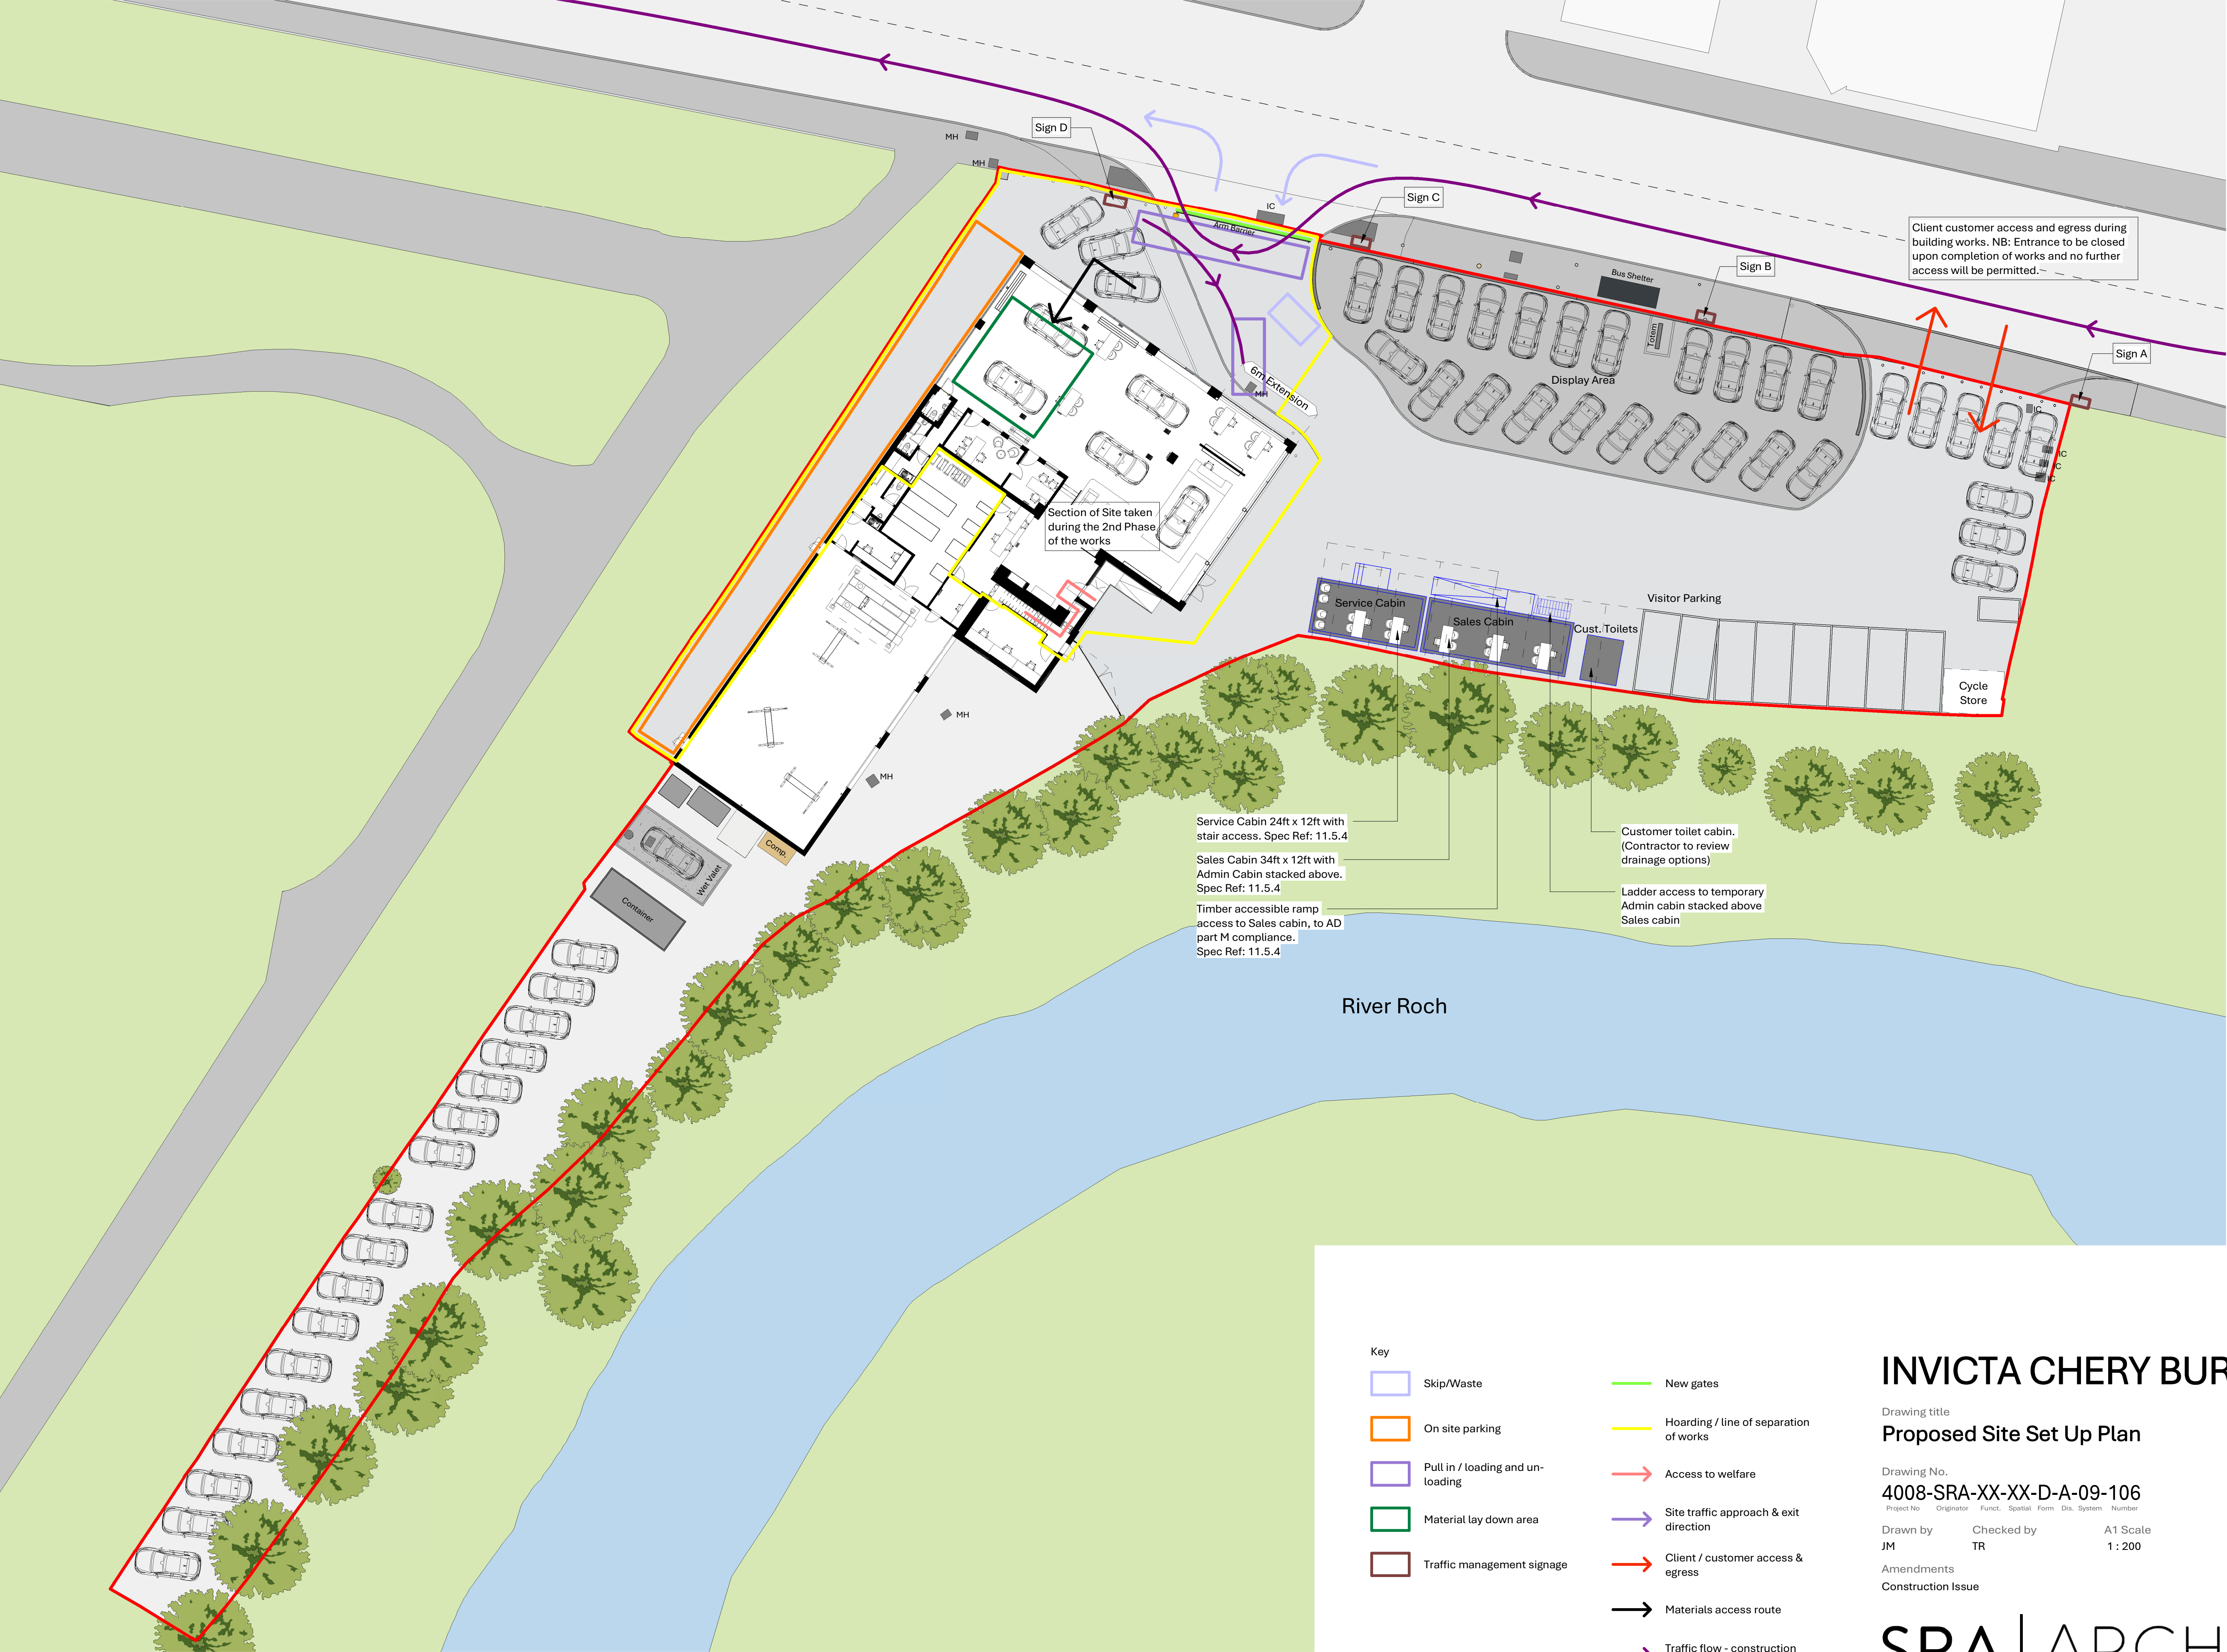

1 - 09 - Proposed Site Set Up Plan
1 : 200

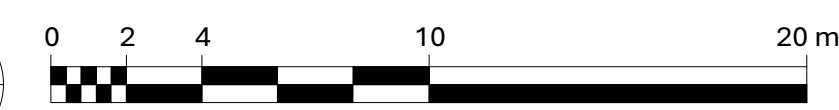

- Key
- Skip/Waste
 - On site parking
 - Pull in / loading and unloading
 - Material lay down area
 - Traffic management signage
 - New gates
 - Hoarding / line of separation of works
 - Access to welfare
 - Site traffic approach & exit direction
 - Client / customer access & egress
 - Materials access route
 - Traffic flow - construction traffic

INVICTA CHERY BURY

Drawing title
Proposed Site Set Up Plan

Drawing No.
4008-SRA-XX-XX-D-A-09-106

Project No. Originator Funct. Spatial Form Dis. System Number

Drawn by JM Checked by TR A1 Scale 1 : 200

Amendments
Construction Issue

Revision
C01

Date 04/08/2026 12:38:20 Reason for Issue Construction

SRA | ARCHITECTS

SRA Architects Ltd accepts no liability for use of this drawing by parties other than the party for whom it was prepared, or for purposes other than those for which it was prepared. When the above drawing is issued in DWG format it is an uncontrolled version issued to enable the recipient to prepare their own documents/ models/drawings for which they are solely responsible. It is based on background information current at the time of issue. SRA Architects Ltd accepts no liability for any such alterations or additions to or discrepancies arising out of changes to such background information which occur to that information after it is issued by SRA Architects Ltd. Responsibility is not accepted for errors made by others in scaling from this drawing. © (UK 2026) SRA Architects Ltd. SRA Architects Ltd, Station House, Ashley Avenue, Bath, BA1 3DS | sra-architects.co.uk | Registered in England and Wales 14336944