



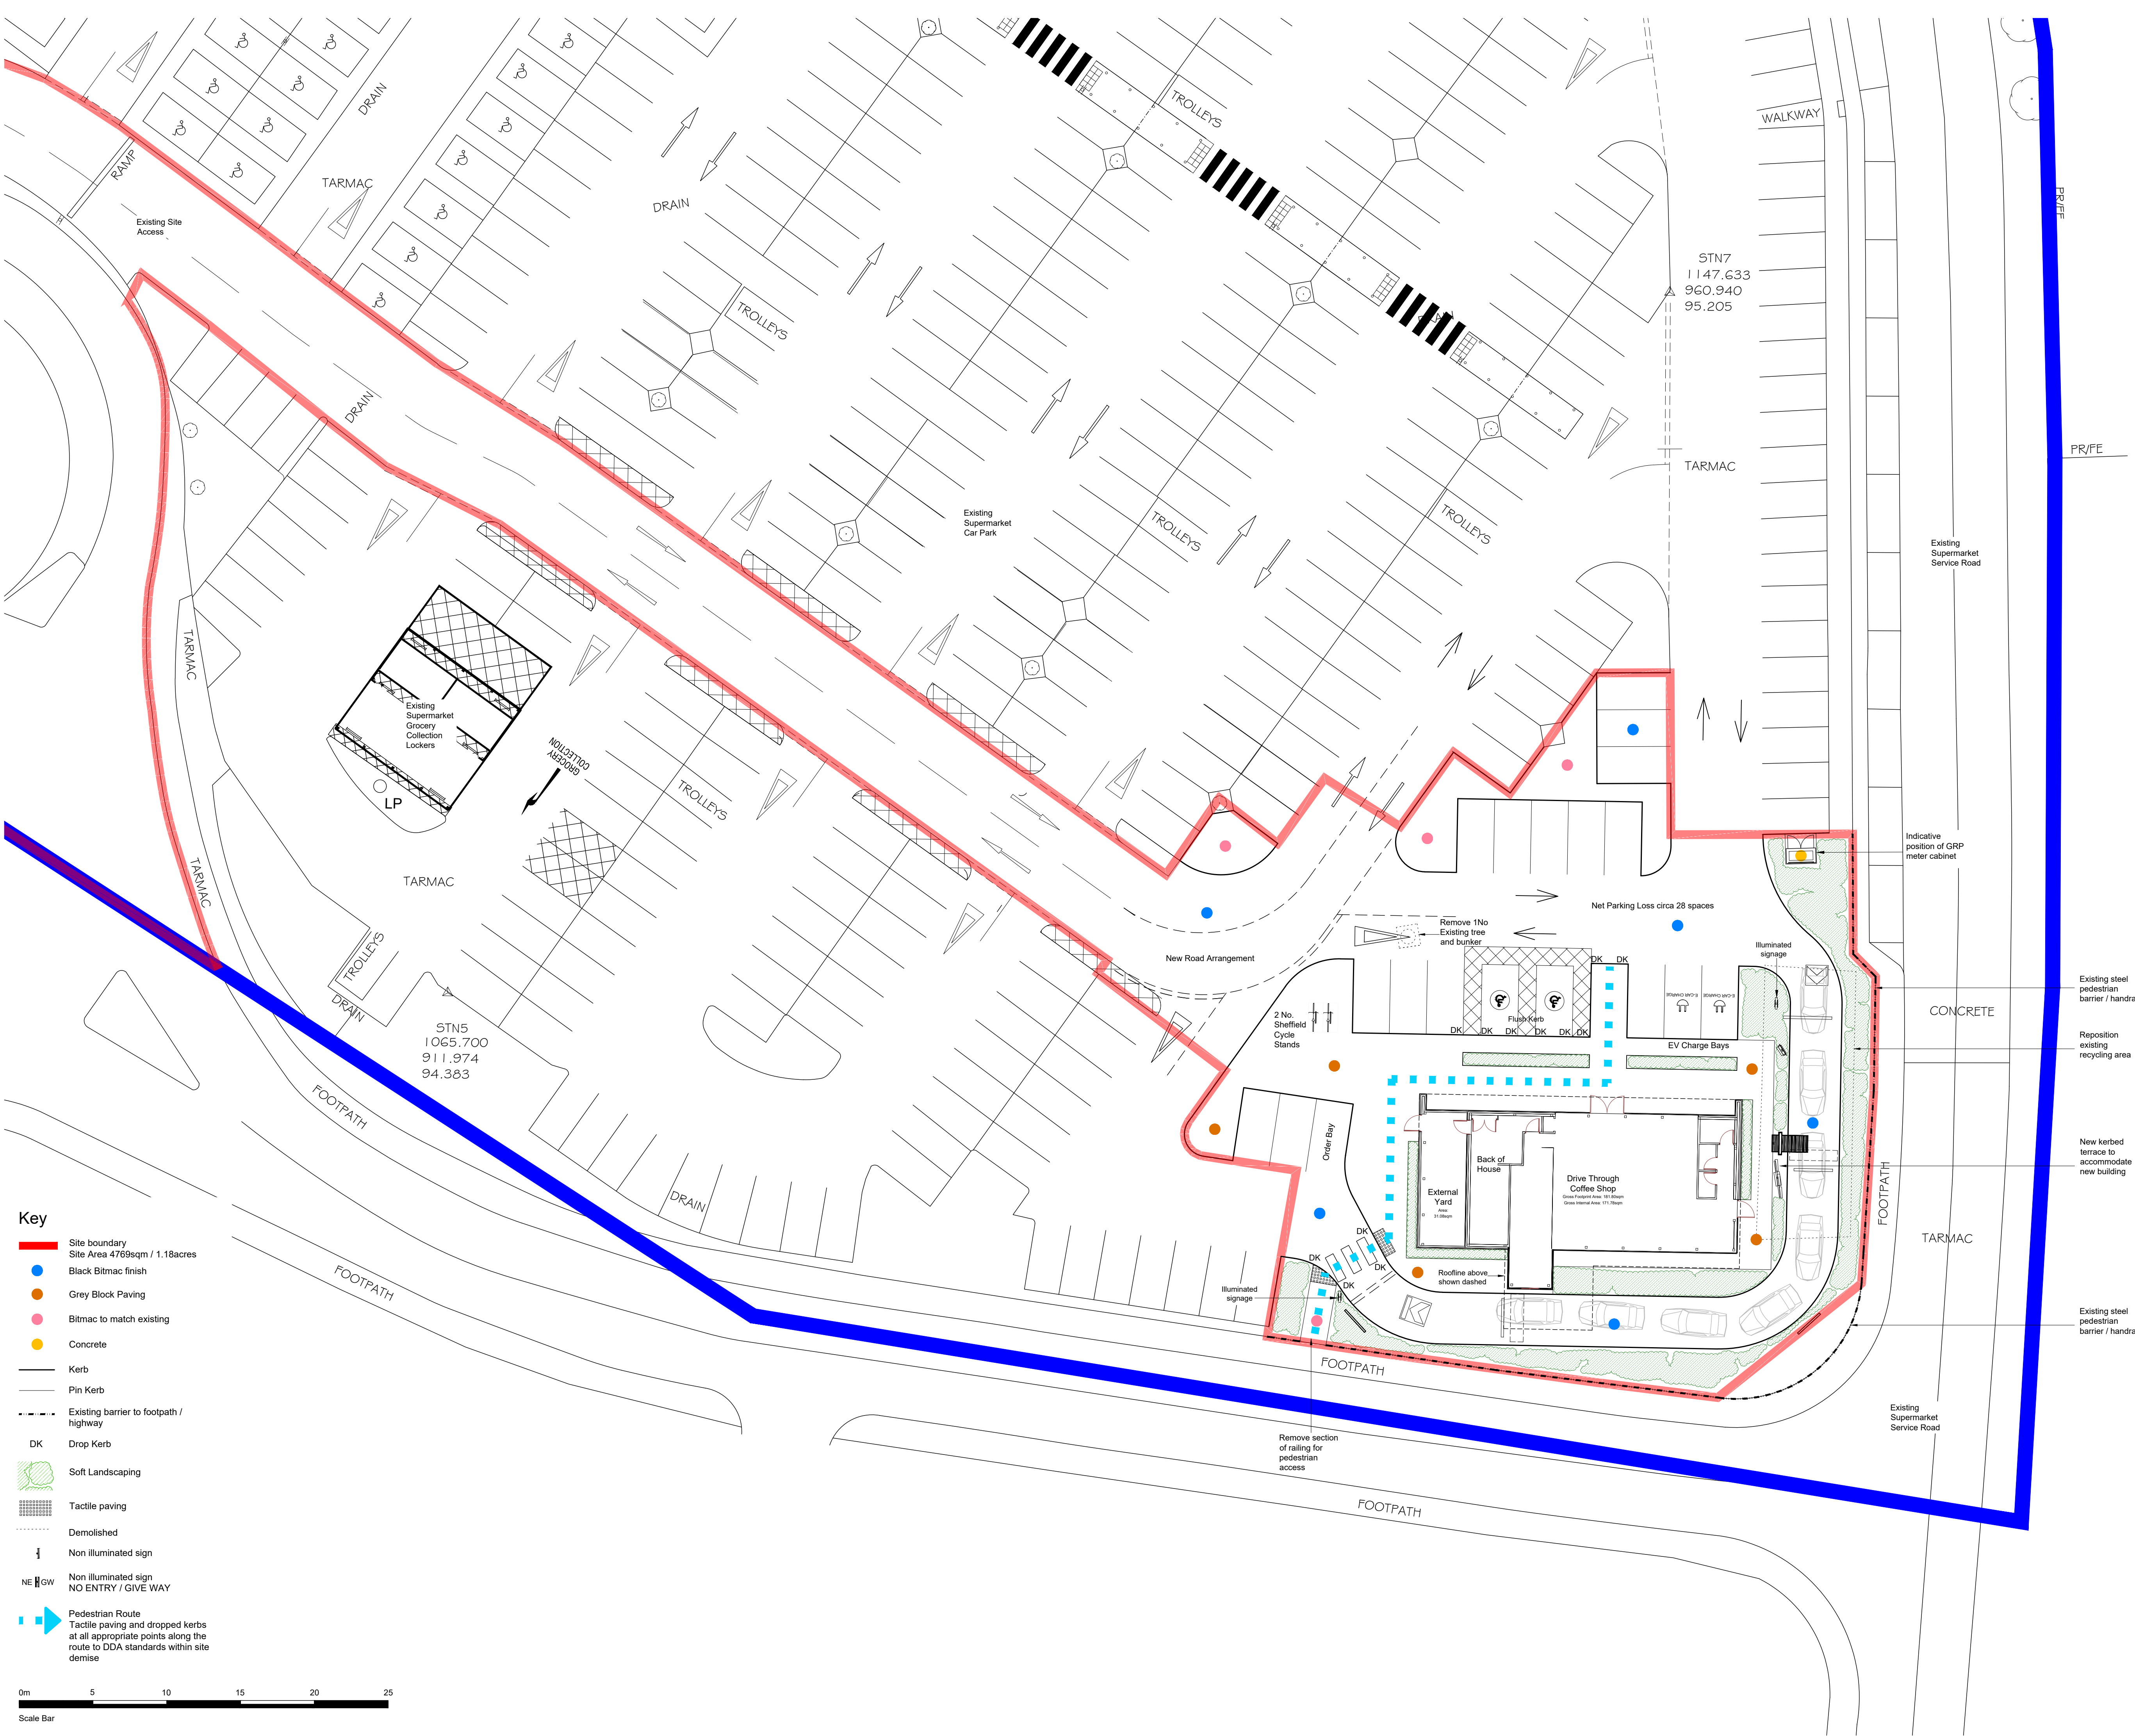

- Key**
- Site boundary
 - Site Area 4769sqm / 1.18acres
 - Black Bitmac finish
 - Grey Block Paving
 - Bitmac to match existing
 - Concrete
 - Kerb
 - Pin Kerb
 - Existing barrier to footpath / highway
 - Drop Kerb
 - Soft Landscaping
 - Tactile paving
 - Demolished
 - Non illuminated sign
 - Non illuminated sign
NO ENTRY / GIVE WAY
 - Pedestrian Route
Tactile paving and dropped kerbs at all appropriate points along the route to DDA standards within site demise

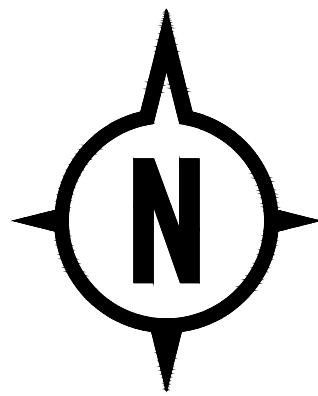

B	03.02.23	PEDESTRIAN ACCESS REVISED
A	02.12.22	EV CHARGE BAYS ADDED
REVISIONS		
CLIENT	EURO GARAGES LTD	
PROJECT	ASDA PILSWORTH PILSWORTH ROAD BURY, BL9 8RS	
TITLE	PROPOSED SITE LAYOUT	
DATE	07.09.22	
SCALE	1:200 @ A1	
JOB ID	1953	
DWG	5b	