


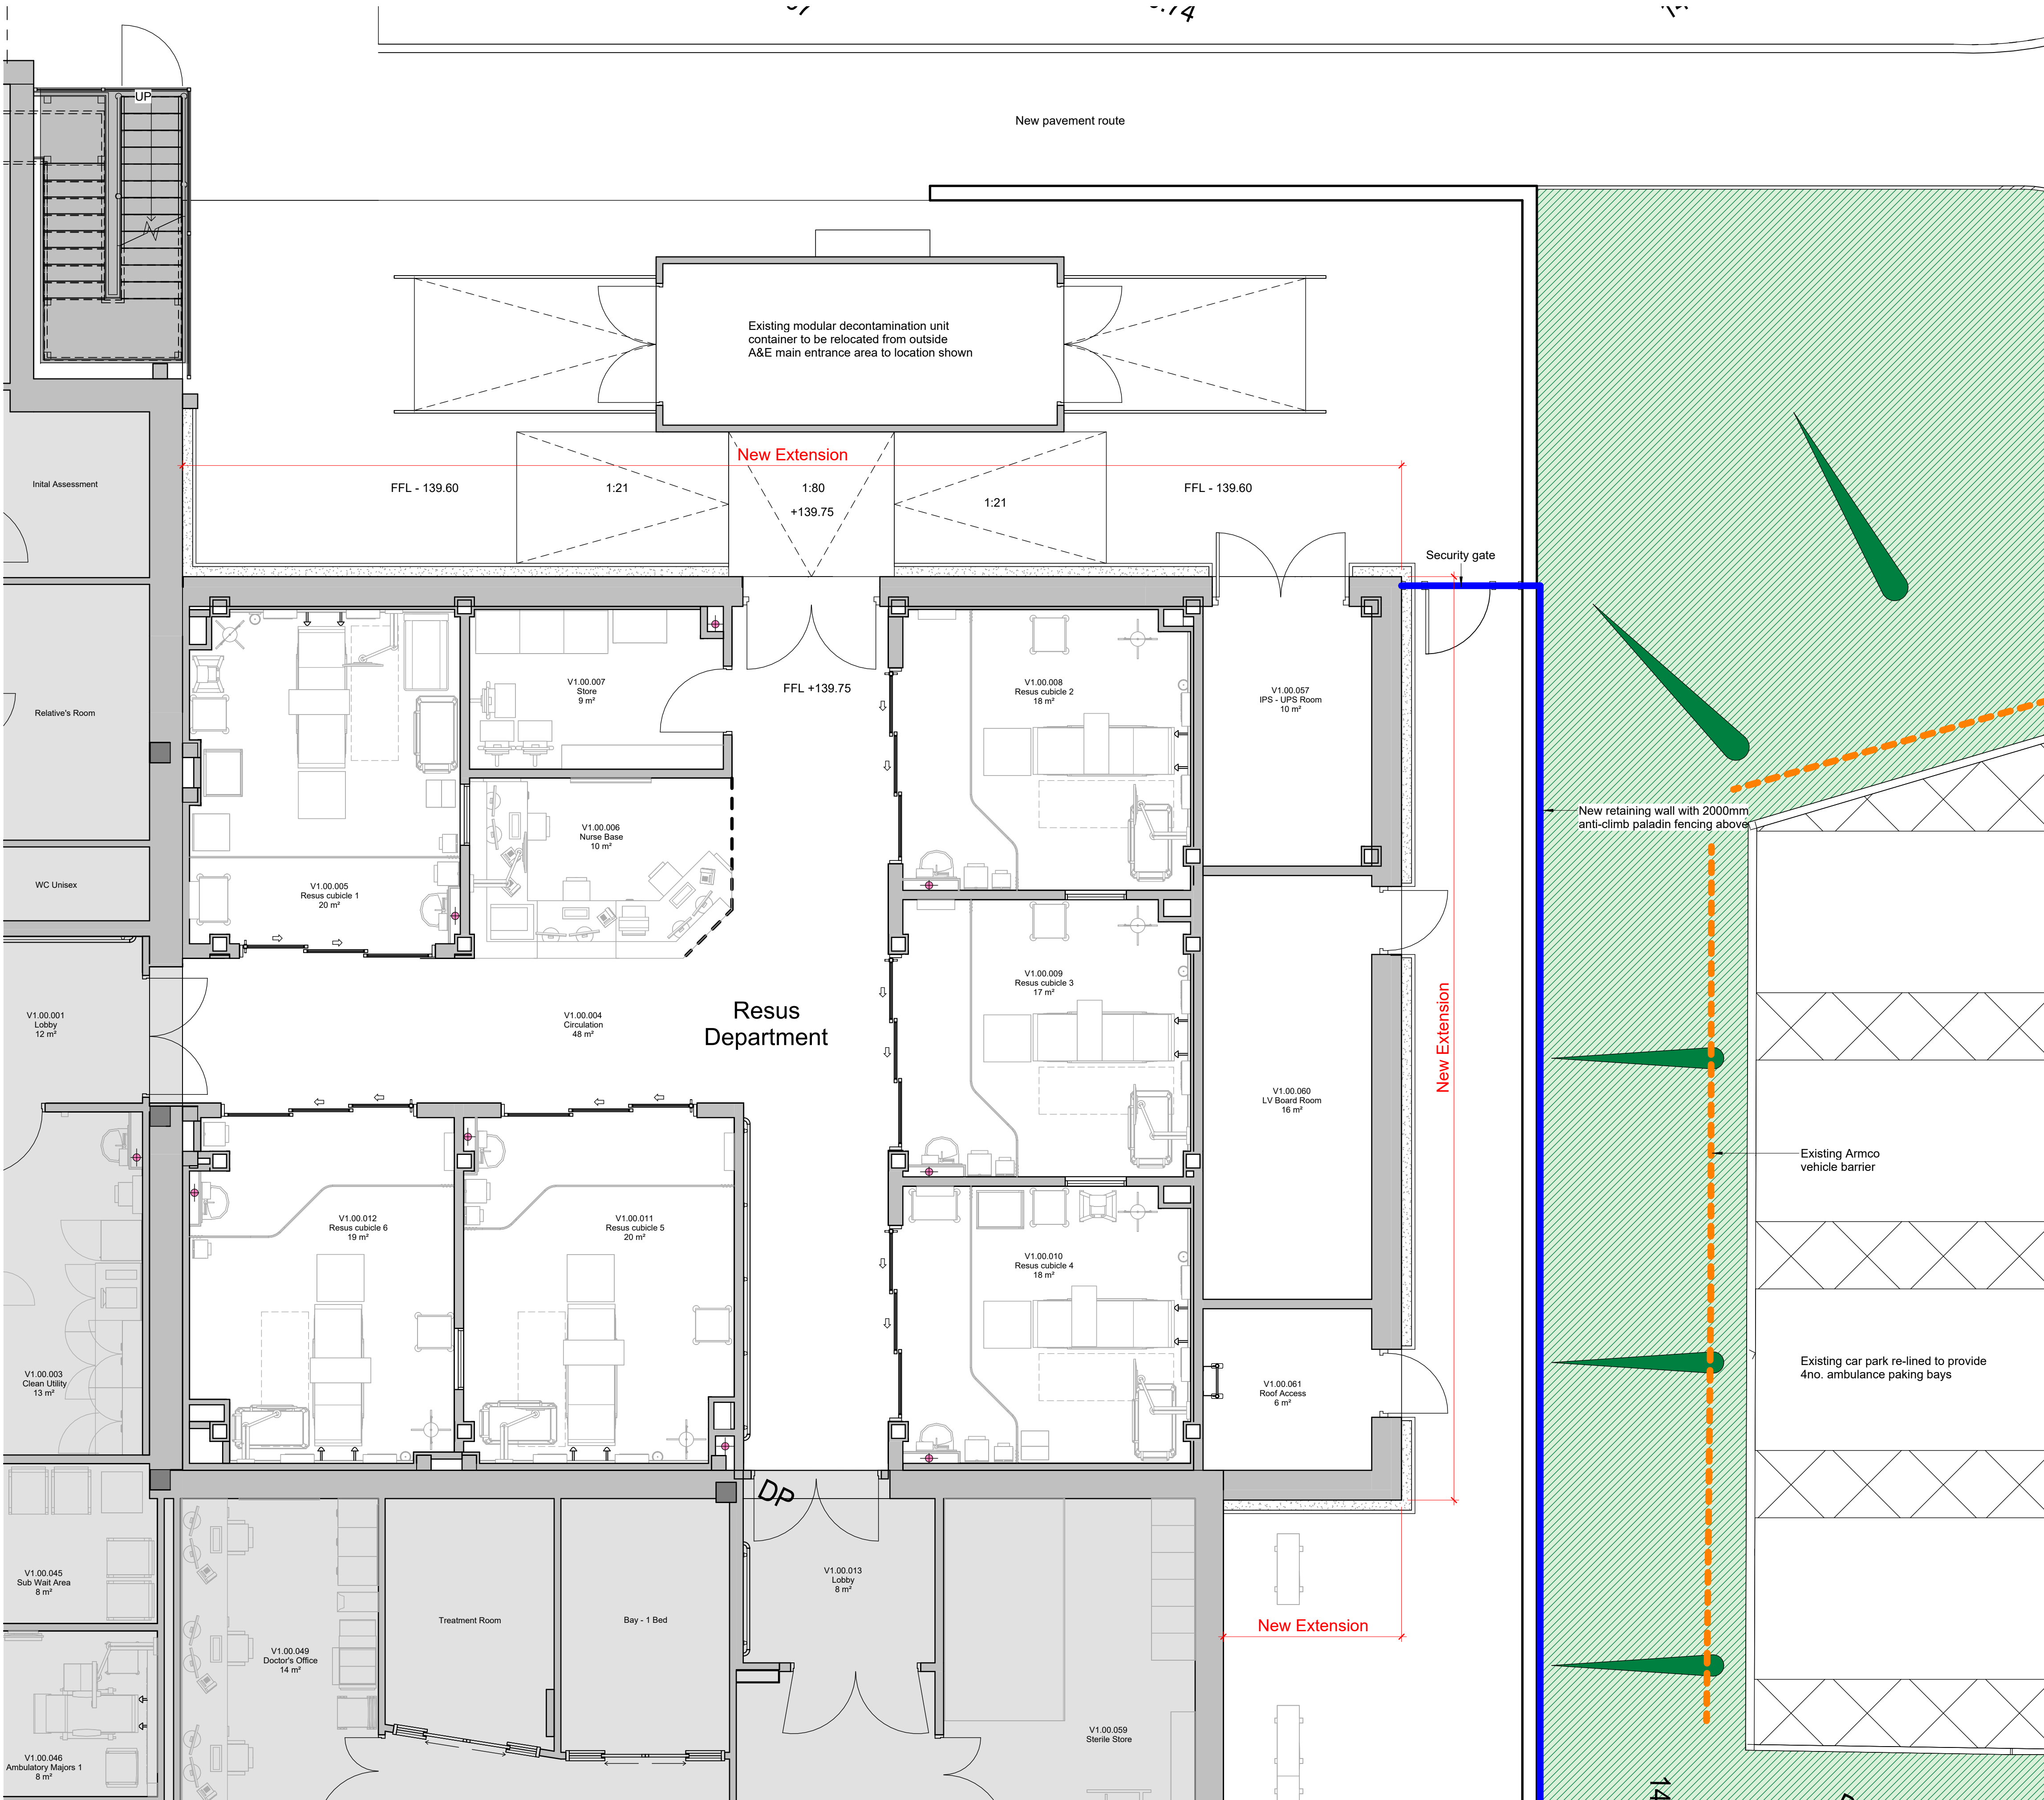

1 Proposed GA Plan
1 : 50

THIS DRAWING (OR ANY PART THEREOF) MAY NOT BE COPIED, TRANSMITTED OR DISCLOSED TO ANY THIRD PARTY OR UNAUTHORISED PERSON WITHOUT THE PRIOR WRITTEN PERMISSION OF GILLING DOD.

THIS DRAWING IS TO BE READ IN CONJUNCTION WITH ALL OTHER RELEVANT DRAWINGS PREPARED BY CONSULTANTS AND SUB-CONTRACTORS.


REPORT ANY DISCREPANCIES TO THE ARCHITECT OR REPRESENTATIVES THEREOF.

© ALL RIGHTS RESERVED. NO PART OF THIS DRAWING MAY BE REPRODUCED OR TRANSMITTED IN ANY FORM OR BY ANY MEANS WITHOUT THE WRITTEN PERMISSIONS OF THE COPYRIGHT HOLDER.

ONCE PRINTED AND DISTRIBUTED THIS DOCUMENT IS ASSUMED UNCONTROLLED.

THIS DRAWING IS INTENDED TO BE PRINTED AT THE PAPER SIZE INDICATED IN THE INFORMATION BELOW.

DO NOT SCALE FROM THIS DRAWING. WORK ONLY TO PRINTED DIMENSIONS.

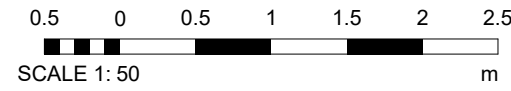

Existing building

Grass / Area of soft landscaping

Direction of fall to soft landscaping

2000mm Anti-Climb Paladin Fencing

Existing Armco barrier

P04	RB	Planning Issue	20/10/25
P03	RB	For client review	08/10/25
P02	RB	Revised plant room - For review	06/10/25
P01	RB	For initial review	24/09/25
Rev	By	Description	Date



Client Name:
Northern Care Alliance NHS
Foundation trust

Site Name:
Fairfield General Hospital

Project Name:
FGH 2nd Phase Expansion

Drawing Title:
Proposed GA Plan

Project No: 9101-002	Sheet Size: A1	Scale: 1 : 50	
Drawn by: RB	Checked by: AR	Approved by: AG	Revision: P04

Drawing Number:
Project Code / Originator / Volume / Level / Type / Discipline / System-Number
FGH2PE-GDA-V1-00-DR-A-9902