



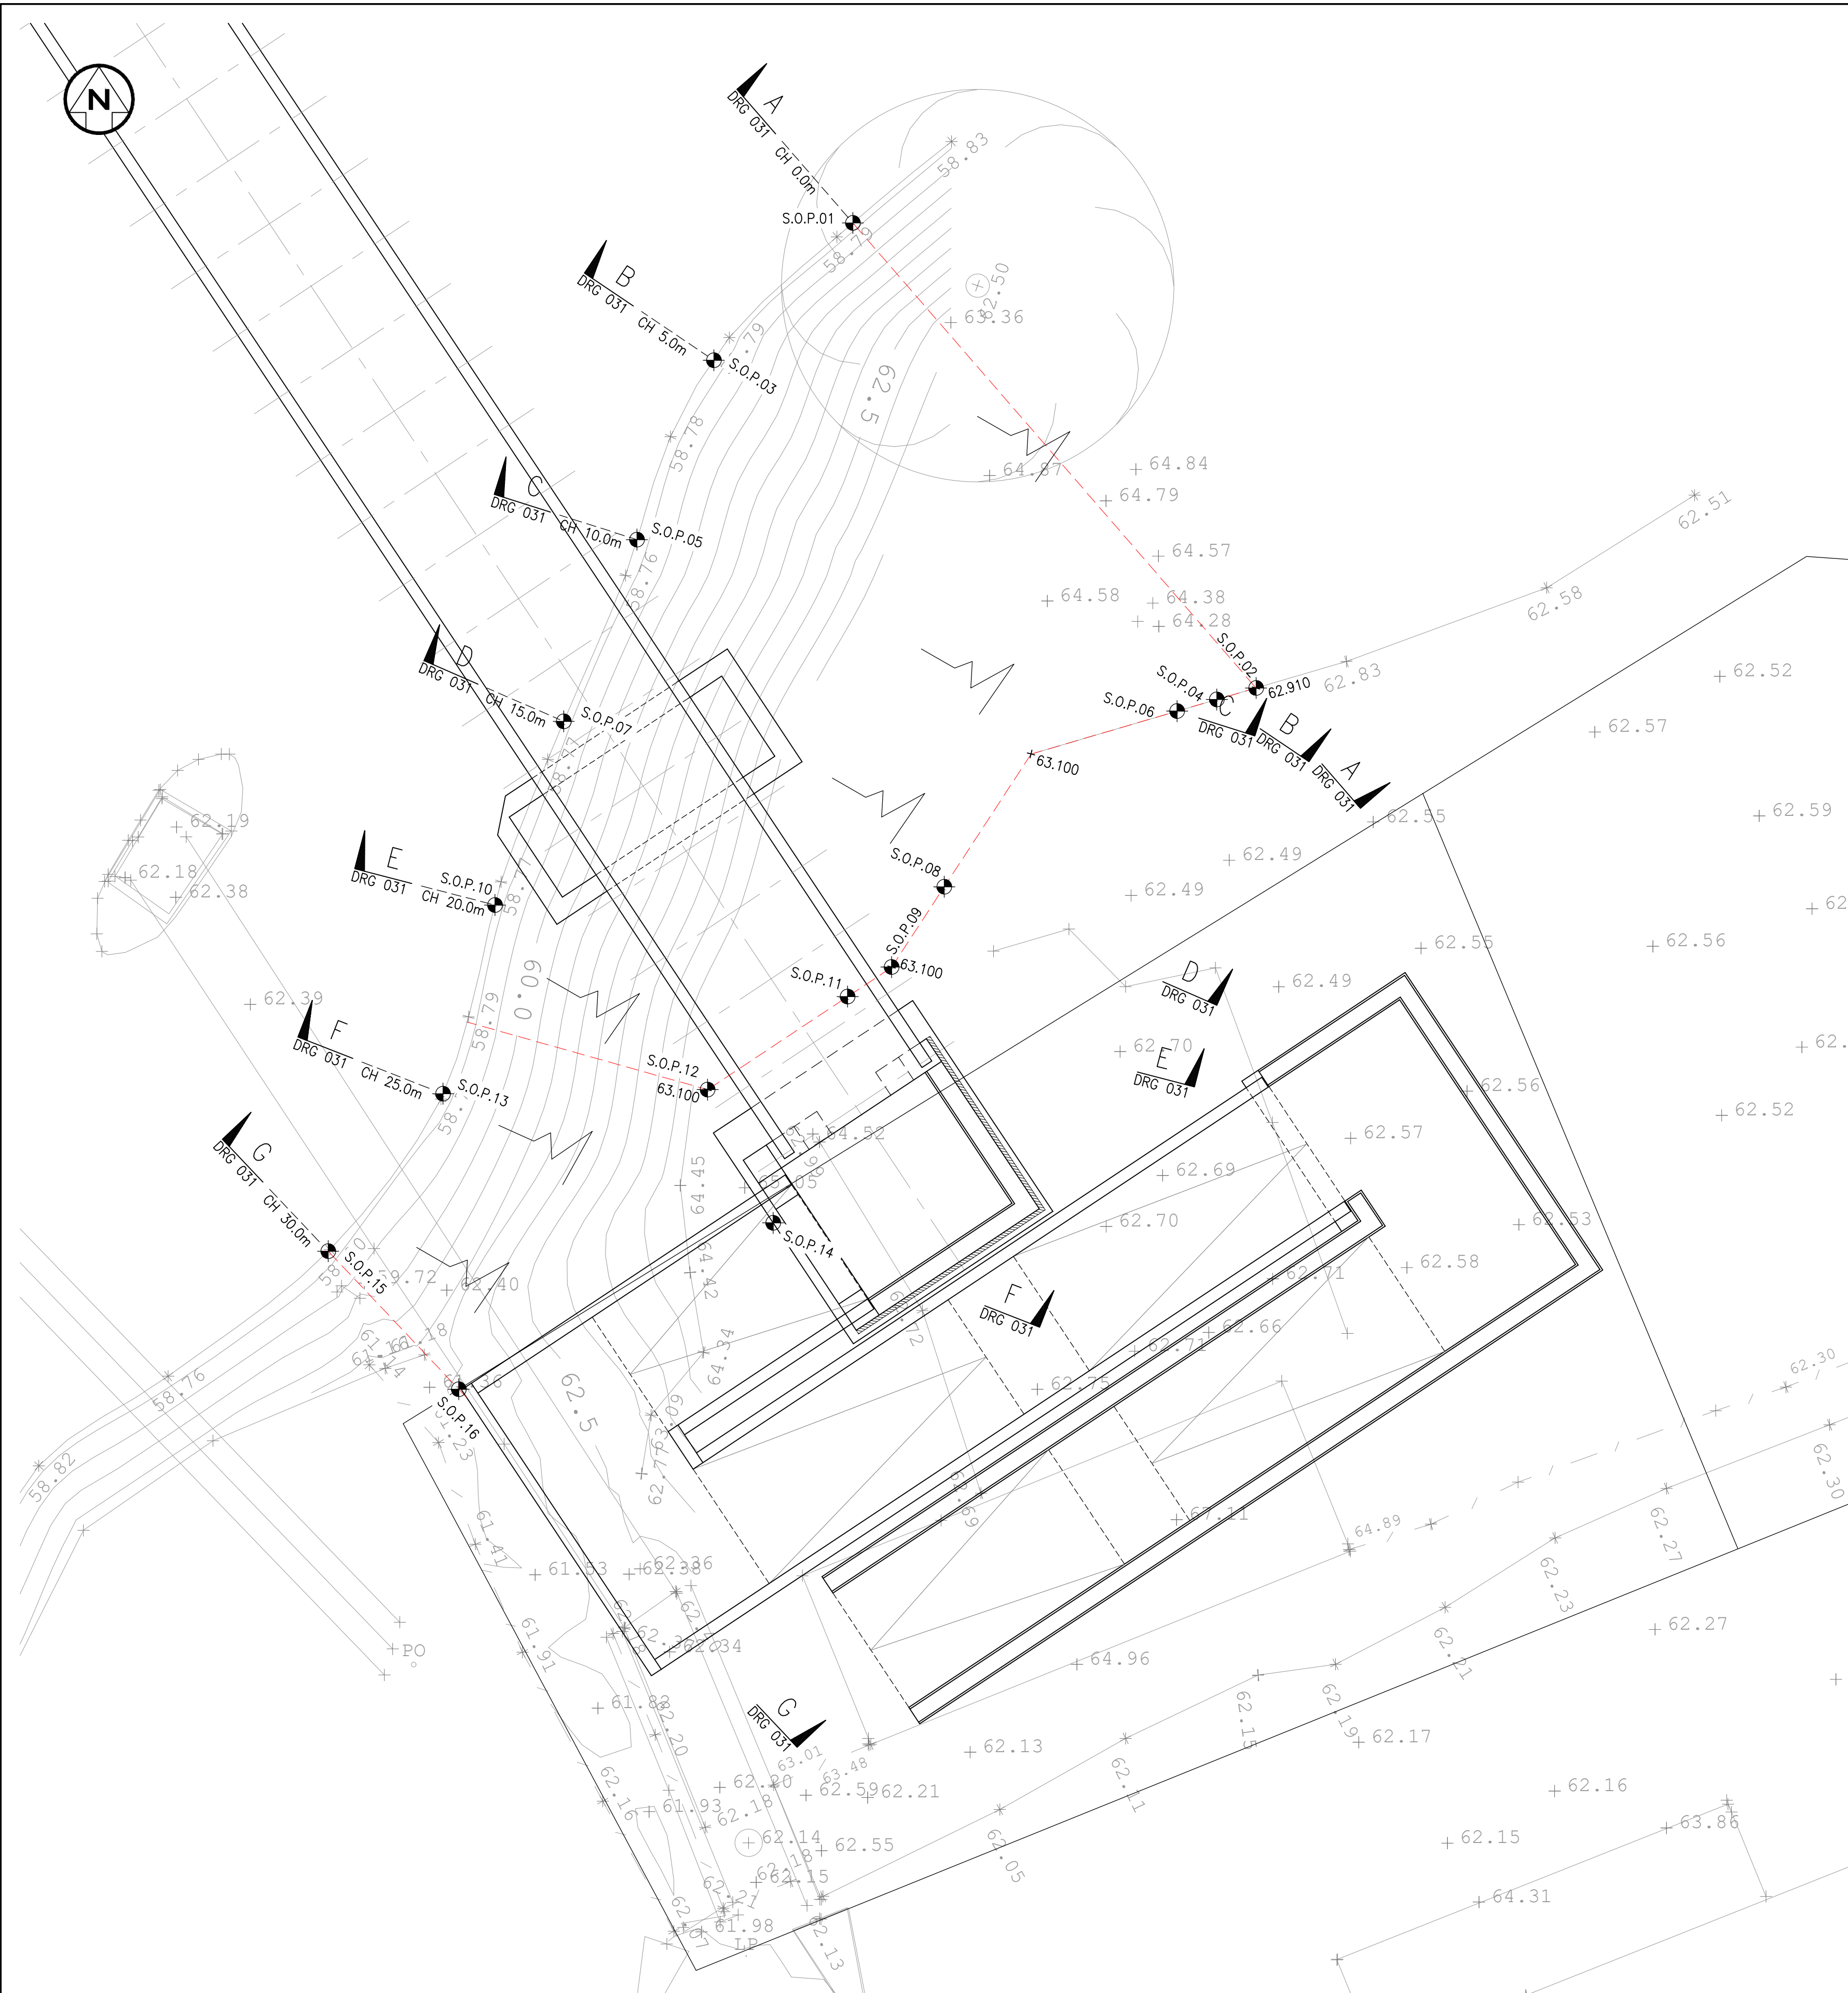

PROPOSED SOUTH APPROACH PLAN
Scale 1:100

Setting Out Points		
REF	E	N
SOP 01	379130.707	407249.844
SOP 02	379140.984	407237.992
SOP 03	379127.164	407246.345
SOP 04	379139.985	407237.698
SOP 05	379125.202	407241.774
SOP 06	379138.972	407237.401
SOP 07	379123.337	407237.142
SOP 08	379133.038	407232.926
SOP 09	379131.693	407230.878
SOP 10	379121.585	407232.459
SOP 11	379130.573	407230.128
SOP 12	379127.004	407227.754
SOP 13	379120.260	407227.650
SOP 14	379128.674	407224.358
SOP 15	379117.333	407223.638
SOP 16	379120.661	407220.118

- NOTES:**
- ALL DIMENSIONS ARE IN MILLIMETRES UNLESS STATED OTHERWISE.
 - ALL LEVELS ARE IN METRES UNLESS STATED OTHERWISE.
 - NO DIMENSIONS OR LEVELS SHALL BE SCALED FROM THIS DRAWING.
 - THIS DRAWING IS BASED ON A TOPOGRAPHICAL SURVEY PROVIDED BY G.J.BROOKES LTD DATED MARCH 2019
 - ALL IMPORTED FILL IS TO BE WELL COMPACTED 6N.
 - REFER TO DRAWING 660-023-003 FOR THE HAZARD DIRECTORY.

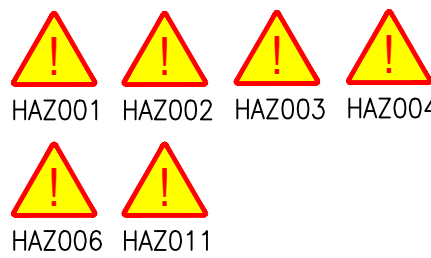

T1	TW	JW	DRF	APR '22	TENDER ISSUE
REV	DRN	CHK	APP	DATE	DESCRIPTION
Wilde Consulting Civil & Structural Engineers ISO 9001 REGISTERED Brindley Lodge, Adcroft Street, Stockport, Cheshire. SK1 9JG www.wildcivil.co.uk Tel : 0161-474-7479 Fax : 0161-474-7492					
Client BURY COUNCIL					
Project MILLTOWN STREET FOOTBRIDGE REPLACEMENT					
Title EARTHWORKS - PLAN					
Scale VARIES	Drawn TW	Date APR '22	Chkd JW	Approved DRF	
Drawing No. 660-023-030				Revision T1	
Status TENDER				Sheet Size A1	