



WALMERSLEY OLD ROAD CL - LONGSECTION PART 1

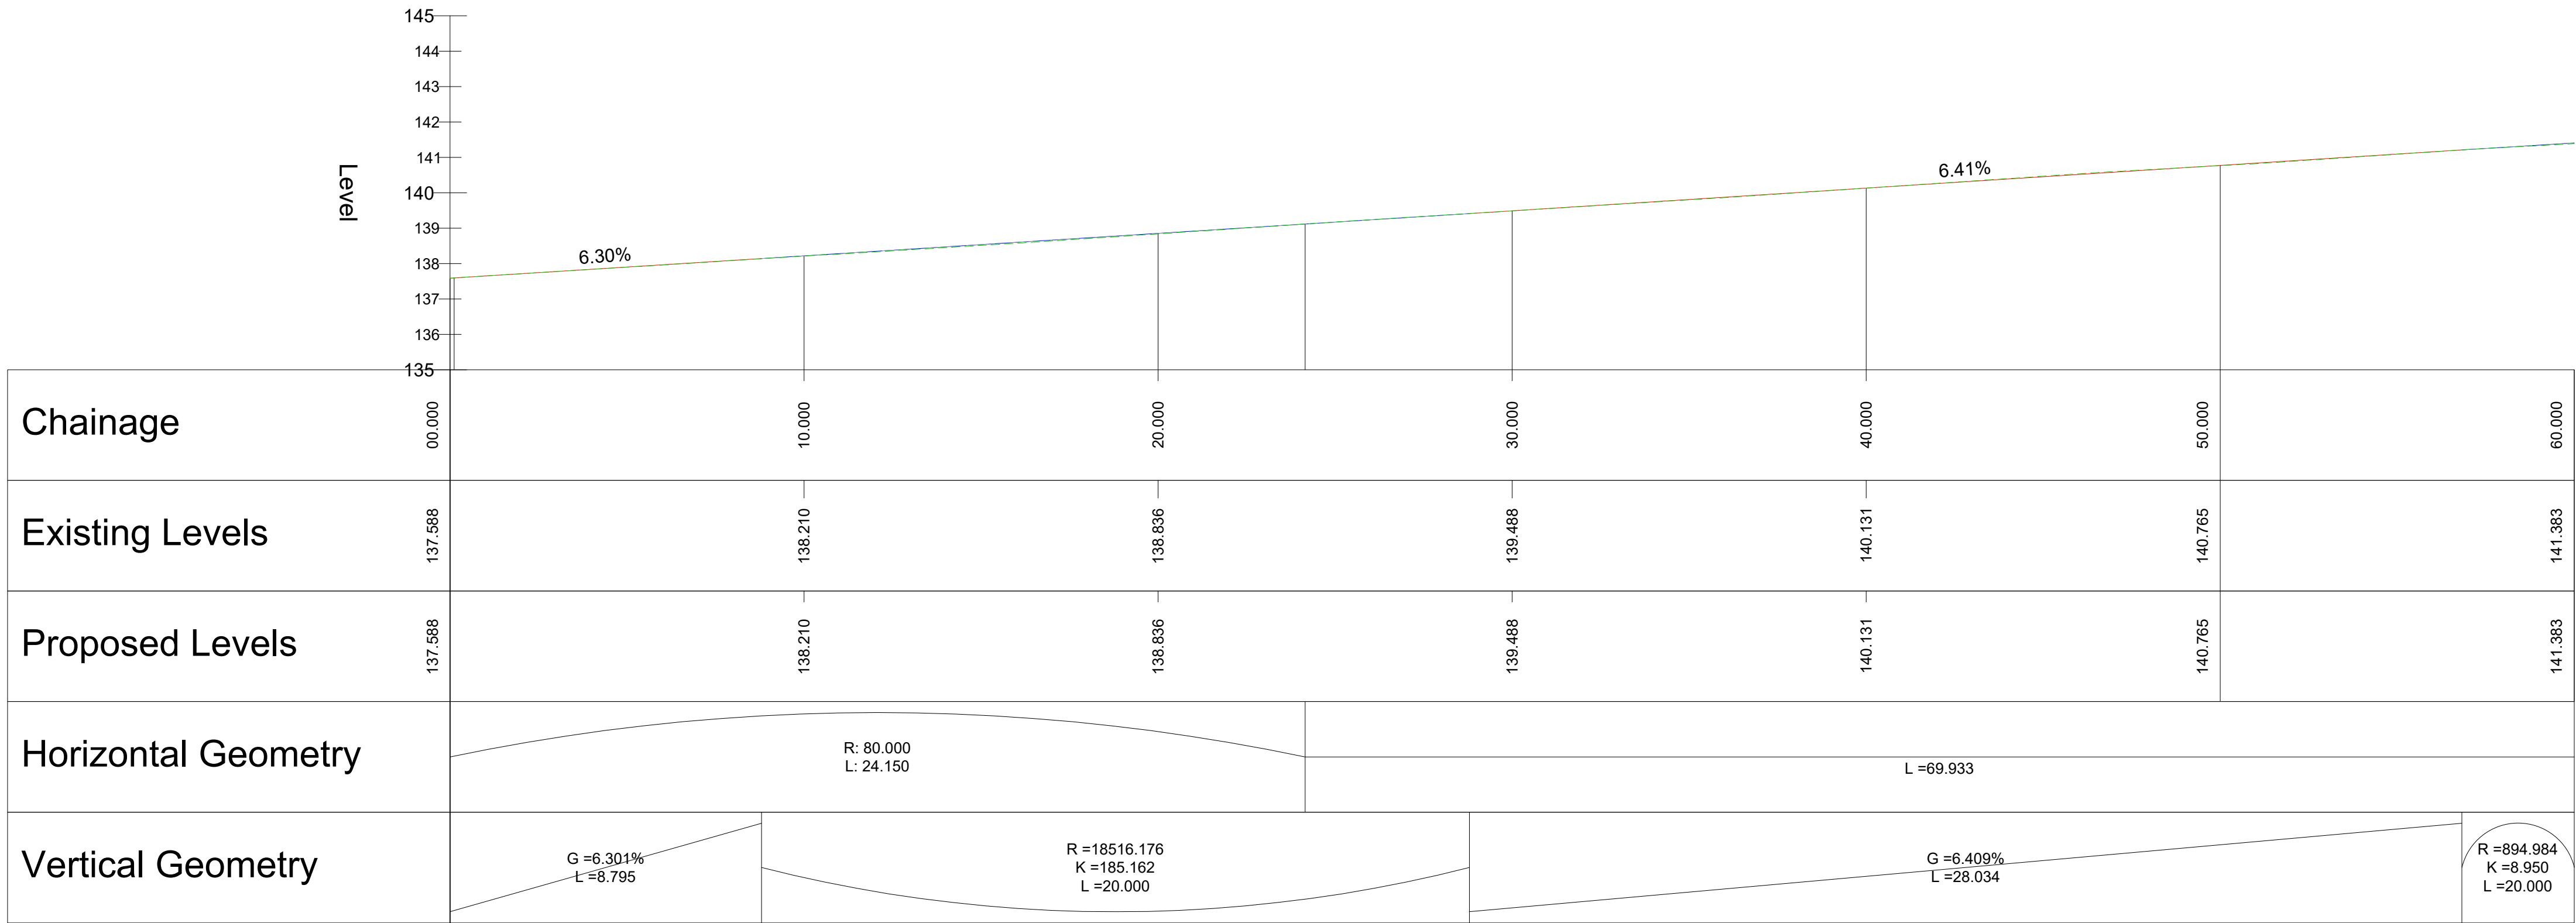

WALMERSLEY OLD ROAD CL - LONGSECTION PART 2

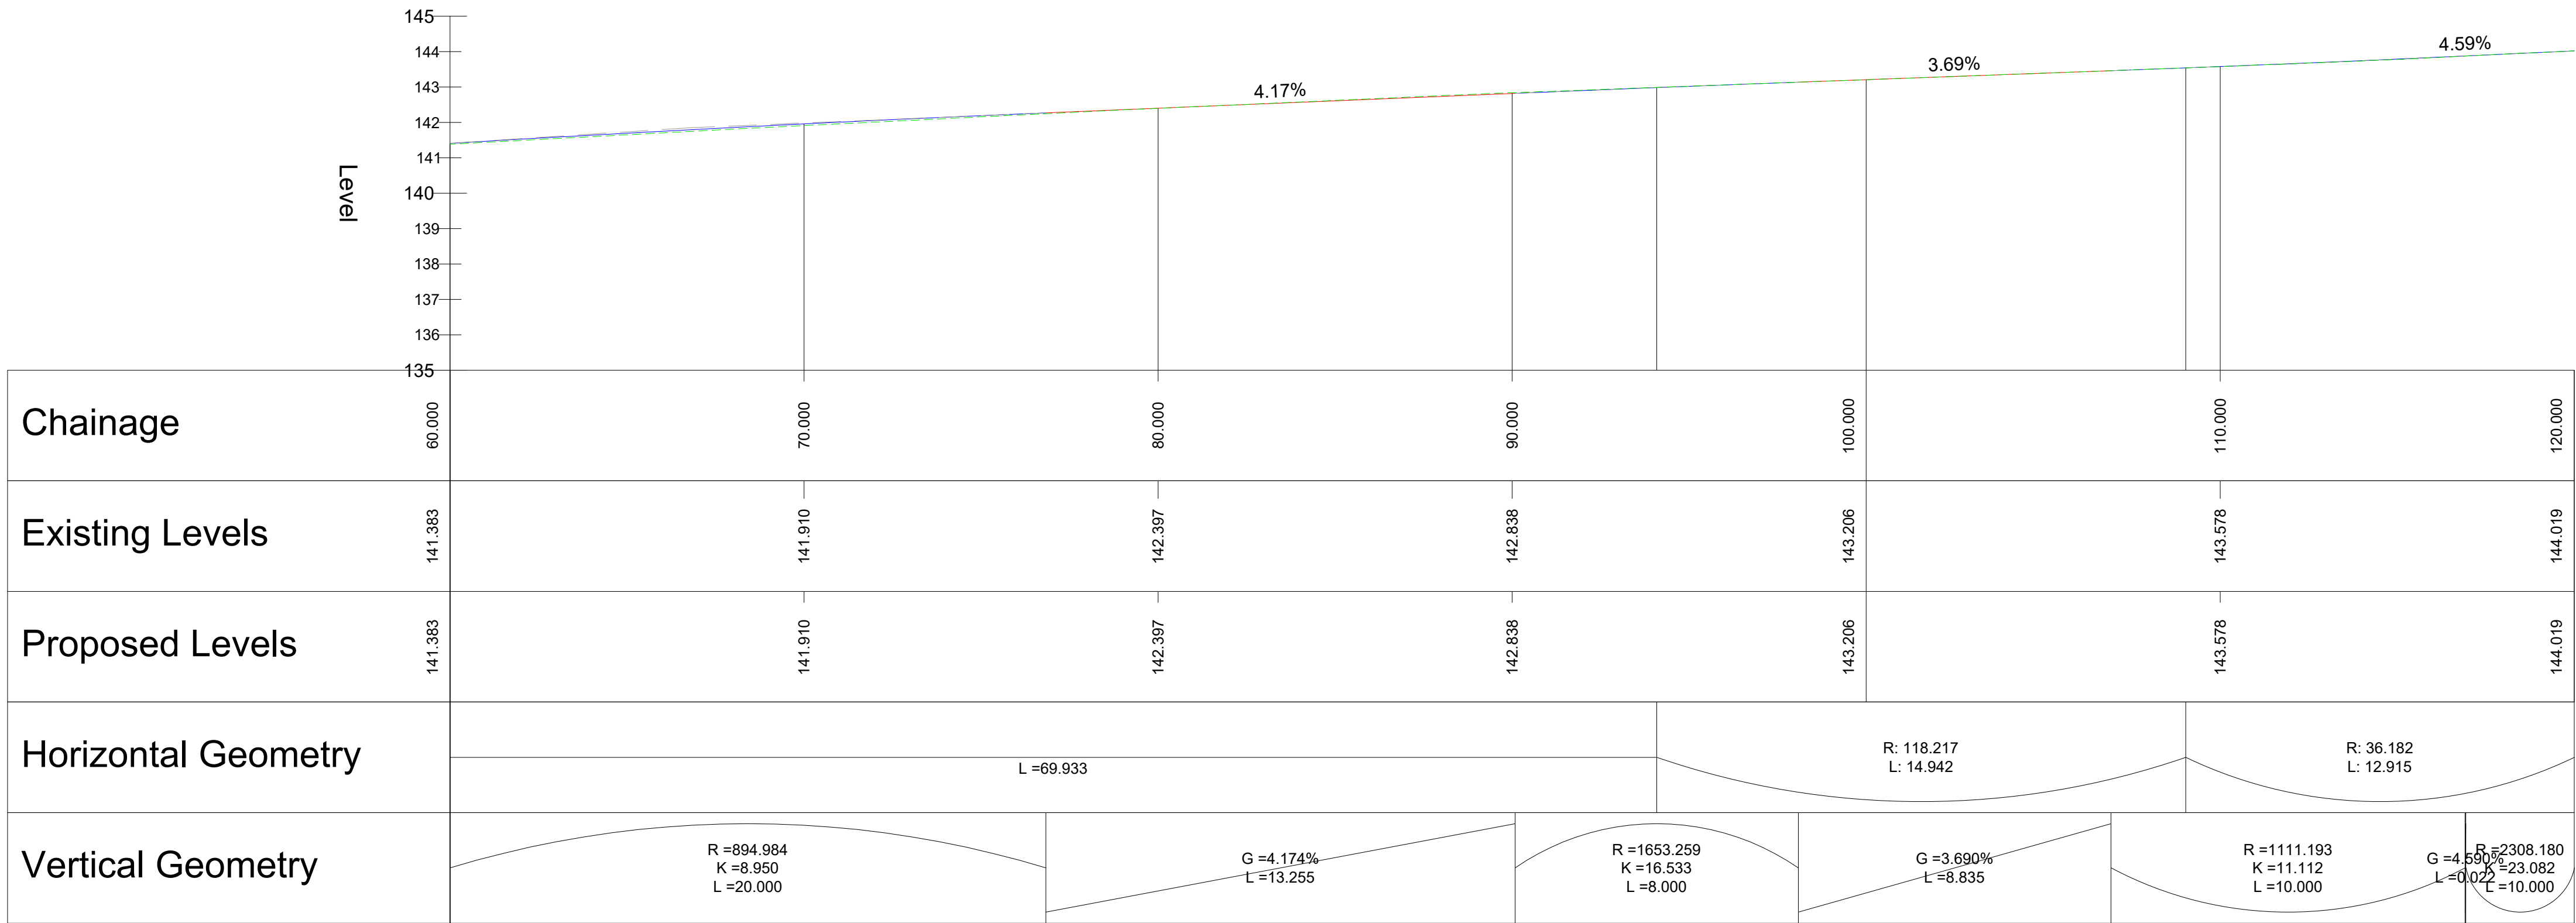

NOTES

- ALL DIMENSIONS ARE IN METRES UNLESS NOTED OTHERWISE.
- ALL LEVELS ARE IN METRES RELATED TO ORDNANCE DATUM NEWLYN (OD) UNLESS NOTED OTHERWISE.
- ALL COORDINATED ARE IN METRES RELATED TO ORDNANCE SURVEY NATIONAL GRID.
- ALL MATERIALS AND WORKMANSHIP WILL BE AS DEFINED IN THE SPECIFICATION UNLESS NOTED OTHERWISE.
- THIS DRAWING IS TO BE READ IN CONJUNCTION WITH ALL DRAWINGS AND DOCUMENTATION ASSOCIATED WITH THE PROJECT.
- THIS DRAWING HAS BEEN BASED UPON SURVEY/OS INFORMATION SUPPLIED BY A THIRD PARTY AND SCP SHALL NOT BE LIABLE FOR ANY INACCURACY OR DEFICIENCIES ARISING FROM IT.
- ALL LEVELS, DIMENSIONS AND LOCATIONS ARE TO BE CHECKED BY THE MAIN CONTRACTOR PRIOR TO COMMENCEMENT OF ANY WORK ON SITE.
- ALL WORKS TO BE CARRIED OUT IN ACCORDANCE WITH LOCAL AUTHORITY ADOPTABLE RESIDENTIAL ROAD SPECIFICATION AND STANDARD DETAILS.

KEY

- EXISTING LEVEL
- PROPOSED LEVEL

REVISIONS

REV	DESCRIPTION	DATE	BY
-	ISSUED FOR COMMENT	20.05.20	NU



Client Name:

BARRATT HOMES

Project Title:

WALMERSLEY OLD ROAD

Drawing Title:
WALMERSLEY OLD ROAD
LONGITUDINAL SECTIONS
SHEET 1 of 2

Date: 20.05.2020 Drawn By: JL

Scale: 1:125 @ A1 Checked: LBr

Status: PLANNING Approved: UNAPPROVED

Drawing No. SCP-200226-0010-001 Rev. -