

RADIUS LONGFIELD CENTRE - PRESTWICH, MANCHESTER



NOTES

ALL WORK TO BE CARRIED OUT IN ACCORDANCE WITH THE BUILDING REGULATIONS AND THE REQUIREMENTS OF THE LOCAL AUTHORITY.

AREAS OF TIMBER DECKING TO BE REMOVED AND REPLACED WITH RYNO NON-COMBUSTIBLE PAVING

AREAS OF TIMBER DECKING TO BE REMOVED AND REPLACED WITH ALUDECK ALUMINIUM DECKING

ALL OTHER AREAS TO REMAIN AS EXISTING, NOT WITHIN THE AGREED SCOPE OF WORK

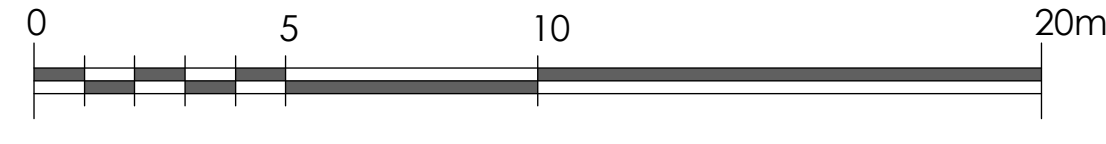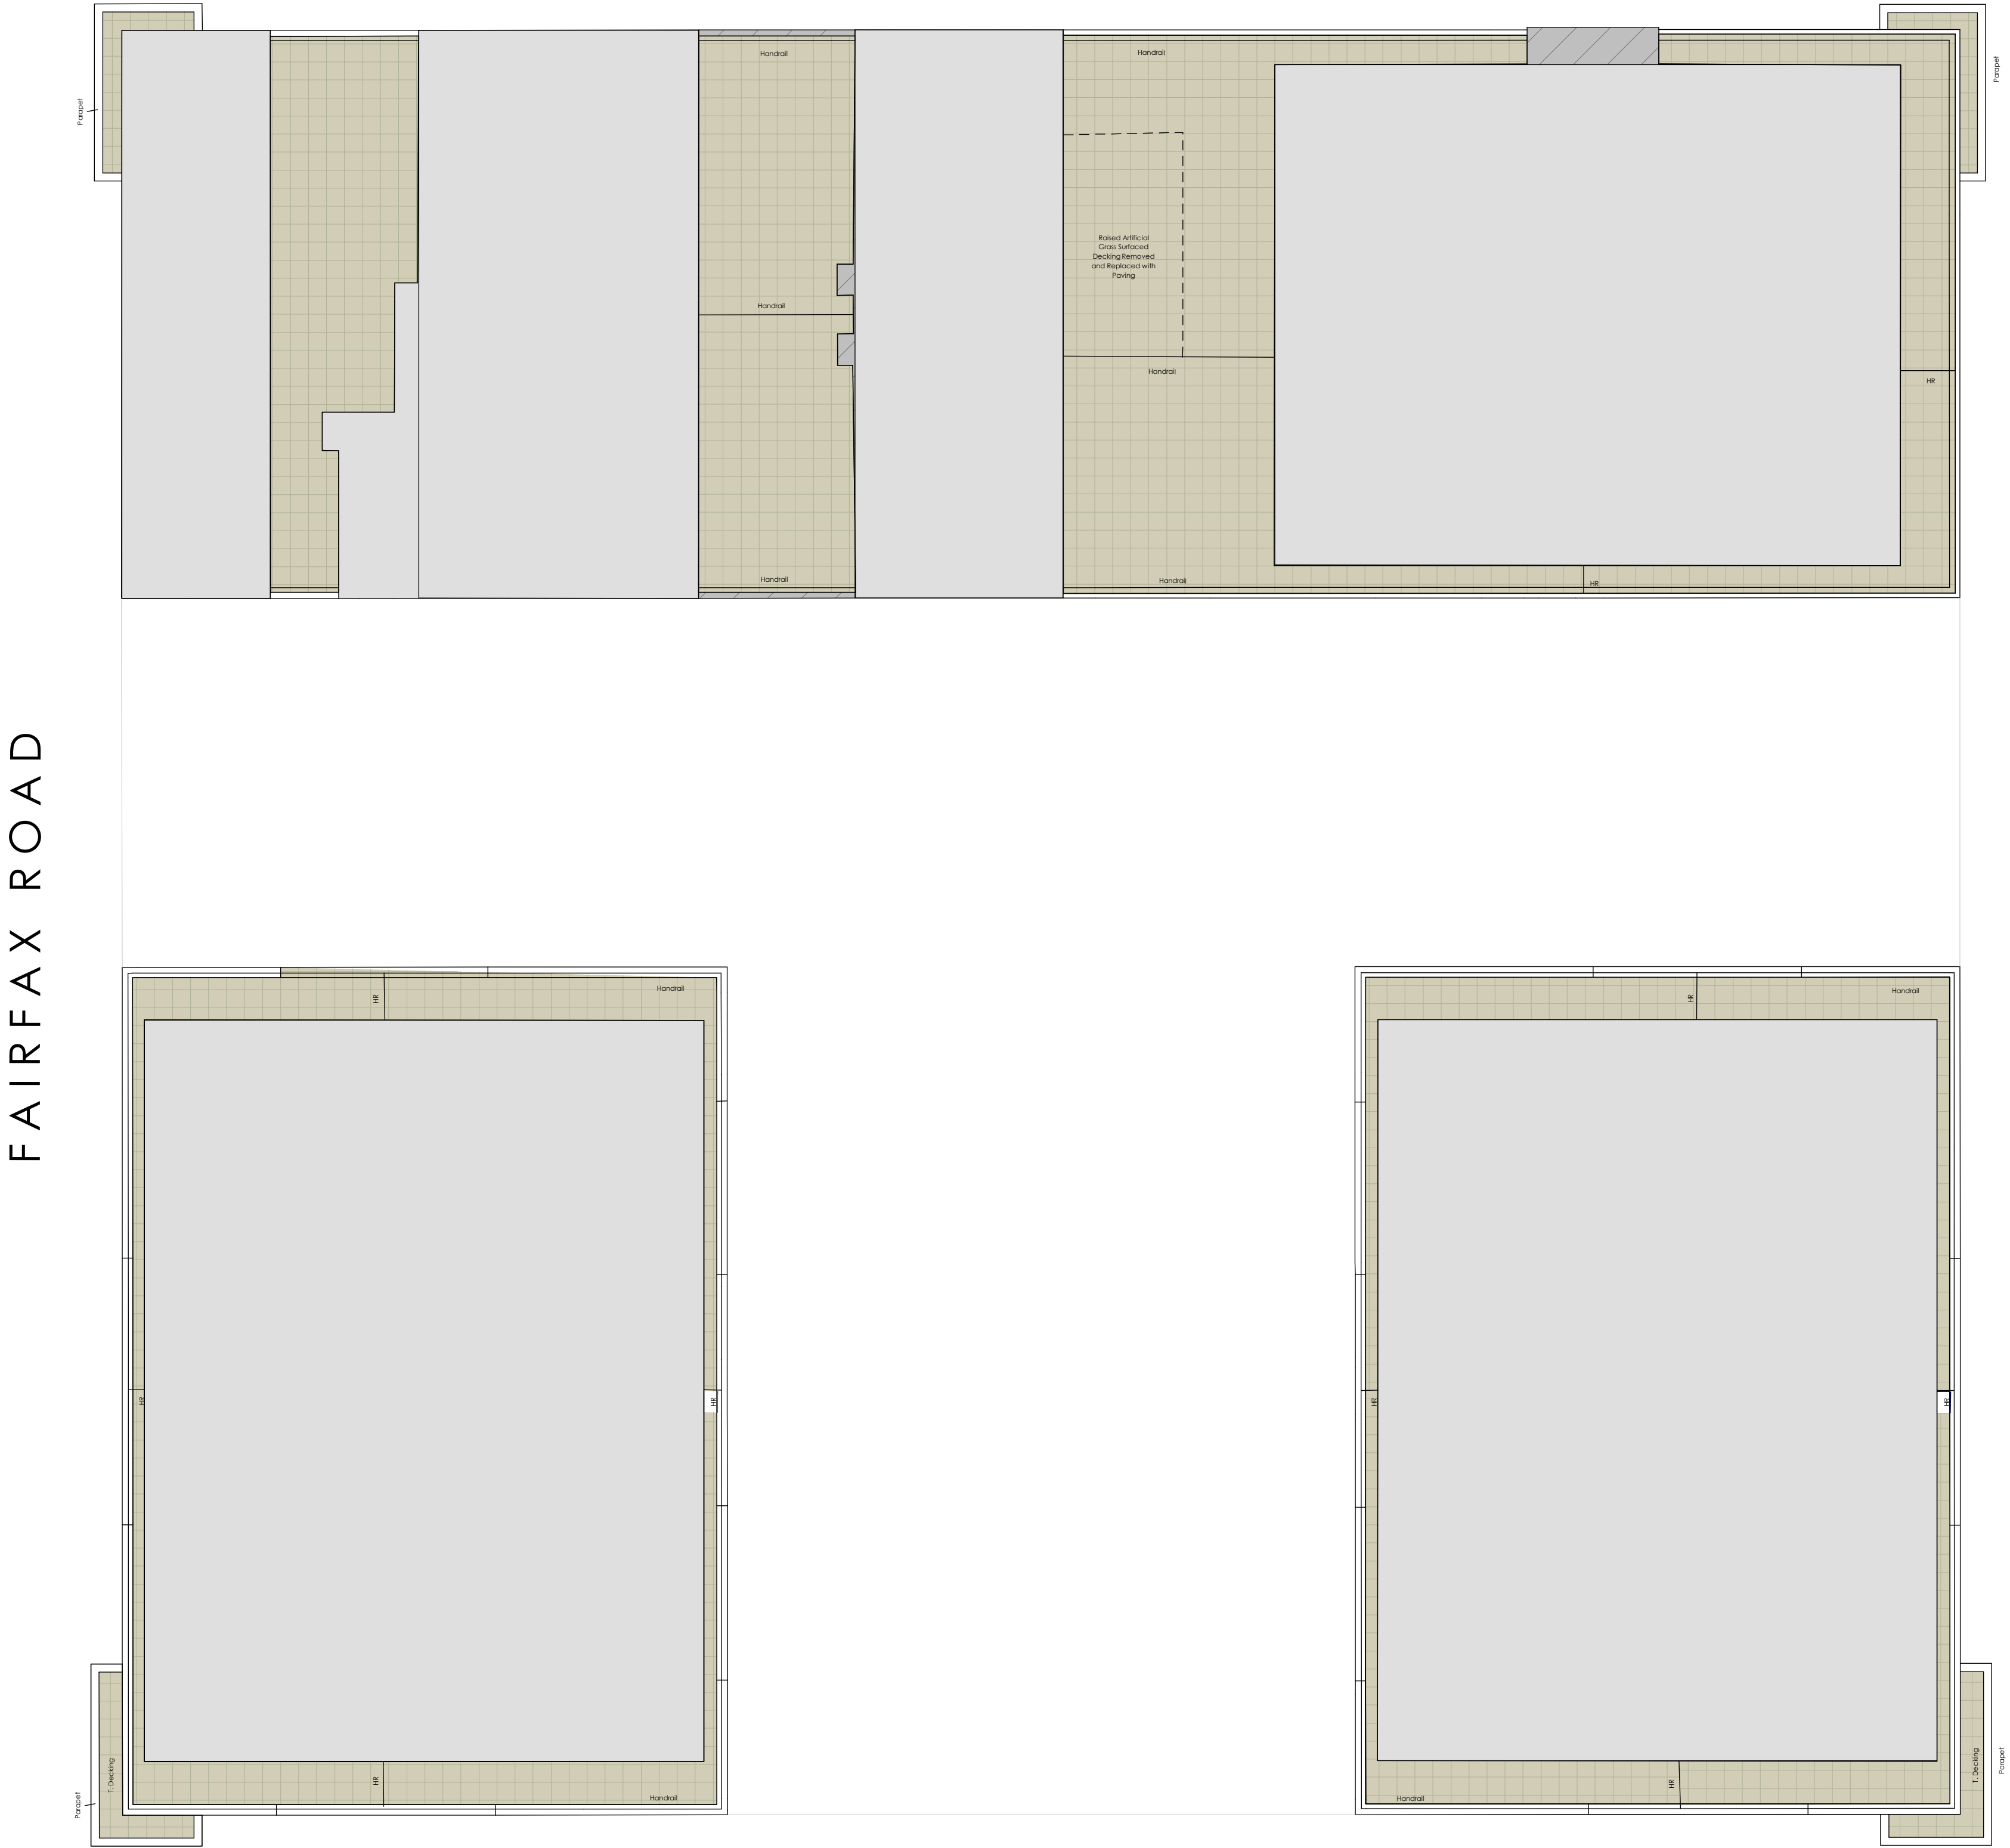

REV DESCRIPTION BY CHKD DATE

LOROC

ARCHITECTS

5TH FLOOR, 15 ST. PAUL'S STREET, LEEDS, LS1 2JG
T: 0113 233 7755
W: www.loroc.co.uk

3RD FLOOR, 86 - 90 PAUL STREET, LONDON, EC2A 4NE
T: 0203 875 5333

PROJECT

RADIUS LONGFIELD CENTRE
PRESTWICH, MANCHESTER

TITLE

General Arrangement
VARIOUS FLOORS, ROOF TERRACE WORKS

DRAWING NO. 1757-LRC-ZZ-XX-DR-A-2501 REVISION

SCALE 1:150 @ A1 DATE SEP 2025

DRAWN BY IR CHECKED BY

PURPOSE OF ISSUE

☐ PLANNING

☐ BUILDING REGS

☐ TENDER

☒ COMMENT

☐ INFORMATION

☐ CONSTRUCTION

THIS DRAWING IS COPYRIGHT AND THE INTELLECTUAL PROPERTY OF LOROC ARCHITECTS LIMITED. THIS DRAWING MAY NOT BE REPRODUCED IN WHOLE OR IN PART WITHOUT WRITTEN AUTHORITY. NO DIMENSIONS TO BE SCALED FROM THIS DRAWING. ALL DIMENSIONS TO BE CHECKED ON SITE PRIOR TO COMMENCEMENT OF WORKS AND ANY DISCREPANCIES REPORTED TO THE ARCHITECT/ENGINEER/CONTRACTOR.

f

t