
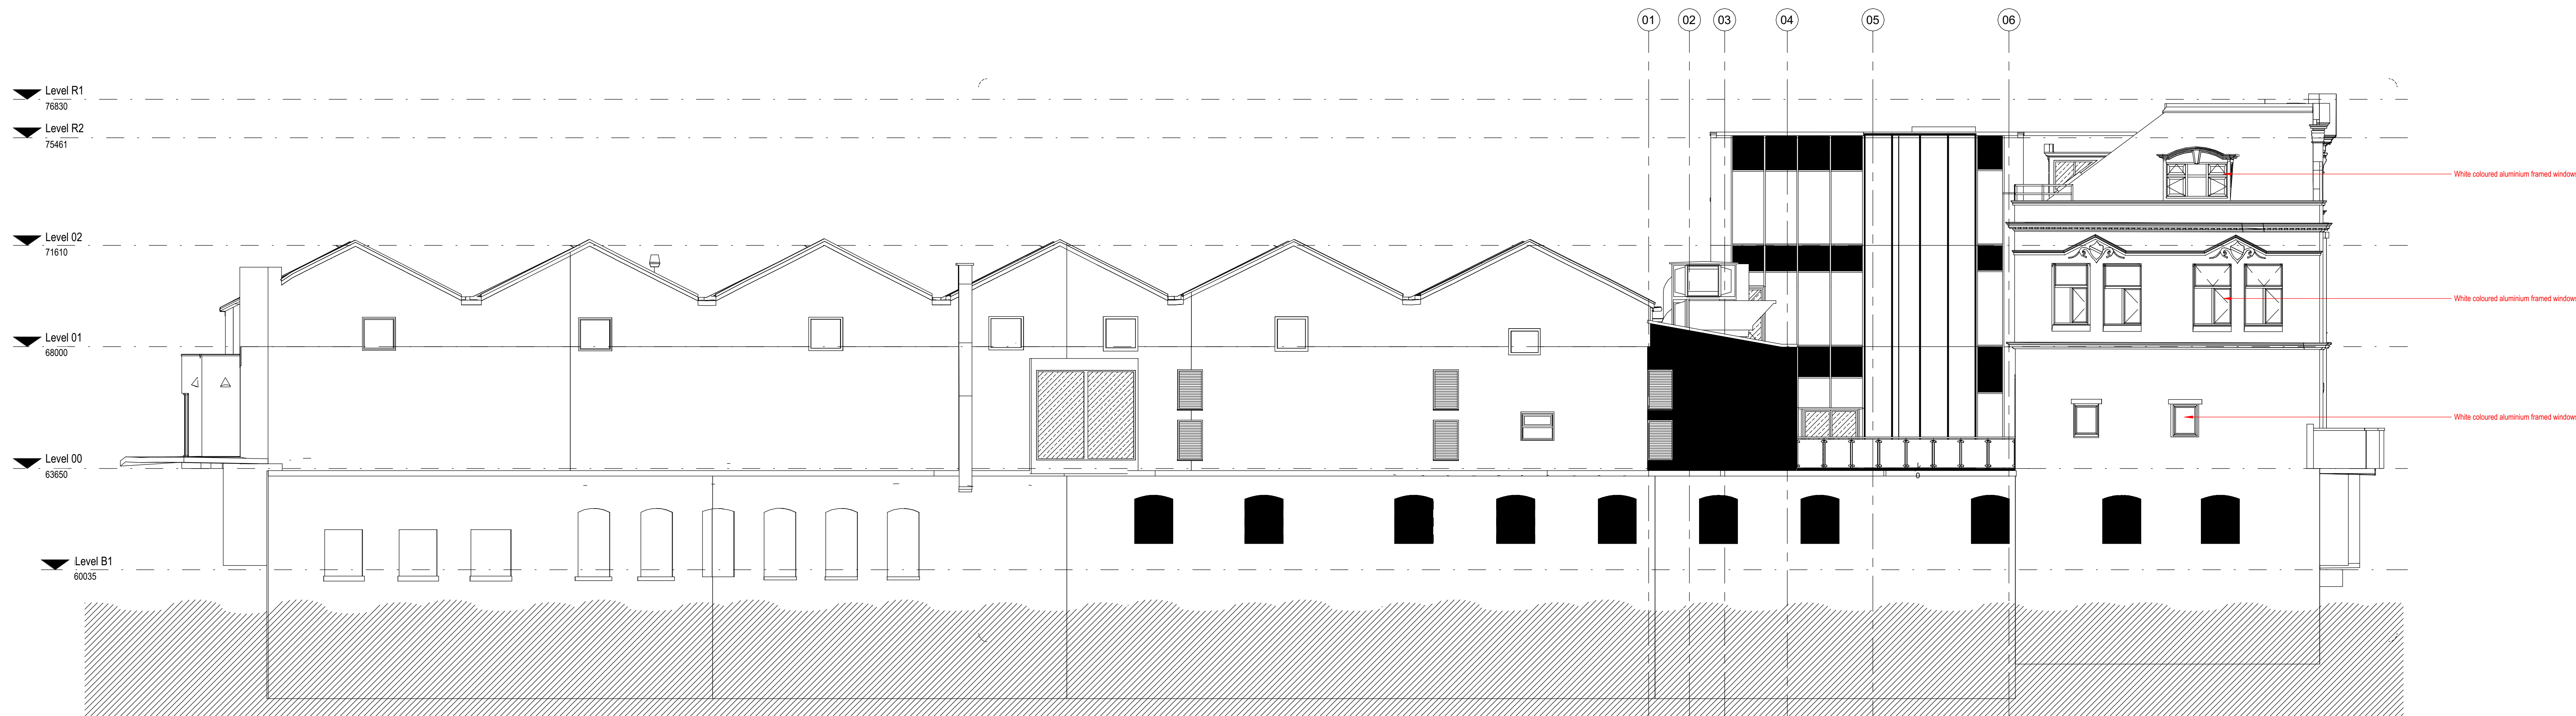


Notes
The Contractor is to check all dimensions and conditions on site before commencing. Do not scale from this drawing.
The drawing remains the copyright of POZZONI Architecture Ltd.

Scale	Rev	TO BE USED ONLY AS GUIDANCE
1:200	001	1:200
1:200	002	1:200
1:200	003	1:200
1:200	004	1:200

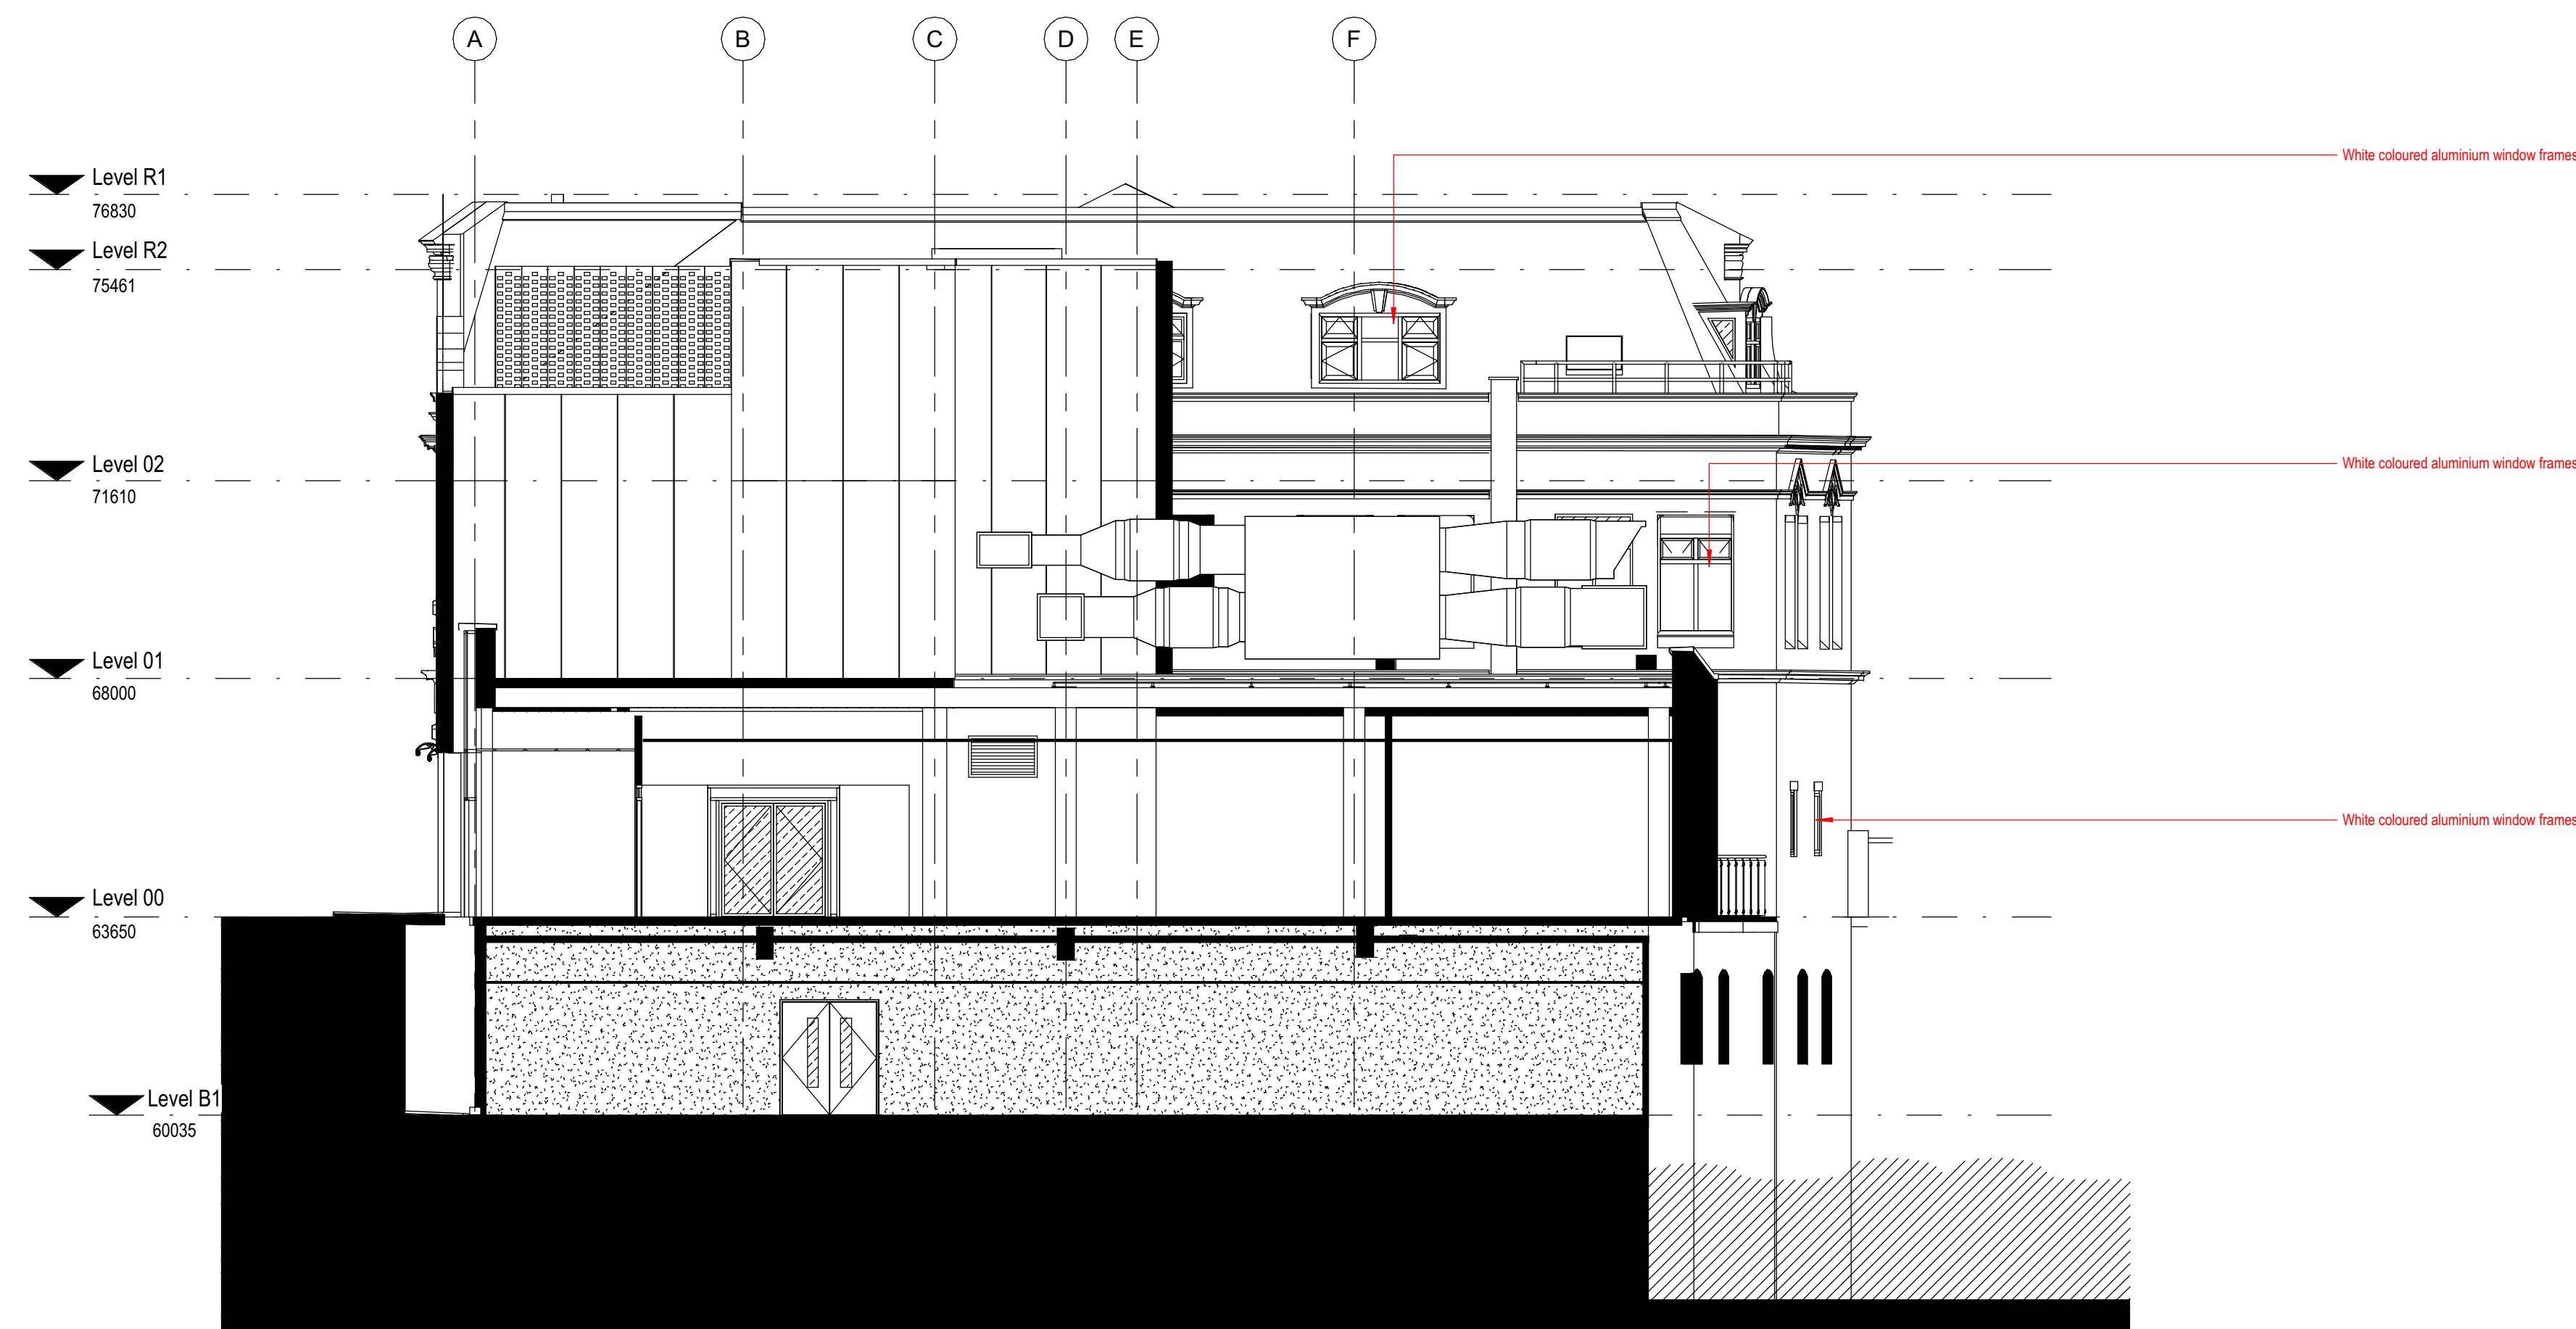

Rev	Description	By	Date
-----	-------------	----	------

Vinci Construction UK Ltd

Radcliffe Market Chambers & Basement

Planning - Elevations

P5860_1351

RADHUB-POZ-V2-ZZ-DR-A-1351

11/23/23 1:100 @ A0

WO DAS S5

Planning Tender Construction

Design Contract Construction

Record

pozzoni

Woodville House
2 Woodville Road
Altrincham
WA14 2TA

+44 161 928 7846
www.pozzoni.co.uk
architect@pozzoni.co.uk

C:\Users\kenneth\Documents\RADHUB\POZ-V2-ZZ-DR-A-1351\kenneth\POZ-V2-ZZ-DR-A-1351.dwg 23/10/2024 16:46:42