



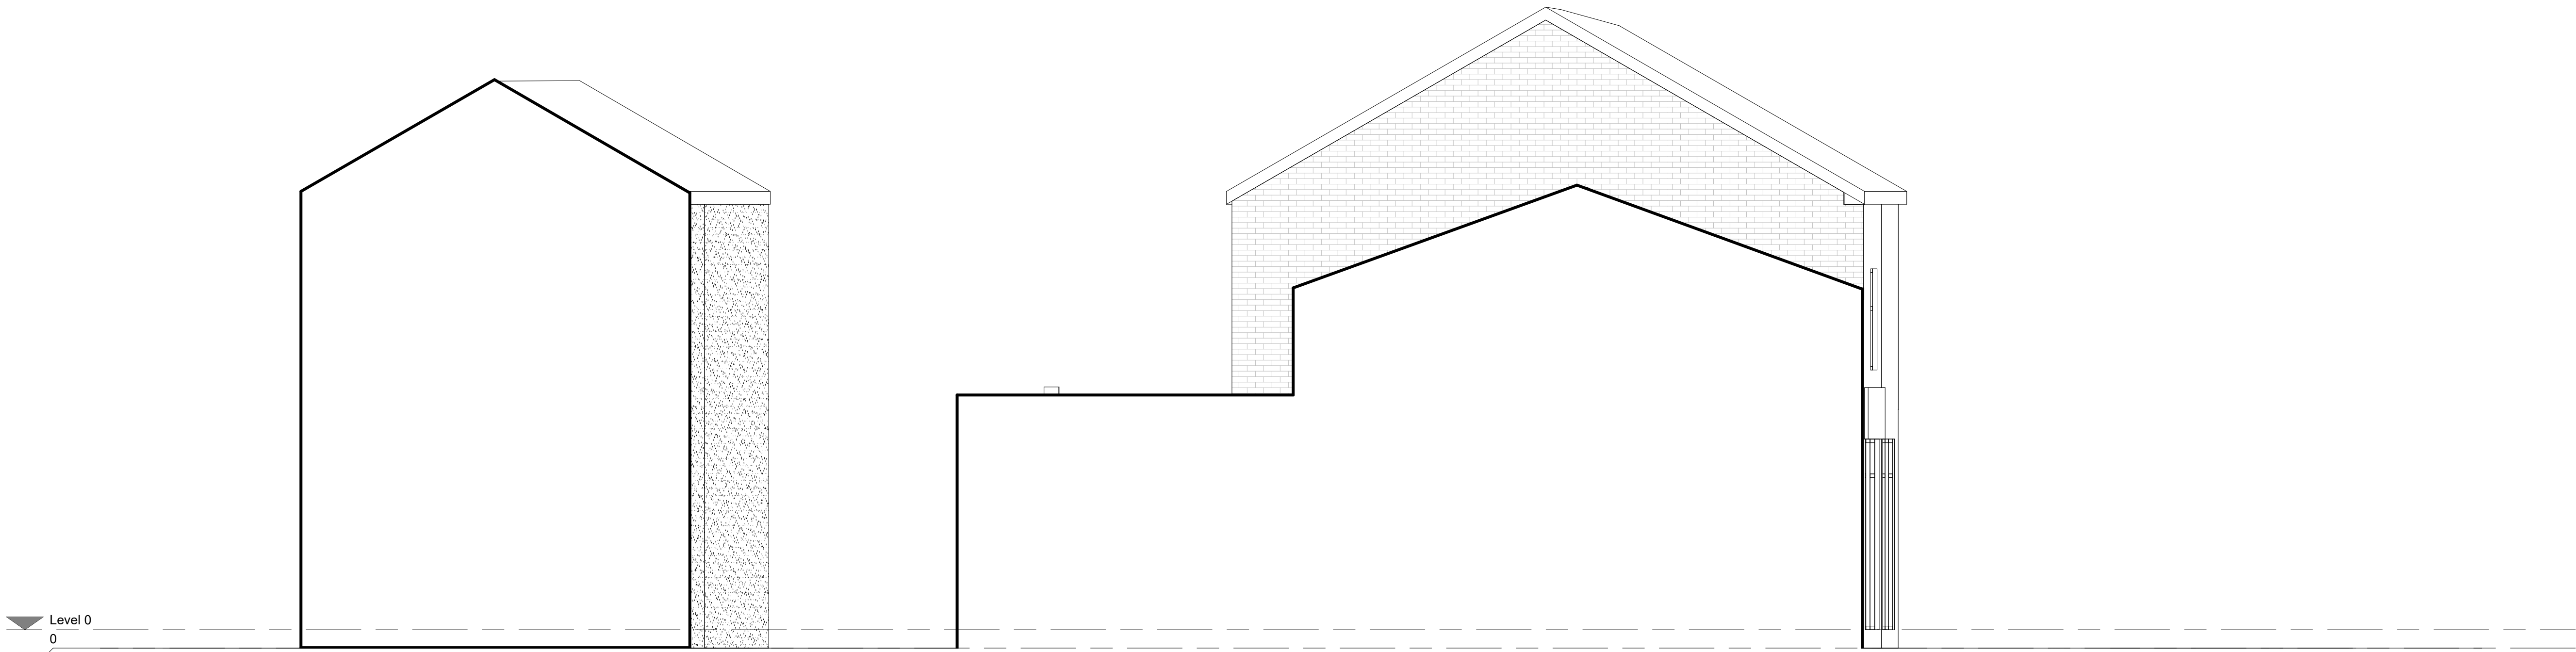

1 Existing Side 1 Elevation
1 : 50

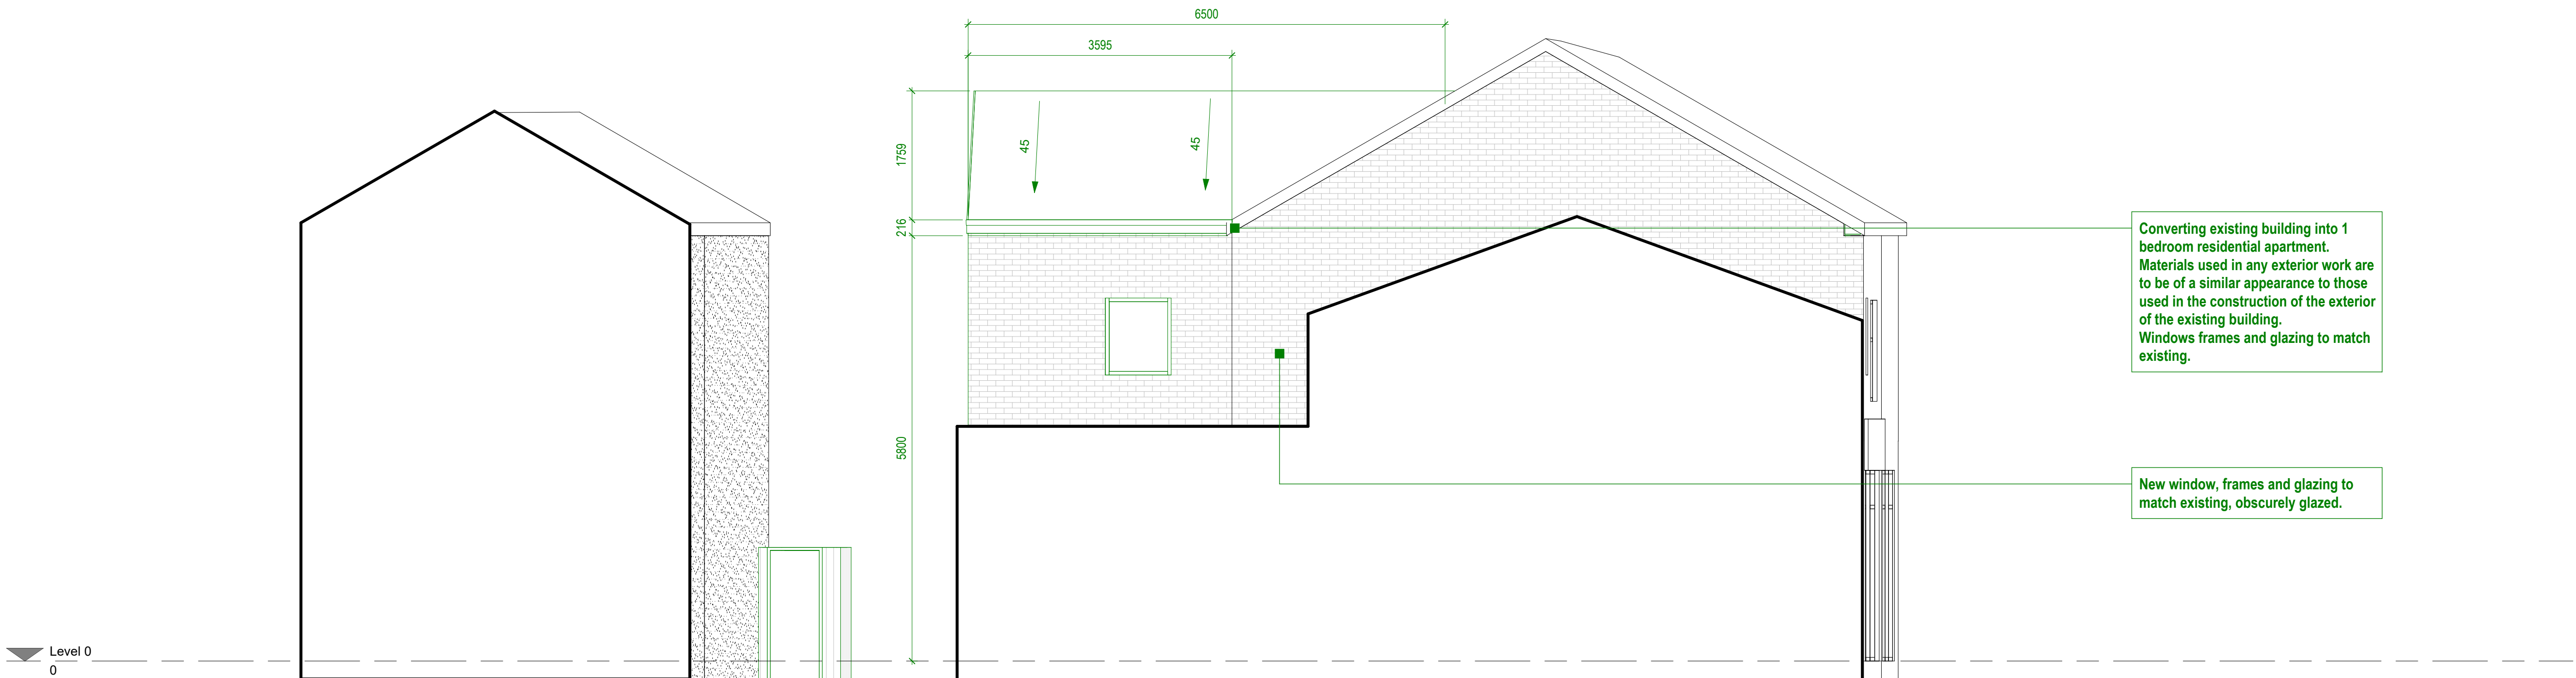

2 Proposed Side 1 Elevation
1 : 50

Converting existing building into 1 bedroom residential apartment. Materials used in any exterior work are to be of a similar appearance to those used in the construction of the exterior of the existing building. Windows frames and glazing to match existing.

New window, frames and glazing to match existing, obscurely glazed.

Status
PLANNING PERMISSION
Client
Mr Richard Crolla

Project Title
74B WATER STREET RADCLIFFE M26 4DF

Drawing Title
Existing and Proposed Side 1 Elevation A1

Project No.
2025_07
Drawing No.
002-SI-XX-00-DR-I-P6
Drawing Date
Rev
Scale at A1
1 : 50

Created By
Rakesh Mistry

m83 Associates Ltd
187 Water Street, Manchester, M3 4JD
Telephone: 07470 671 234
Email: rakesh@m83associates.com

ARB Architects Registration Board
RIBA RIBA Chartered Practitioner



VISUAL SCALE 1:50 @ A1