



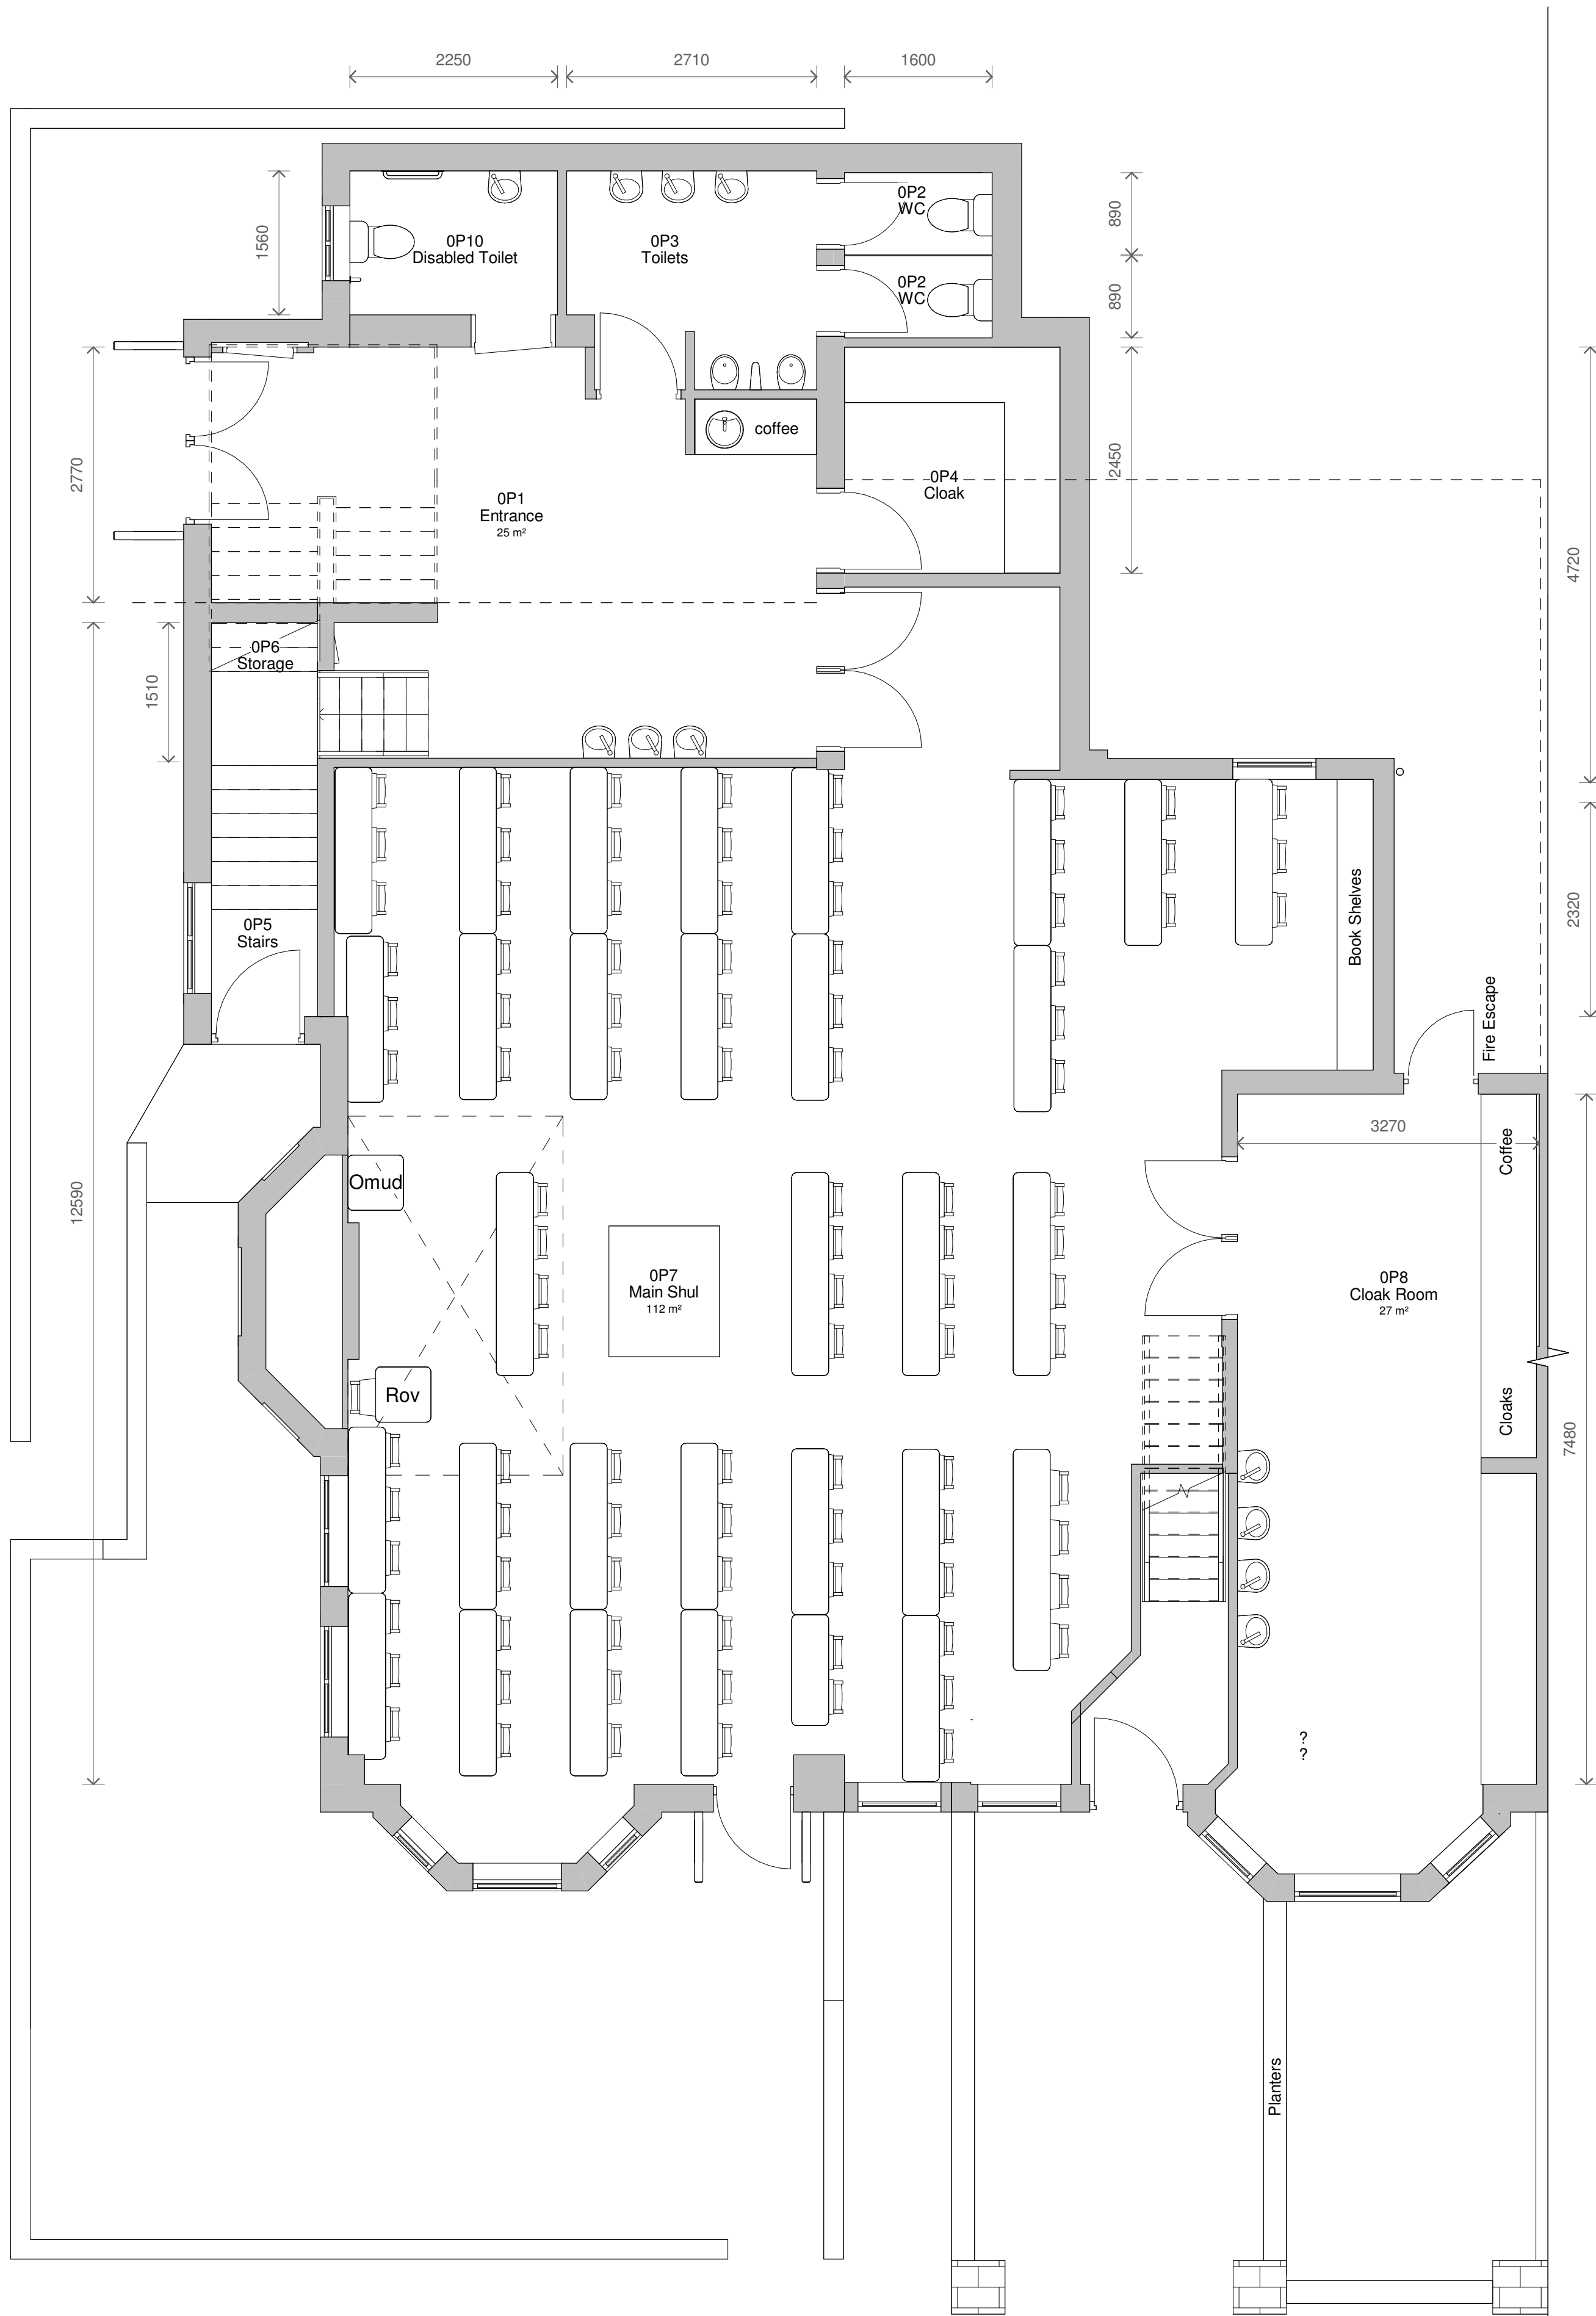

1 Level 0 - 72-74 Proposed
1 : 50

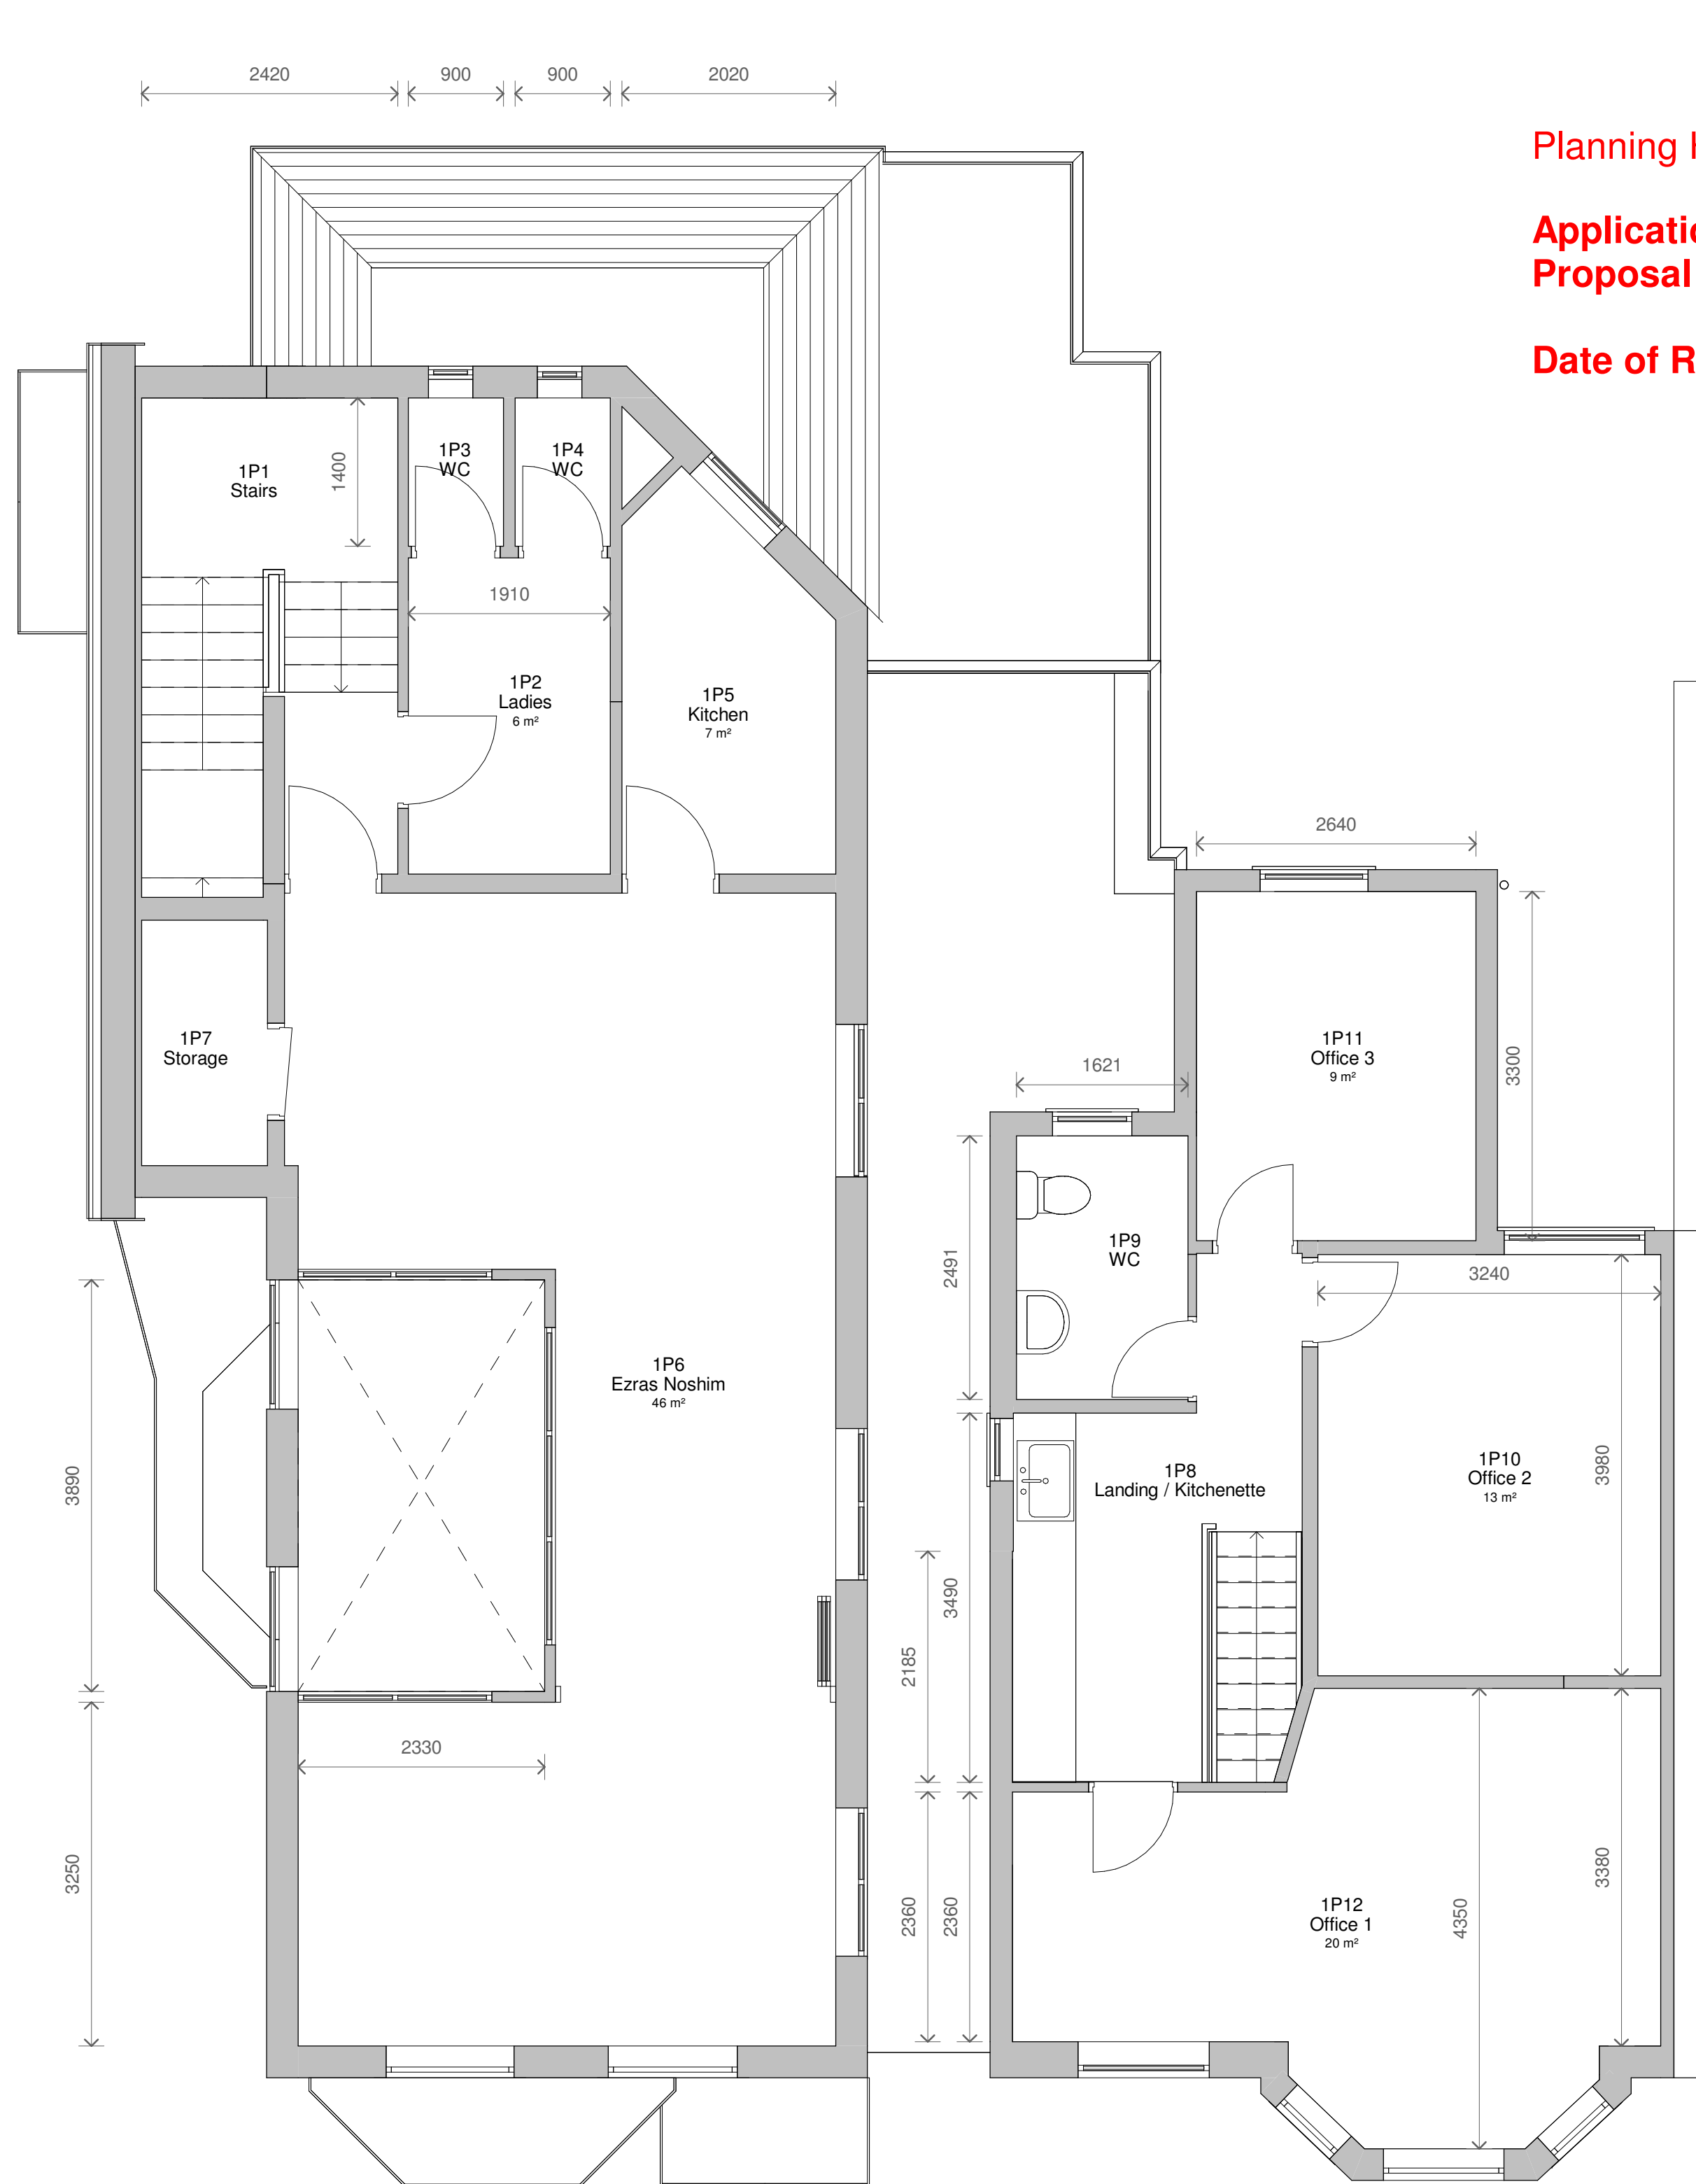

2 Level 1 - 72-74 Proposed
1 : 50

Planning History

Application Number: 71419
Proposal:

Date of Registration: 18/12/2024

No.		Description	Date
PROJECT			
72-74 King's Road			
TITLE			
72-74 Proposed Plans			
CLIENT			
-			
STATUS			
DESIGN			
DRAWN BY	DATE	SCALE (@ A1)	
CB	27/02/2025	1 : 50	
PROJECT NUMBER		DRAWING NUMBER	REV
GSS23082.2		003	
GOLD SKETCH			
S T U D I O S			
www.goldsketch.co.uk		info@goldsketch.co.uk 0161 792 9595	
NOTES			
©COPYRIGHT: ALL RIGHTS RESERVED. NO PART OF THIS DRAWING IS TO BE REPRODUCED WITHOUT WRITTEN CONSENT. DRAWING TO BE USED FOR THE EXACT PURPOSE ONLY. ALL DIMENSIONS AND NOTATION MUST BE CHECKED AND CONFIRMED ON SITE. ANY DISCREPANCIES TO BE REPORTED TO THE ARCHITECT. THE ARCHITECT IS NOT RESPONSIBLE FOR ANY DISCREPANCIES. LEGATION. RELEVANT CODES OF PRACTICE AND BRITISH STANDARDS. ALL DIMENSIONS ON THIS DRAWING ARE IN MILLIMETRES (UNLESS OTHERWISE STATED).			

