

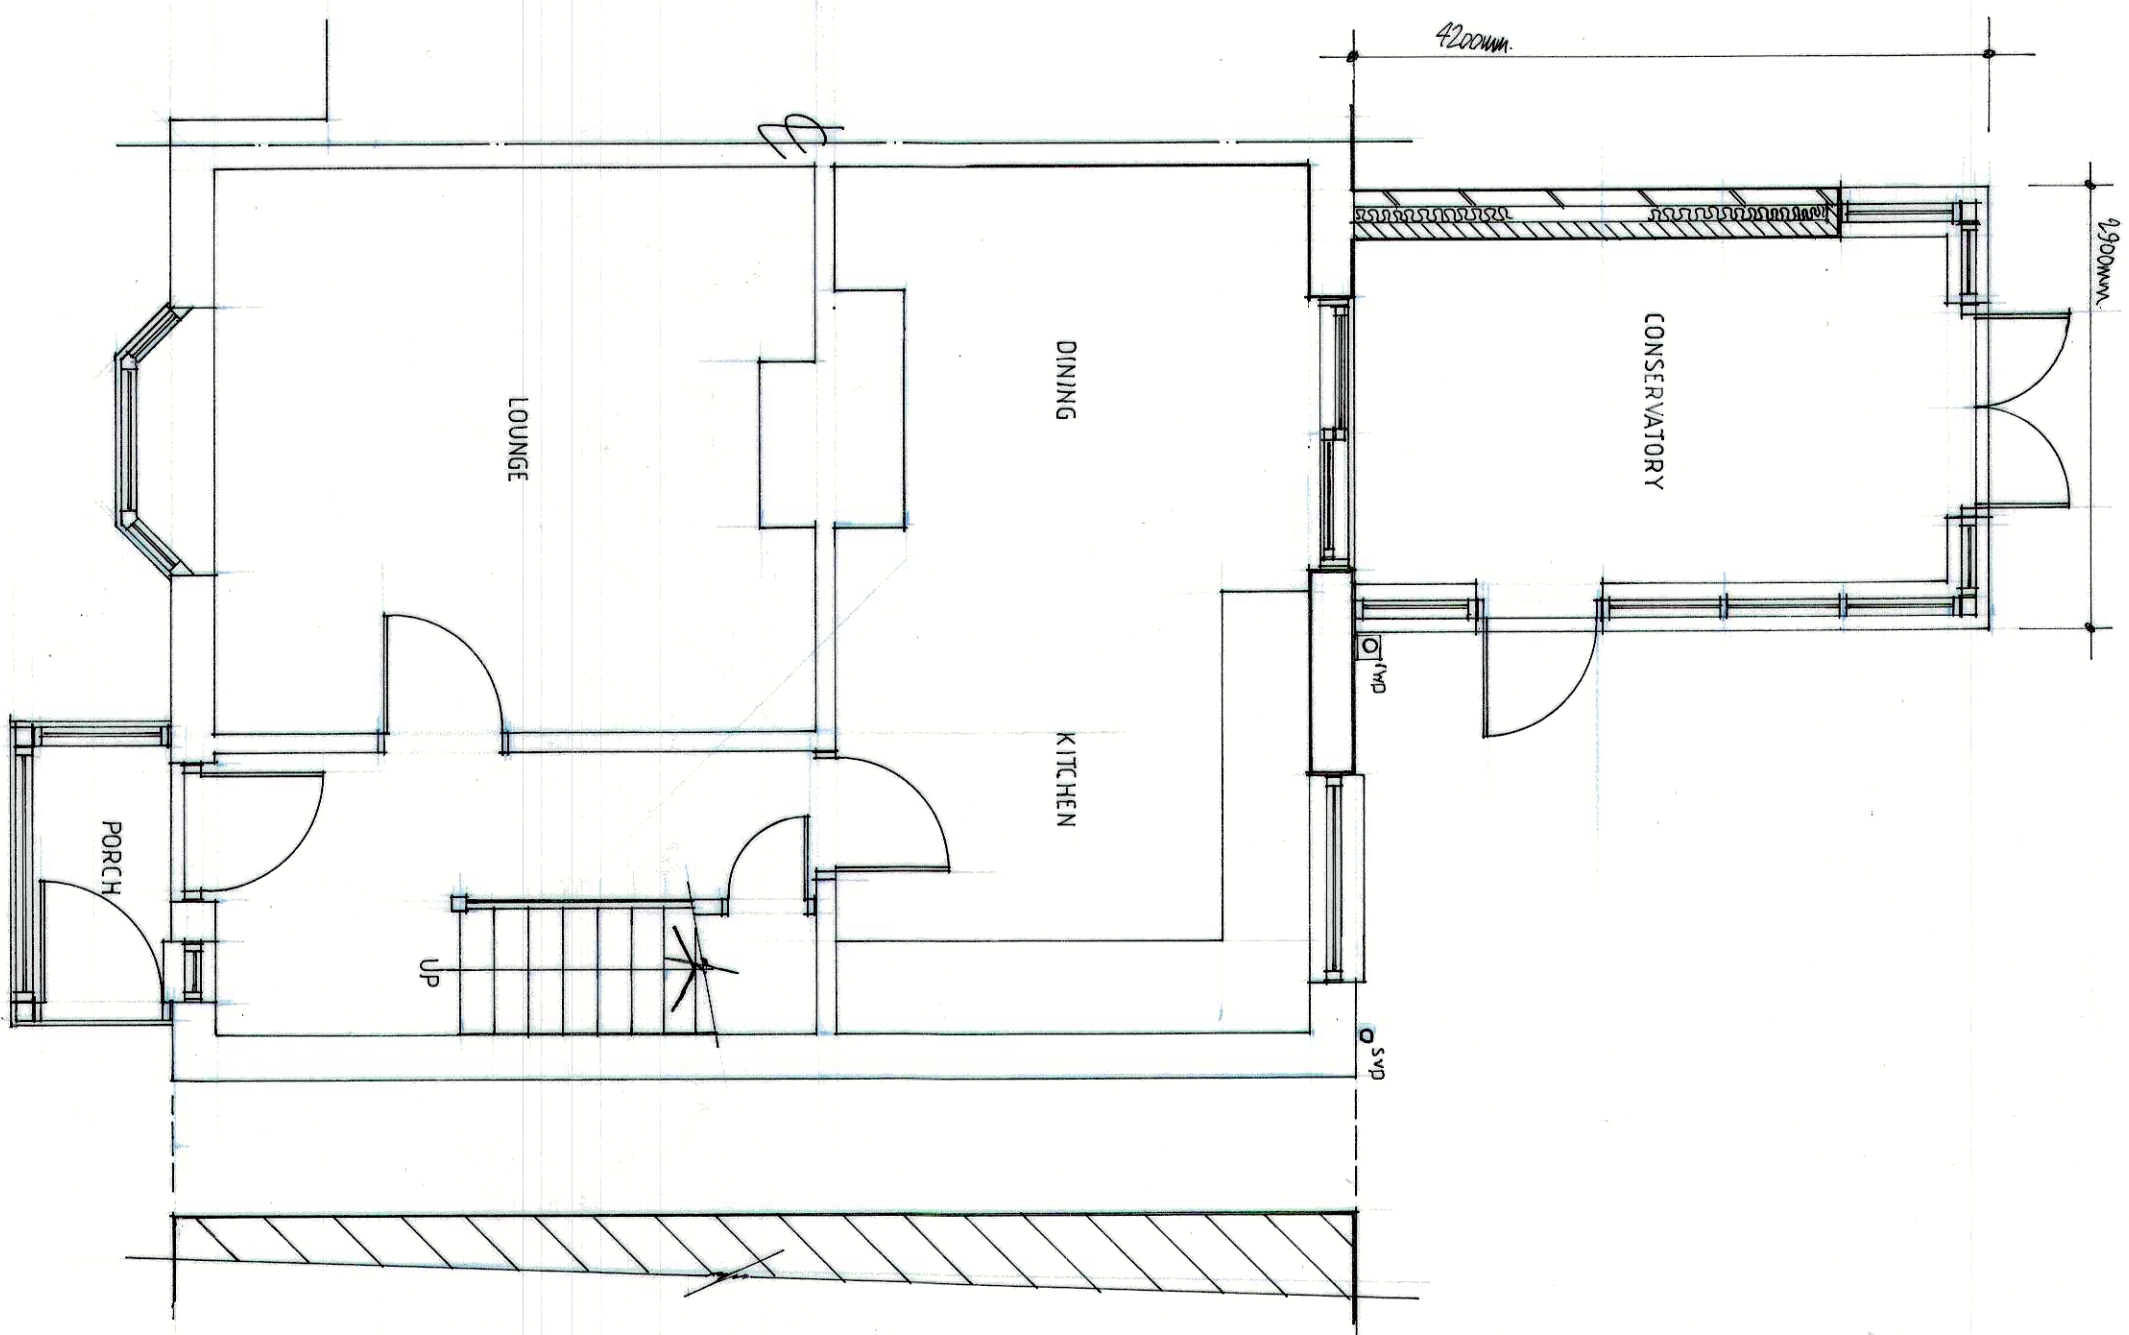
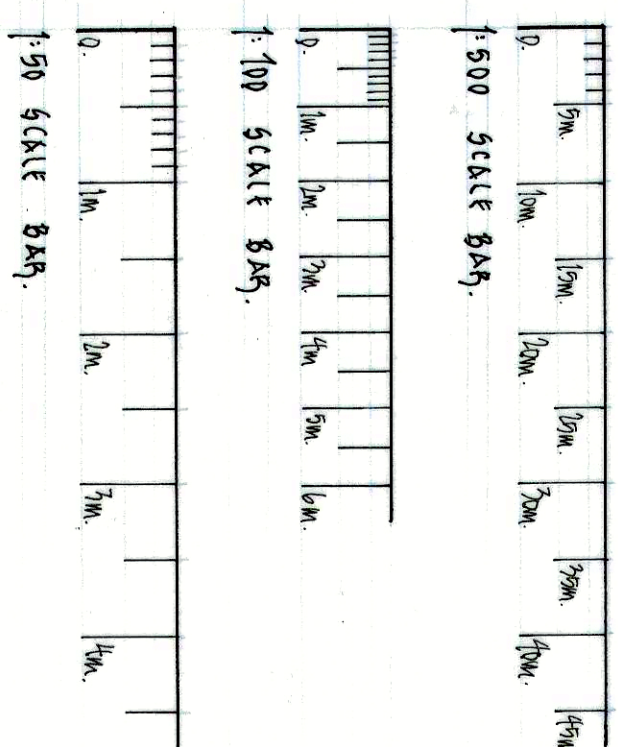
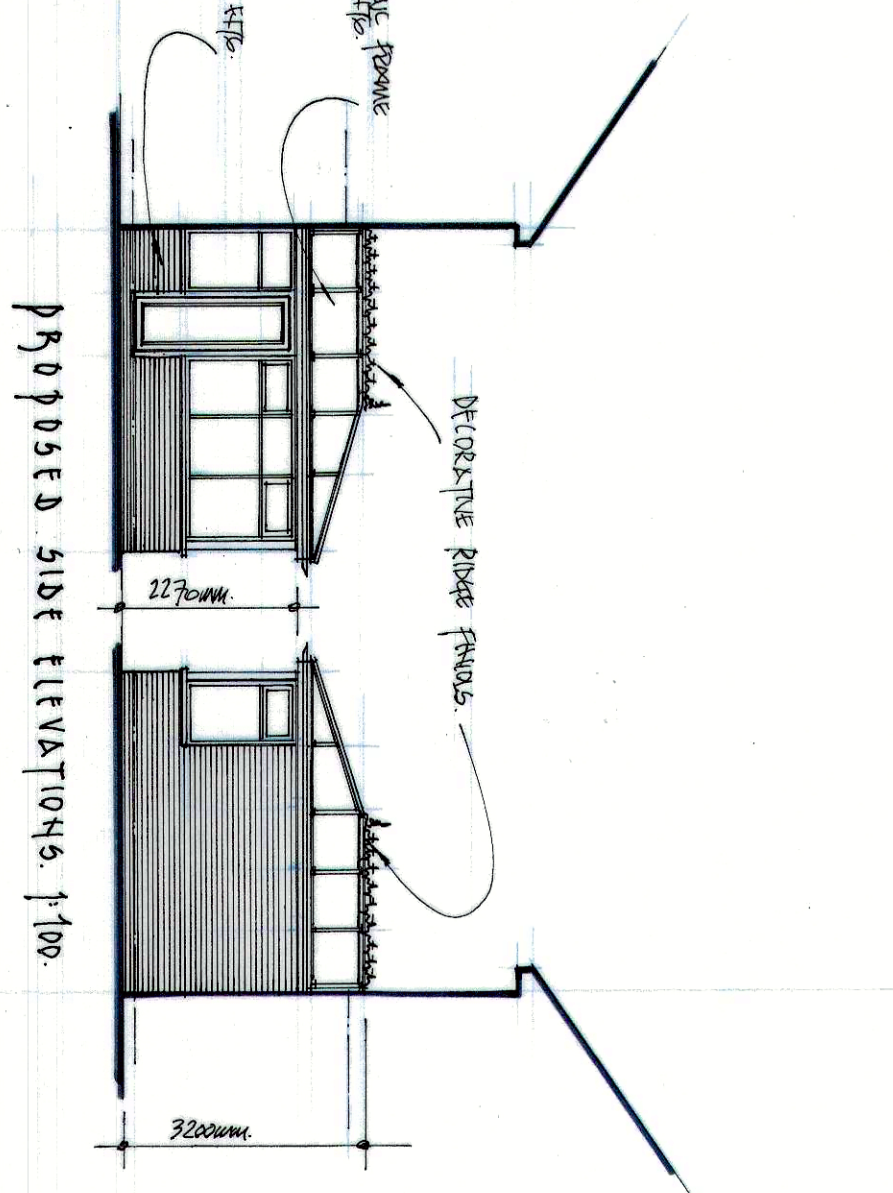
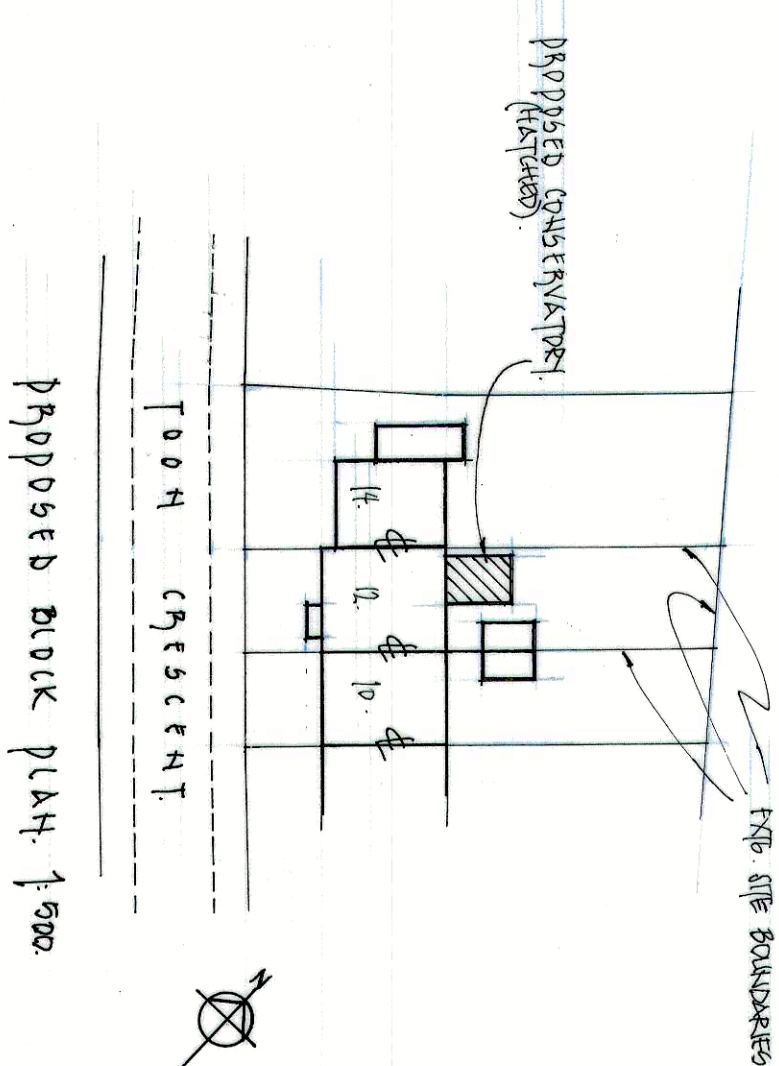


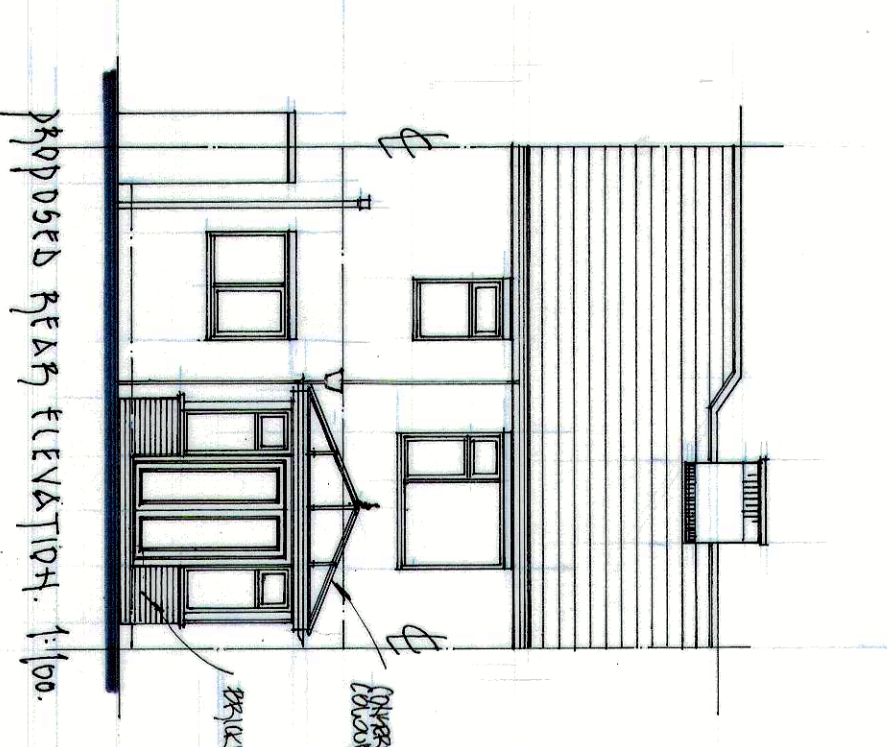

PROPOSED GROUND FLOOR PLAN 1:50

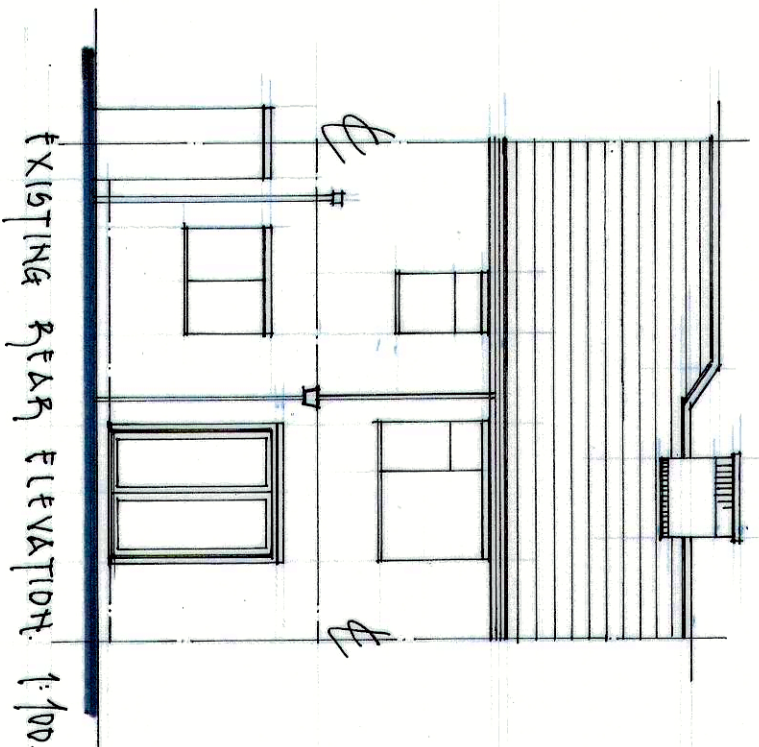

ALL DIMENSIONS TO BE CHECKED ON SITE.
ALL ELEMENTS OF STRUCTURE TO BE SET.
FIRE PROTECTIVE.

client
KIM MOORE
12 TOWN CHURCH
BUSH
D18 1JB

project
CONSERVATORY TO REAR.

note
RPA & PROPOSED PLANS & ELEVATIONS.

scale
1:50, 1:100, 1:500.
date
FEBRUARY '2024.