
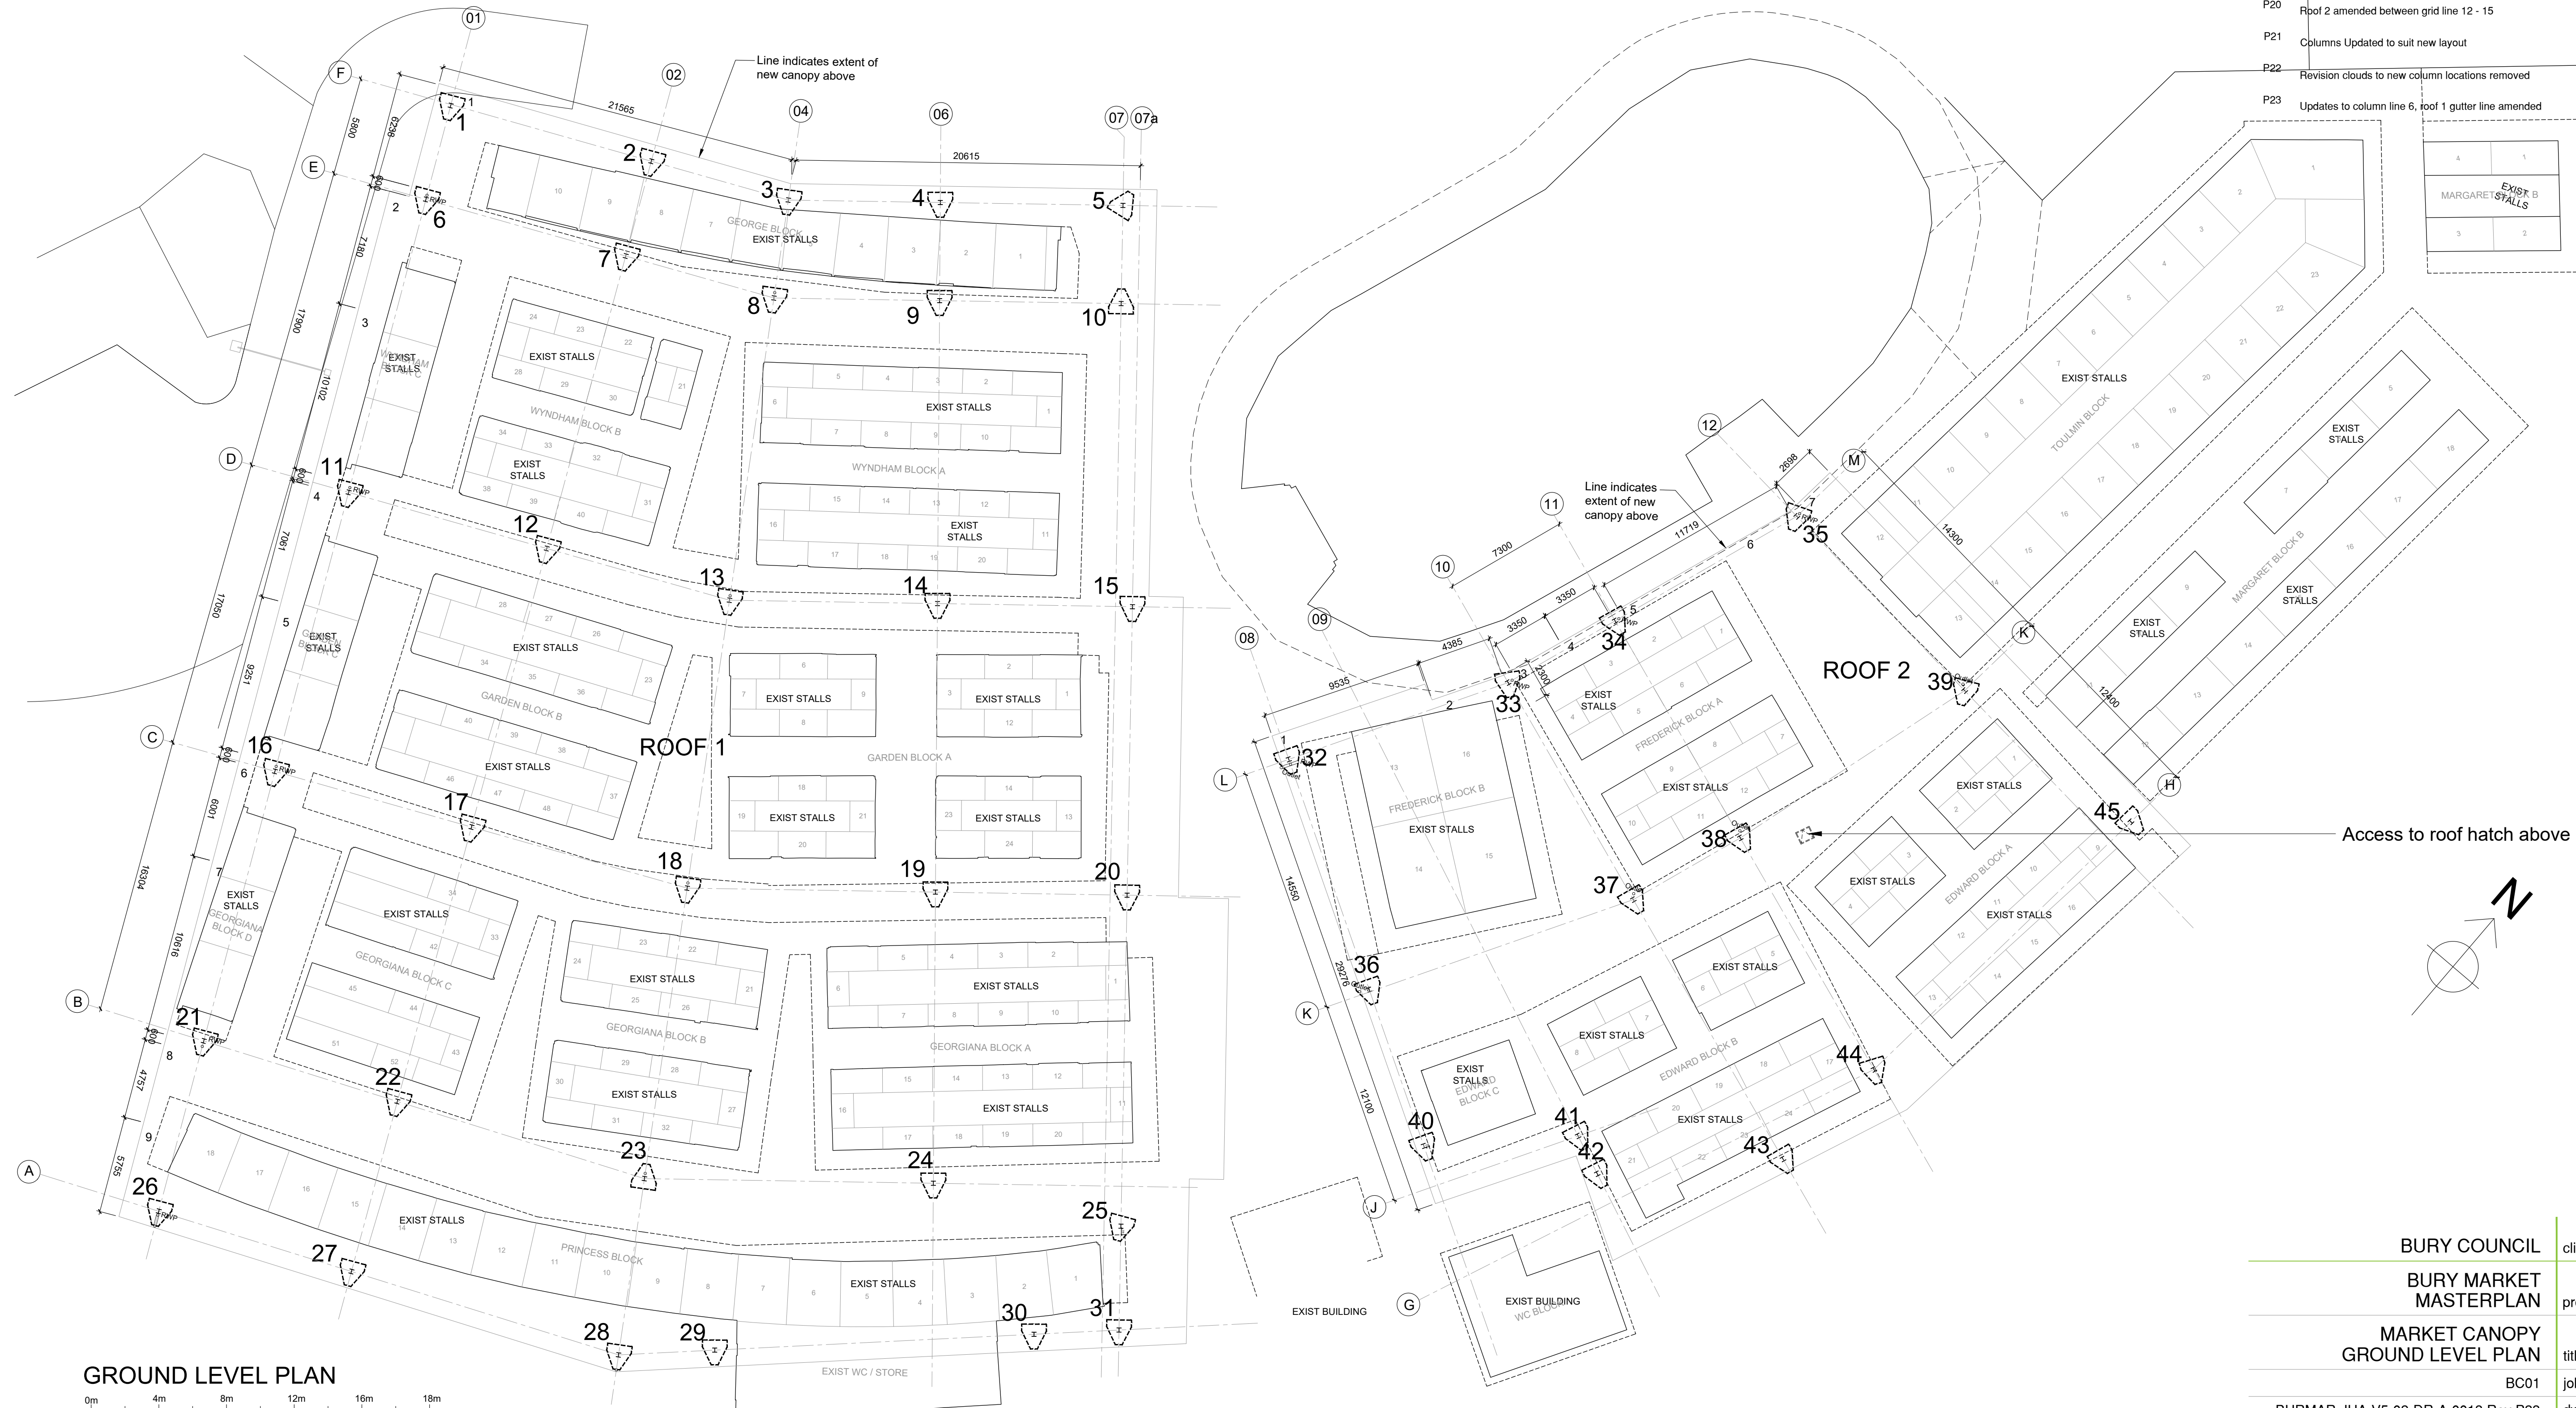


market
canopy
roof
plan


Do not scale off this drawing. All dimensions to be checked on site prior to manufacture and construction. This drawing is the property of Just-H Architects and should not be reproduced without permission. All discrepancies to be brought to the attention of the architect immediately. This drawing to be read in conjunction with the specification / bill of quantities and related drawings.

REVISION			
P09	Roof 1 GL B position amended to suit existing canopy overhangs. Roof 2 Margaret block retained, roof layout altered and column positions amended to suit. Roof drainage amended to Fullflow siphonic drainage system, RWP numbers and positions amended to suit.	03.02.23	CT
P10	Dimensions from columns to market stalls added in walkway areas	24.03.23	CT
P11	PLANNING ISSUE	21.04.23	CT
P12	Roof 1 Column 31 at GL B/06 removed, Roof 1 overhang from GL 01 reduced, Roof 2 Column 1 at GL K/08 moved 600mm	28.04.23	CT
P13	Column ground and top of foundation levels added	05.05.23	CT
P14	Market stall block names and numbers added. Column sizes updated as SE details	12.05.23	CT
P15	Roof 1 number of proposed canopy columns reduced	19.06.23	CT
P16	Column coordinates added and amended column ground and top of foundation levels updated.	13.07.23	CT
P17	Line of 2.5m easement to retaining wall added	02.08.23	RCO
P18	Note regards extent of canopy roof added	23.08.23	CT
P19	Canopy Roof 1 & 2 column positions amended following design review and roof geometry amended to suit.	20.09.23	CT
P20	Roof 2 amended between grid line 12 - 15	21.02.24	JG
P21	Columns Updated to suit new layout	18.03.24	JG
P22	Revision clouds to new column locations removed	02.04.24	OK
P23	Updates to column line 6, roof 1 gutter line amended	17.04.24	JG

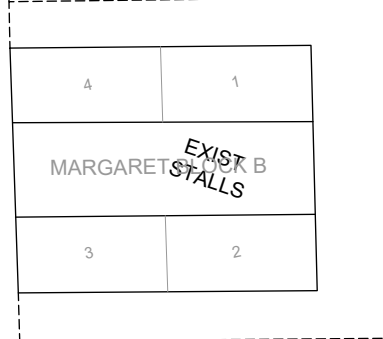

Access to roof hatch above

GROUND LEVEL PLAN

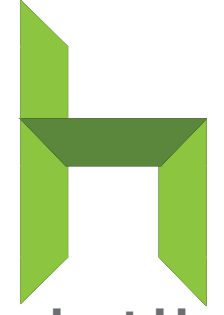BURY COUNCIL	client	 Just H Architects 107 Timber Wharf 32 Worsley Street Castlefield, Manchester M15 4NX 0161 237 5500 info@justharchitects.co.uk
BURY MARKET MASTERPLAN	project	
MARKET CANOPY GROUND LEVEL PLAN	title	
BC01	job No.	
BURMAR-JHA-V5-02-DR-A-0013 Rev P23	dwg No.	
1:200 @ A1	scale	
SK	drawn	