

NOTES

This drawing is copyright. No unauthorised copying of drawing without the express permission of the architect.

Do not scale from prints. Use figure dimensions only.

Contractors to check all dimensions on site prior to commencement of works.

All works to be carried out in accordance with current statutory Health and Safety Regulations.

This drawing is to be read in conjunction with all relevant consultants' and / or specialists' drawings / documents and any discrepancies or variations are to be notified to the architect before affected work commences.

REV.

AMENDMENTS

DATE

A

Plan + Elevations redrawn

20.03.24

LEVELS KEY

174.27+


Existing ground level to be retained

(+175.30)

Original ground level to be revised

+174.32

New ground level

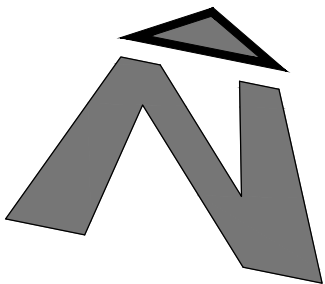

Project

Drawing

Client

Dwn. By

Scale

Drg. No.

Drg. Size

Date

PROPOSED GARDEN ROOM:
THE KNOLL, BOLTON ROAD, HAWKSHAW

PROPOSED PLAN

MR & MRS SHORT

CPS

1:50

23.639.06 A


A2

MAR 2024

JOHN HOLT ARCHITECTS LTD.

3 MANCHESTER ROAD BURY LANCASHIRE BL9 0DR
TELEPHONE 0161 764 8314 E-MAIL mail@holtarchitects.co.uk

DO NOT SCALE DRAWING

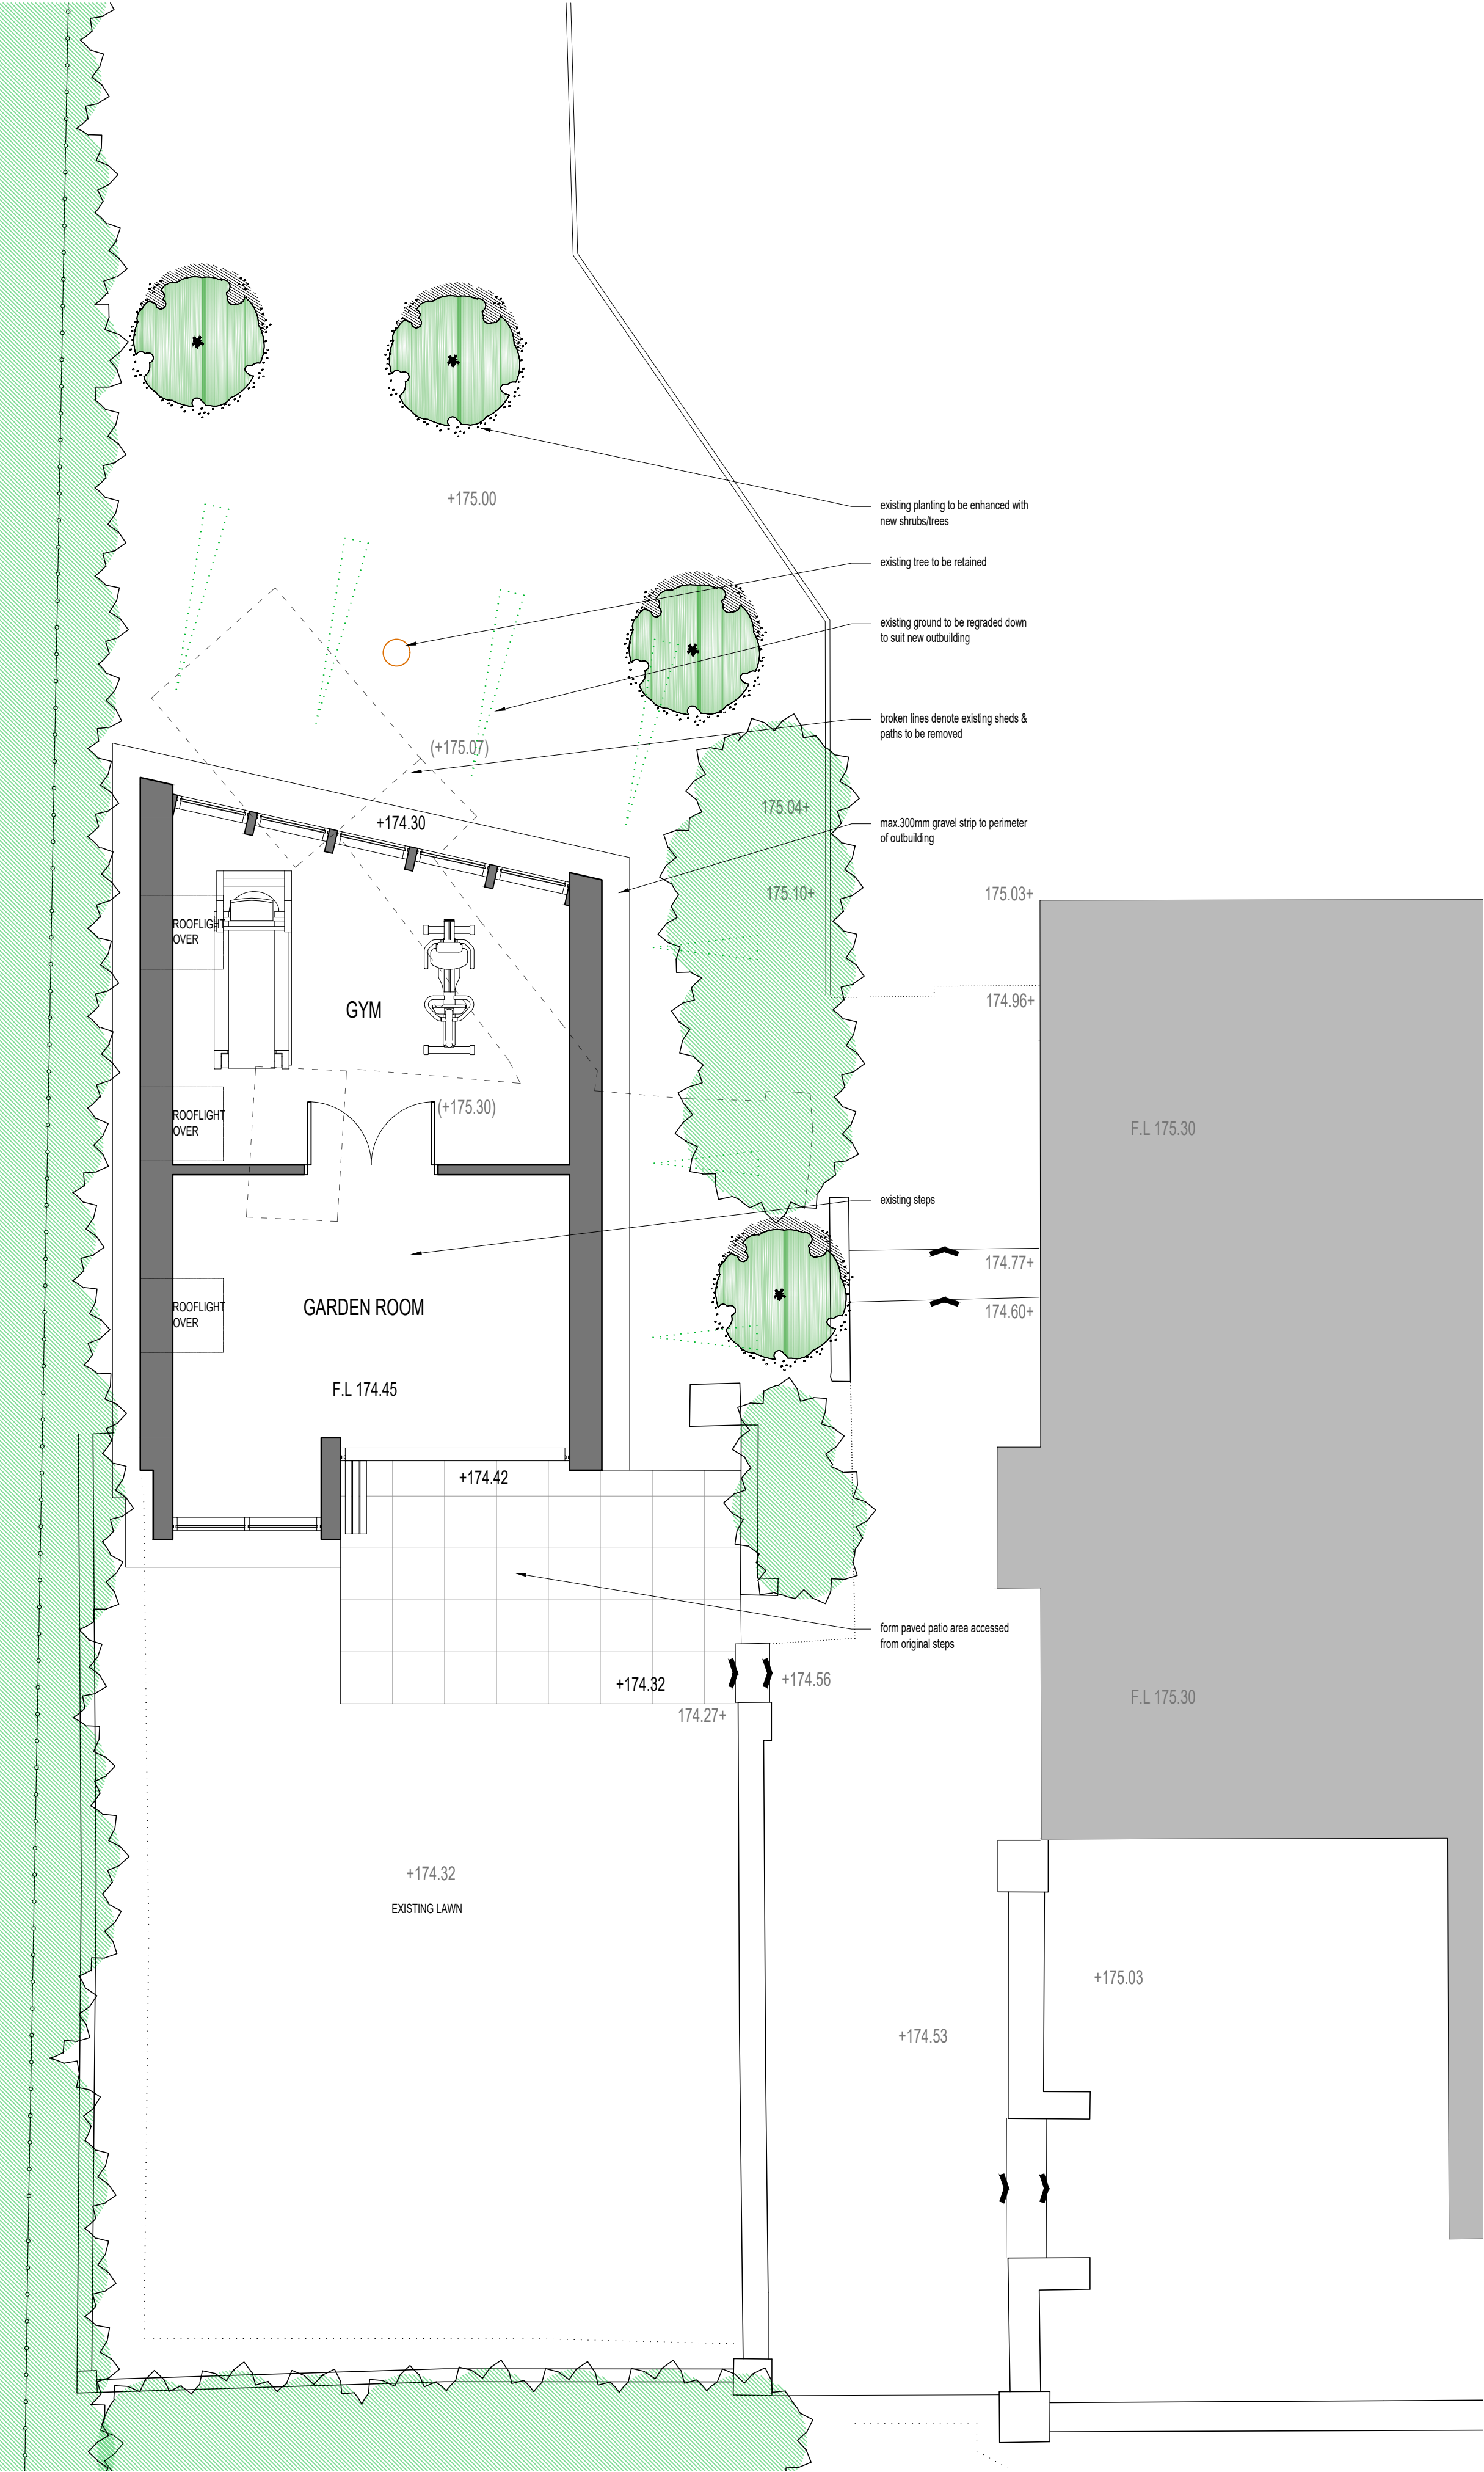

SITE / GROUND FLOOR LAYOUT

Scale 1:50 @ A2
0 1 2 2.5m