



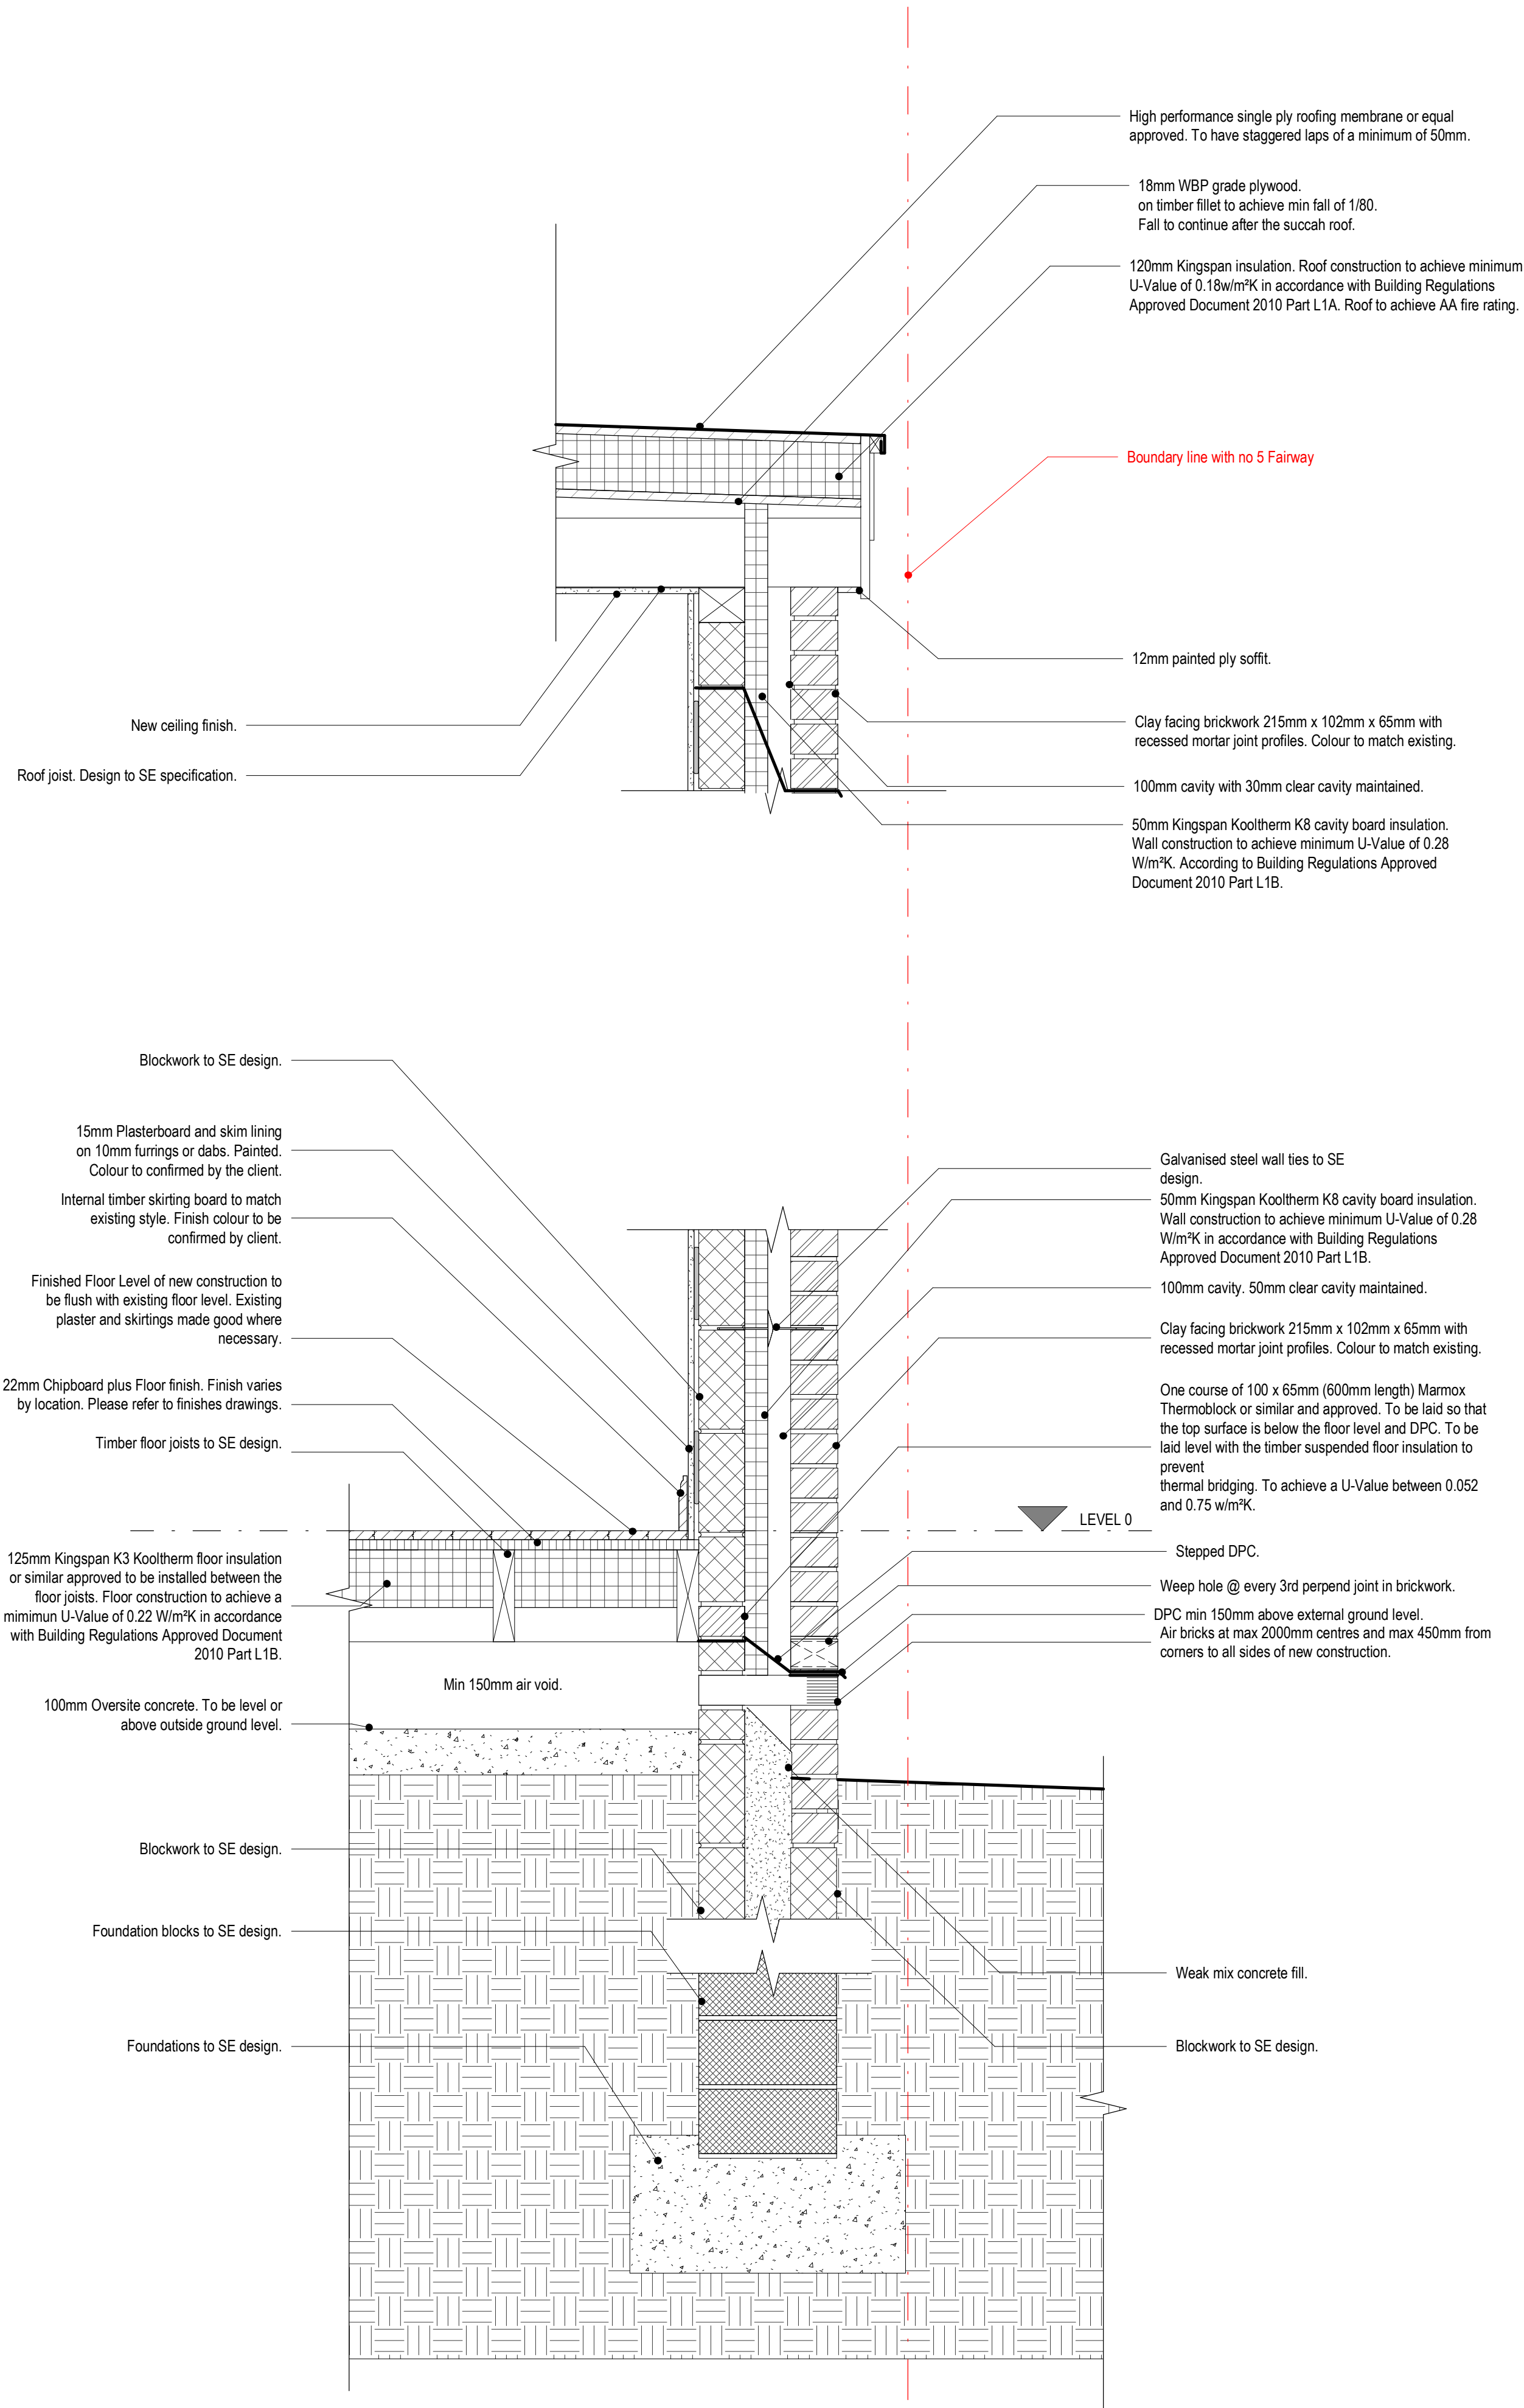

1 Boundary wall detail
1 : 10

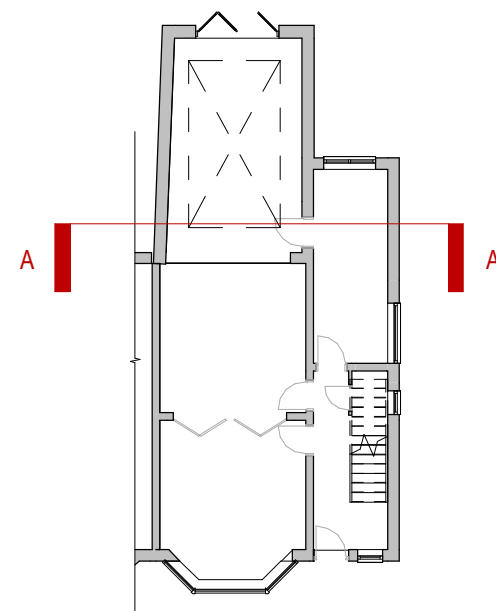

2 Key Plan
1 : 200

PROJECT	SCALE	DESCRIPTION	DATE	BY
7 Fairway	B A1	As indicated	11 NOV 23	PY
CLIENT	STATUS	PROJECT NO.	DRAWING NO.	REV.
Mr & Mrs Berger	PLANNING	DA22087.1.	302.	
TITLE	NOTES			
Boundary Section Details	DISCLAIMER: ALL RIGHTS RESERVED. THIS DRAWING MUST NOT BE REPRODUCED WITHOUT WRITTEN CONSENT. DRAWING TO BE USED FOR THE STATUS INDICATED ONLY. ALL DIMENSIONS AND MATERIALS SHALL BE CHECKED AND CONFIRMED BY THE ARCHITECT PRIOR TO CONSTRUCTION. TO THE EXTENT POSSIBLE, THE ARCHITECT HAS CONSIDERED THE NECESSITY FOR THE DRAWING TO BE ACCORDANCE WITH CURRENT STATUTORY LEGISLATION, RELEVANT CODES OF PRACTICE AND PREVIOUS REQUIREMENTS. ALL DIMENSIONS ON THIS DRAWING ARE IN MILLIMETRES UNLESS OTHERWISE STATED.			