




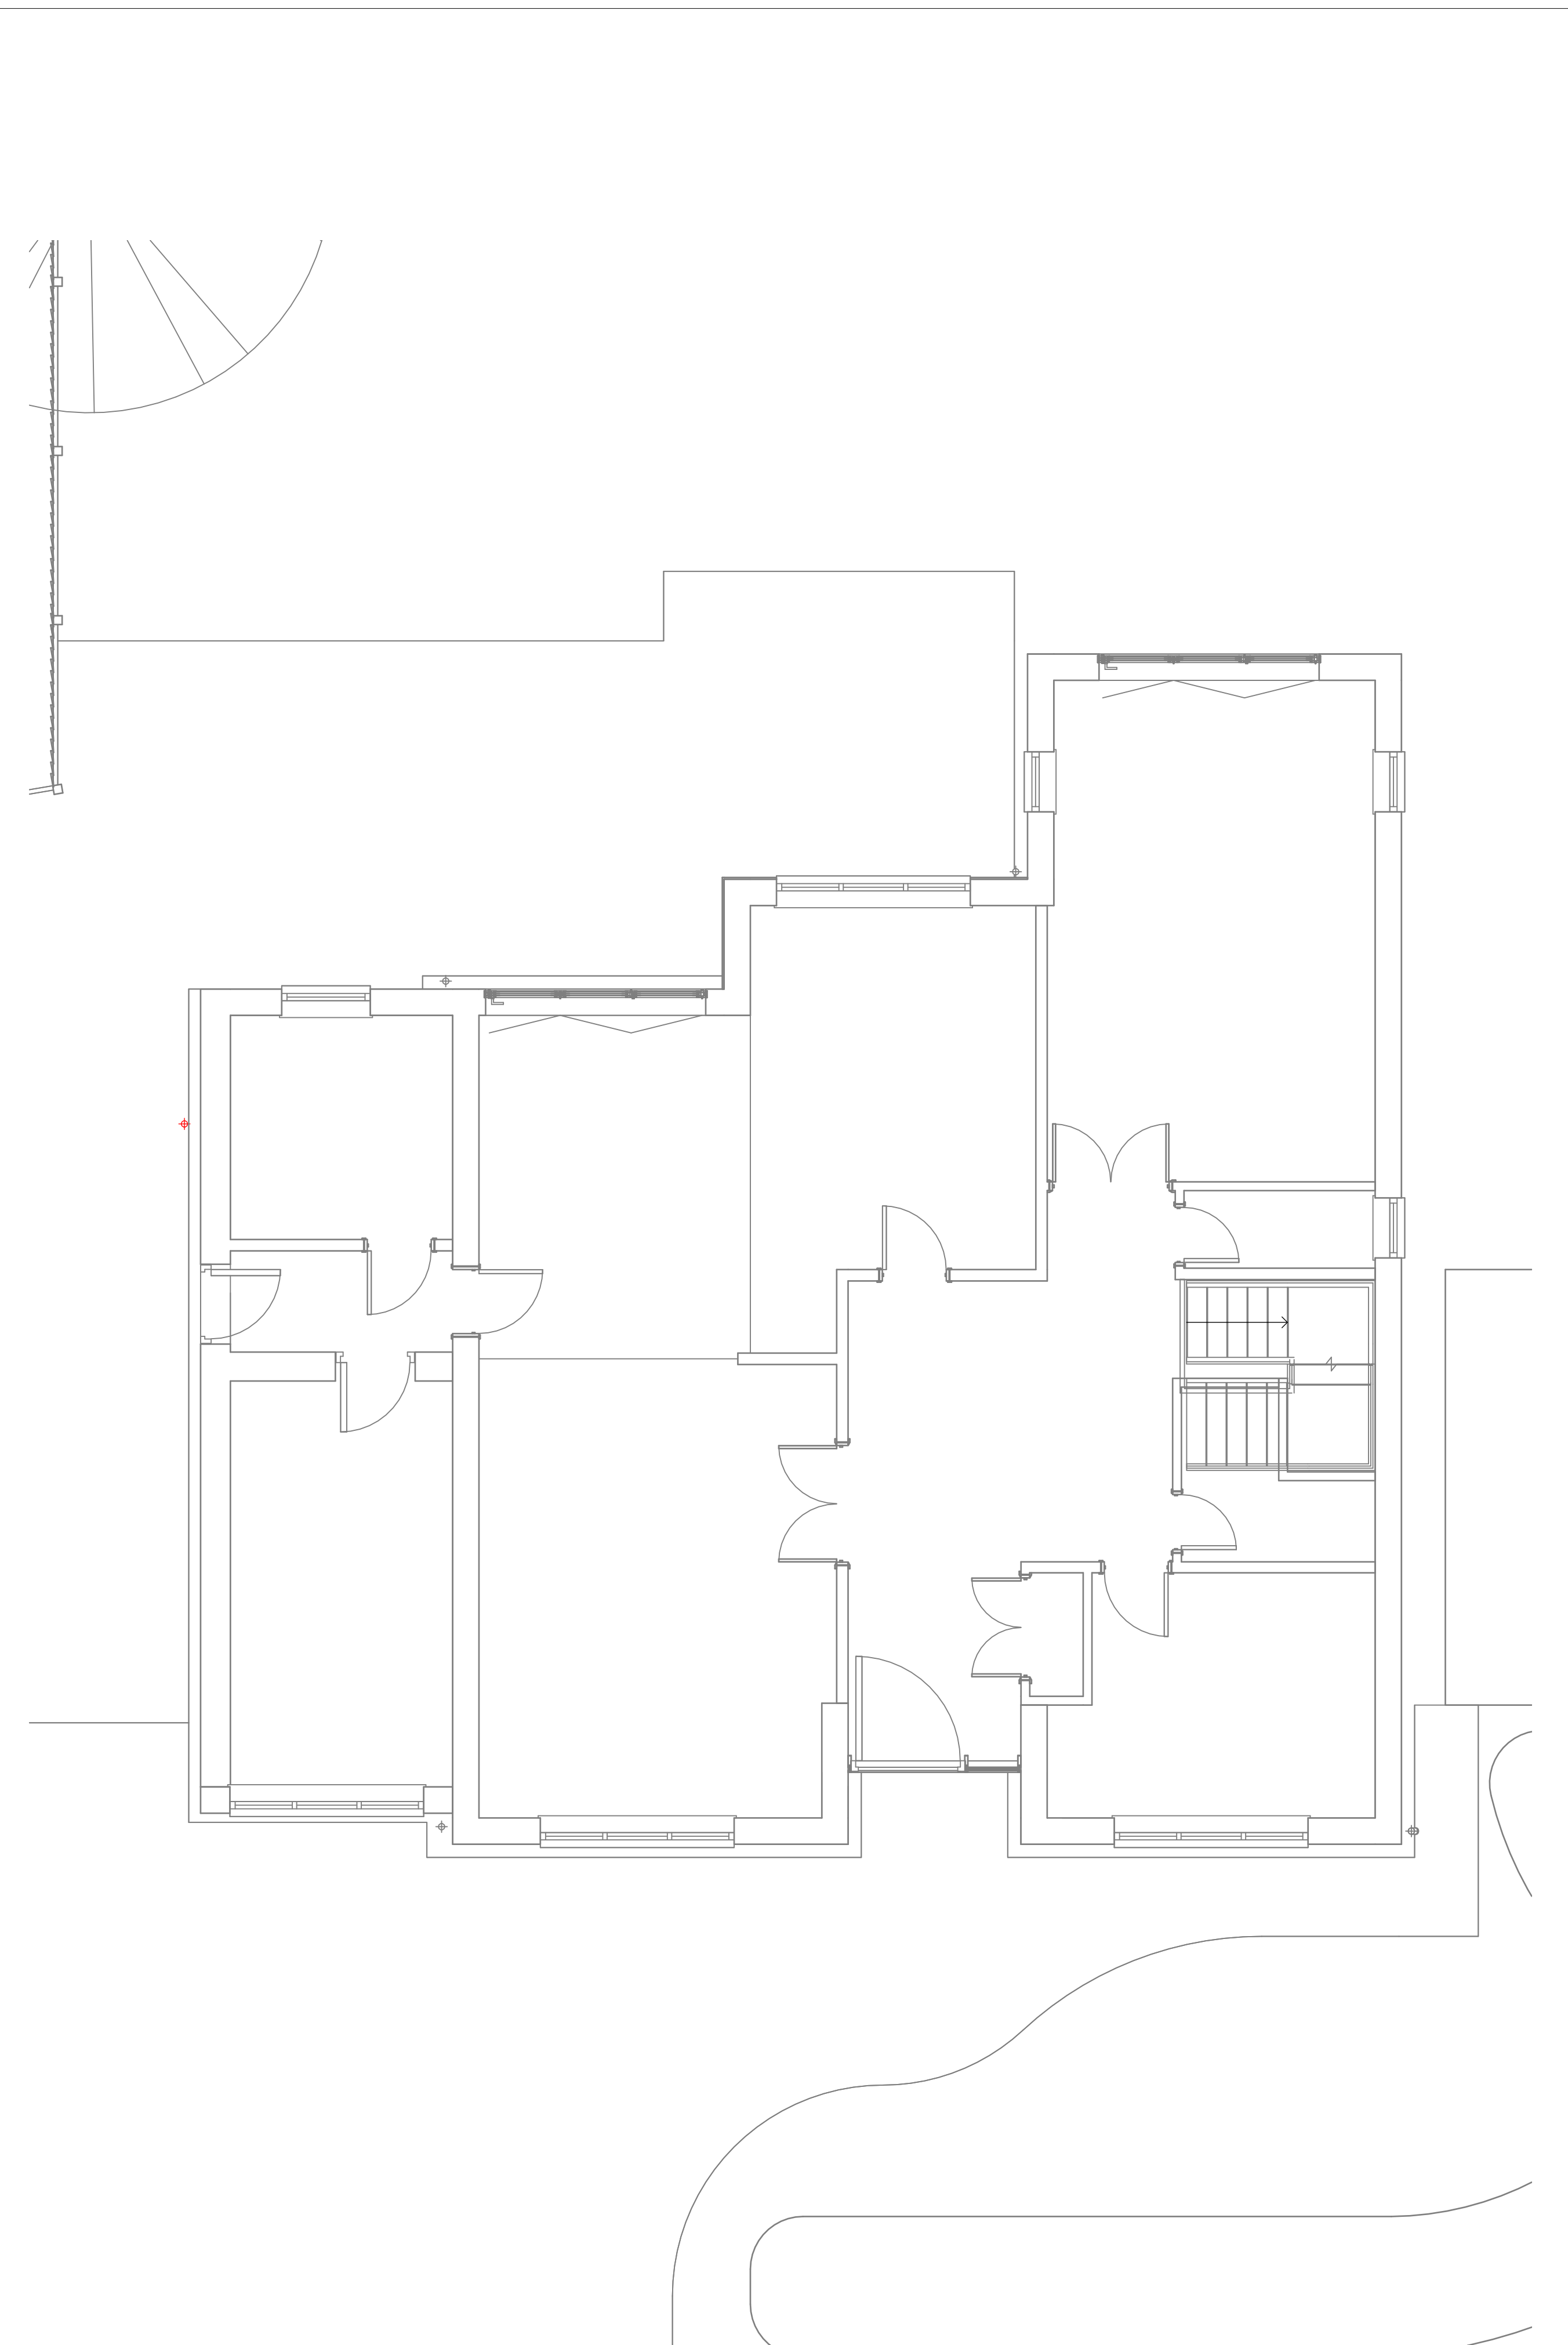

1 Demolition - Level 00
1 : 50

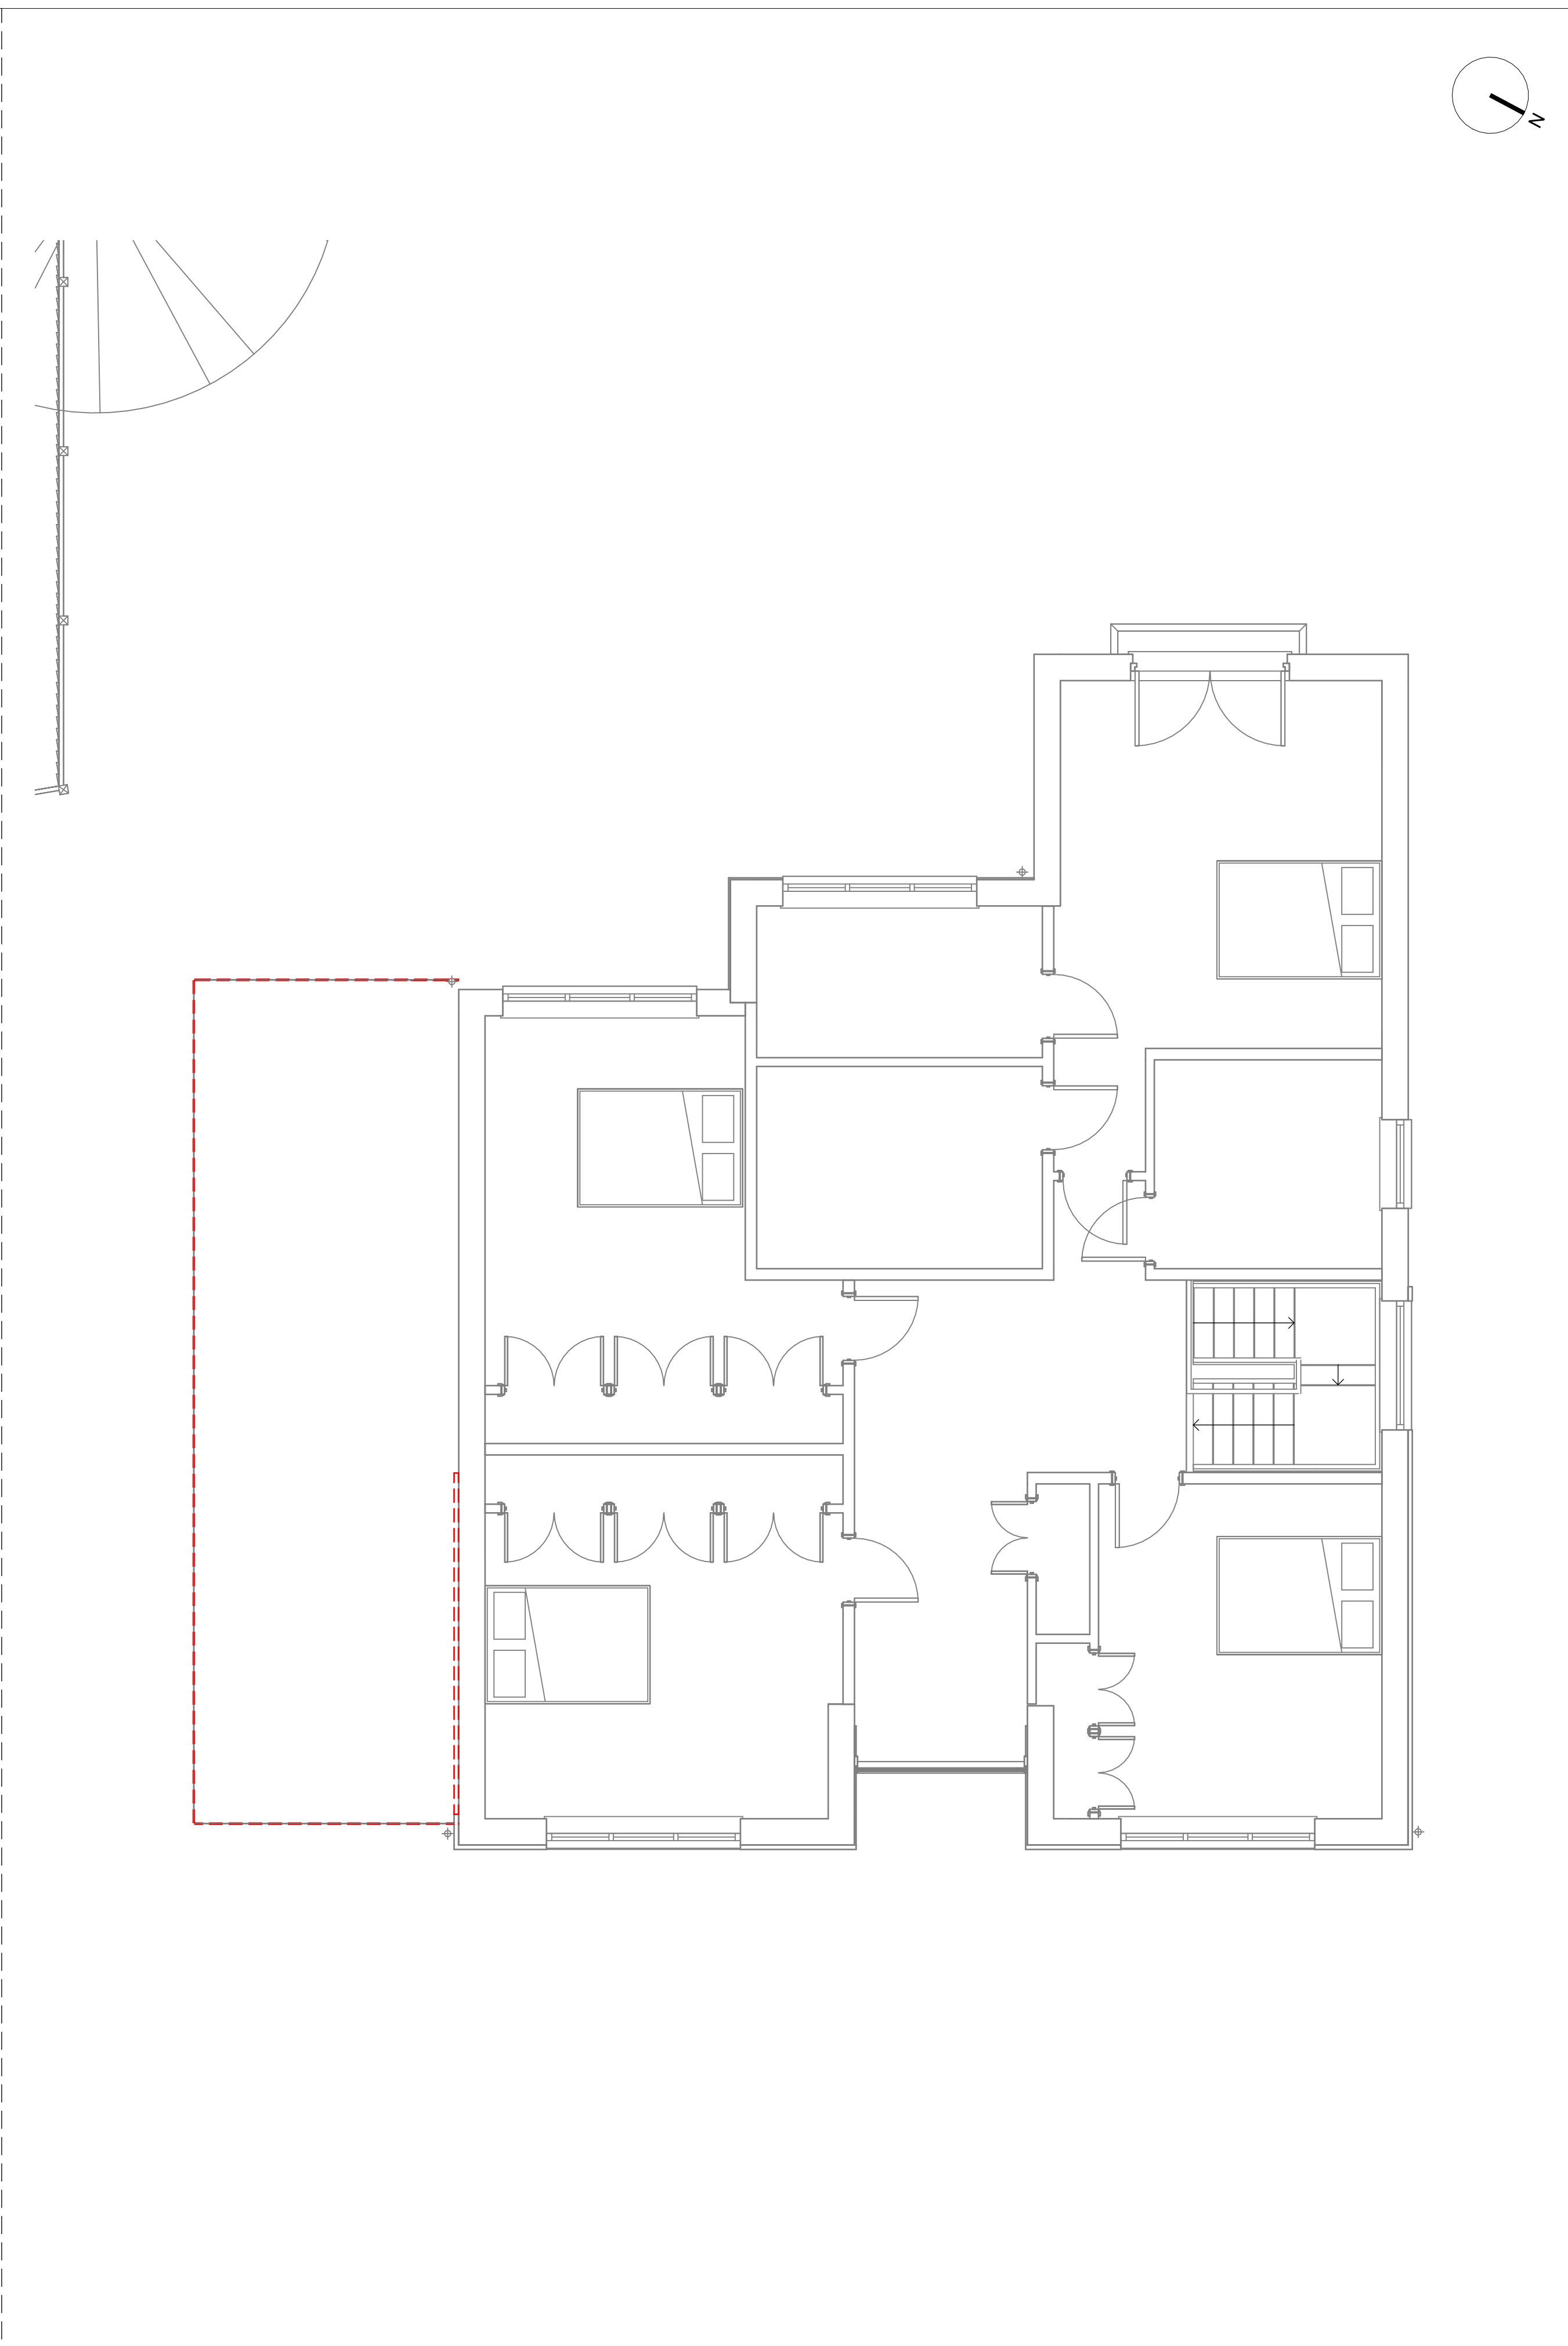

2 Demolition - Level 01
1 : 50

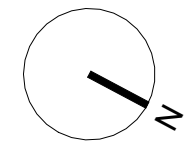

Notes

All dimensions are to be checked prior to construction and any discrepancies are to be identified to the architect. Once printed and distributed, this document is assumed uncontrolled
Copyright reserved.



P2	RS	Planning Issue	25/03/25
P1	RS	Issue for comment	17/03/2025
Rev	By	Description	Date

Status Status

Planning Issue

Client

Anthony Horwich

Project

8 Hillingdon Road

8 Hillingdon Road
Whitefield
M45 7QN


Title

Demolition Plans

Scale (@ A1)	Date	Drawn	Rev
1 : 50	25/03/25	LM	P2

PATRICK WILSON | ARCHITECTS

Web: www.pw-a.com
Email: contact@pw-a.com
Insta: pw_architect
RIBA: 20024516
ARB: 083053D

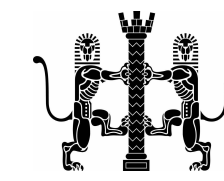

Drawing Number
HDR-PWA-VV-XX-DR-A-(DE)-0131