



PLANNING

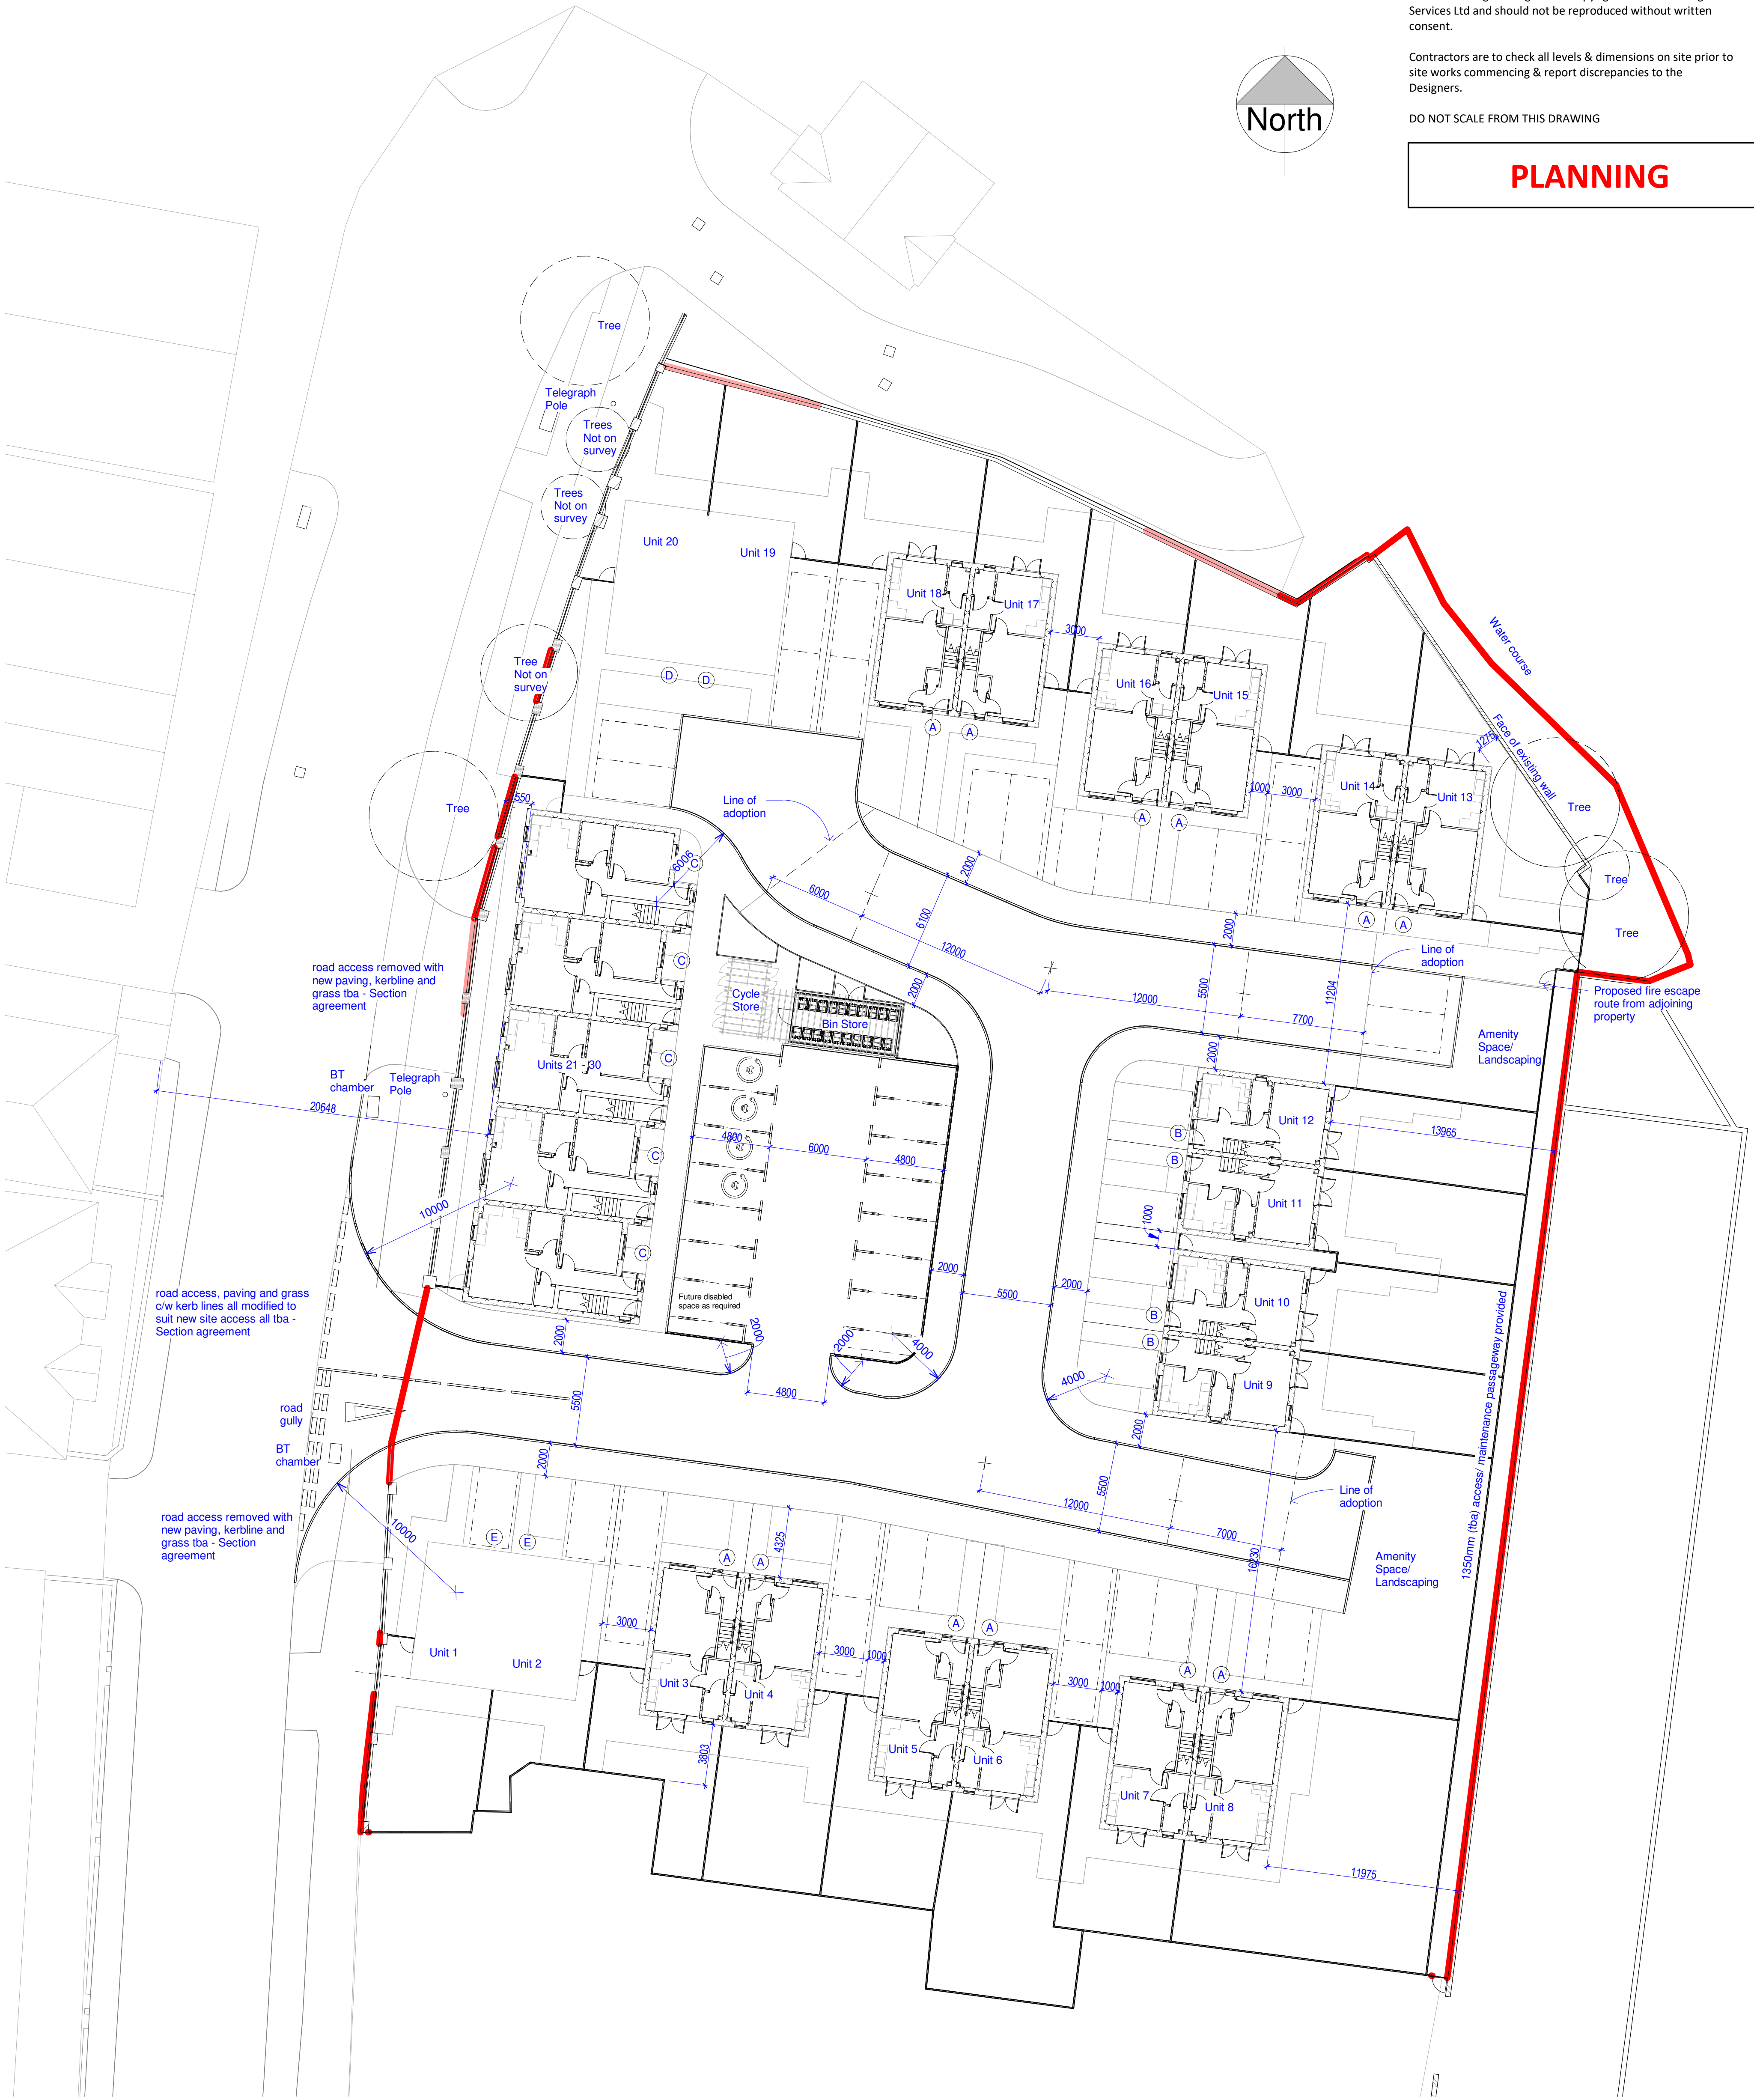

Proposed Site Set Out

Scale 1 : 200

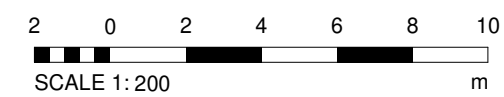

B	Patio and lawn adjusted to suit house Type A and D revised length.	AL	TR	10.03.23
A	Updates in response to CIS	CM	TR	29.11.22
Rev	Description	By	Chk	Date

Project:	Station works			
	Bury Road, Radcliffe, M26 2UA			
Title:	Proposed Site Set Out Plan			
Client:	Paul Cook Developments/ Jigsaw Homes			
Drawn By:	NM	Checked By:	TR	on 19.08.2022
Original Size:	A1	Project Number:	22049	
Drawing Number:	SI-00-DR-A-1002			REV B

