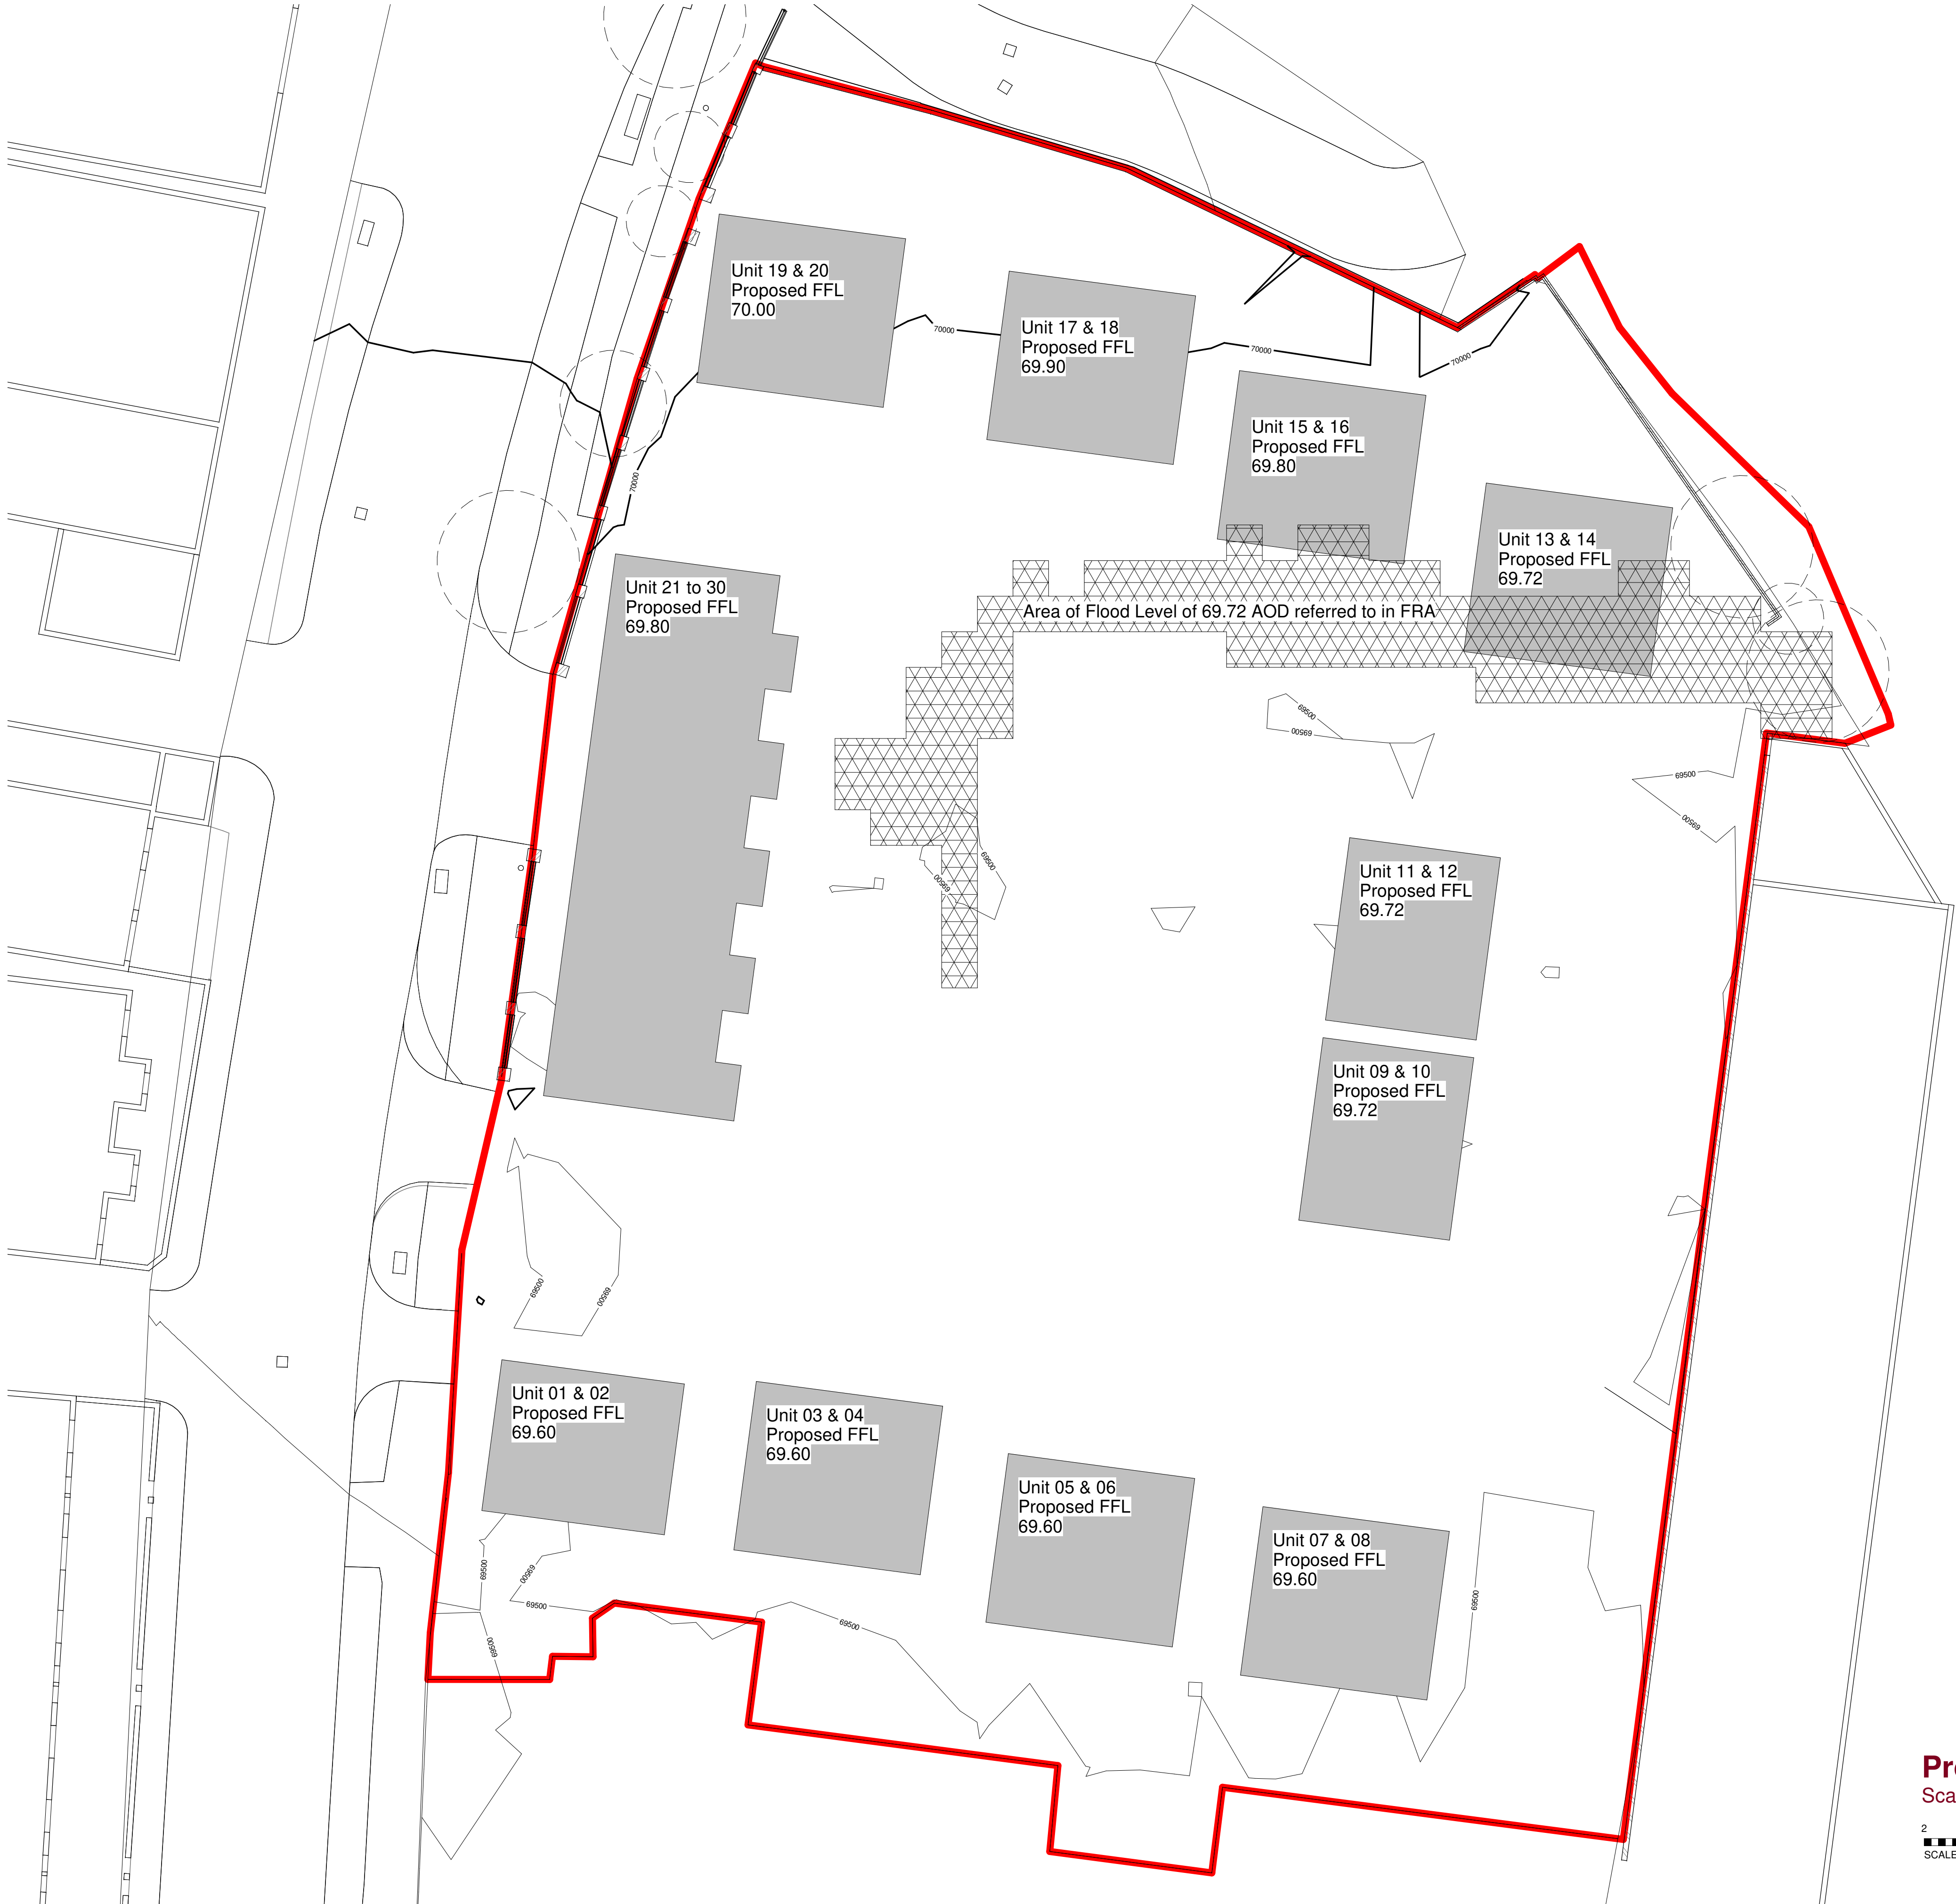



© This Drawing & Design is the copyright of Jenkins Design Services Ltd and should not be reproduced without written consent.

Contractors are to check all levels & dimensions on site prior to site works commencing & report discrepancies to the Designers.

DO NOT SCALE FROM THIS DRAWING

PLANNING

Proposed House Levels Scale 1 : 200

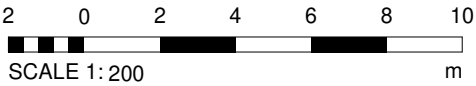

B	Length of units 3-8 and units 13-20 increased.	AL	TR	10.03.23
A	Flood zone area corrected	NM	TR	12.09.22
Rev	Description	By	Chk	Date

Project:	Station works Bury Road, Radcliffe, M26 2UA			
Title:	Proposed House Unit Floor Levels			
Client:	Paul Cook Developments/ Jigsaw Homes			
Drawn By:	NM	Checked By:	TR	on 10.03.23
Original Size:	A1	Project Number:	22049	
Drawing Number:	SI-00-DR-A-1003			REV B



JENKINS DESIGN SERVICES LTD
150-152, Bury Road, Radcliffe, M26 2UA
0161 275 7779
E:TEAM@JENKINSDESIGN.CO.UK