
DO NOT SCALE FROM THIS DRAWING

No.	Description	Loadings Gas	1PH	3PH
1.00	EXTRACTION CANOPY	-	-	-
1.01	Extraction Canopy	-	-	-
1.02	Condense Canopy	-	-	-
1.03	Service Pole	-	-	-
		-	-	-
		-	-	-
2.00	COOKLINE	-	-	-
2.01	Wall Bench, Part Void, Upstand L/H	-	-	-
2.02	Undercounter Freezer	-	0.3KW	-
2.03	Dual Induction Table Top Hob	-	3KW	-
2.04	Electric Griddle	-	2KW	-
2.05	Electric Double Fryer	-	6KW	-
2.06	Undercounter Freezer	-	0.3KW	-
2.07	Double Electric Pizza Oven	-	6.2KW	-
2.08	Wall Bench, Part Void	-	-	-
2.09	Shroud	-	-	-
2.10	Rodded Shelf	-	-	-
		-	-	-
3.00	CENTRELINE/PASS	-	-	-
3.01	Hot Cupboard, 1GN Bain Marie, 2 Tier Heated Gantry	-	3KW	-
3.02	3 Door Pizza Prep Fridge	-	0.31KW	-
3.03	Microwave Gantry	-	1.8KW	-
3.04	Microwave	-	1.8KW	-

No.	Description	Loadings Gas	1PH	3PH
4.00	PREP AREA/DESSERTS	-	-	-
4.01	4 Tier Racking	-	-	-
4.02	2no Wall Shelf	-	-	-
4.03	Slim Jim Bin	-	-	-
4.04	Prep Bench, Sink, Part Void	-	-	-
4.05	Prep Bench	-	-	-
4.06	2no Wall Shelves			
4.07	2no Wall Shelves			
5.00	WASH-UP	-	-	-
5.01	Spare No	-	-	-
5.02	Slim Jim Bin	-	-	-
5.03	Dirties Tabling, Sink, Splashback, Dumps Gantry	-	-	-
5.04	Passthrough Dishwasher	-	-	6.6KW
5.05	L Shape - Cleans Bench, Basket Runners	-	-	-
5.06	Fly Killer	-	-	-
5.07	WHB	-	-	-
		-	-	-
6.00	STORAGE	-	-	-
6.01	4 Tier Racking	-	-	-
6.02	4 Tier Racking	-	-	-
6.03	600L Upright Freezer	-	0.6KW	-
6.04	600L Upright Freezer	-	0.6KW	-
6.05	600L Upright Fridge	-	0.22KW	-
6.06	4 Tier Racking	-	-	-
6.07	4 Tier Racking	-	-	-

No.	Description	Loadings Gas	1PH	3PH
6.08	4 Tier Racking	-	-	-
6.09	4 Tier Racking	-	-	-
6.10	Janitorial Sink	-	-	-
6.11	4 Tier Racking	-	-	-
6.12	4 Tier Racking	-	-	-
		-	-	-
7.00	GLASSWASH	-	-	-
7.01	Fly Killer	-	-	-
7.02	WHB	-	-	-
7.03	Ice Machine	-	-	-
7.04	Wall Bench, Upstand L/H	-	-	6.6KW
7.05	Wall Bench, Upstand Both, Chamfer, Part Void	-	-	-
7.06	Undercounter Glasswasher	-	-	-
7.07	Gantry	-	-	-
7.08	2no Wall Shelves	-	-	-
		-	-	-
8.00	BAR	-	-	-
8.01	Ommited	-	-	-
8.02	Underbar Structure, Sink, Speedrail	-	0.6KW	-
8.03	Slim Jim Bin	-	0.6KW	-
8.04	Triple Bottle Cooler	-	0.22KW	-
8.05	Double Bottle Cooler	-	-	-
		-	-	-
	TOTAL	-	1.42KW	6.6KW

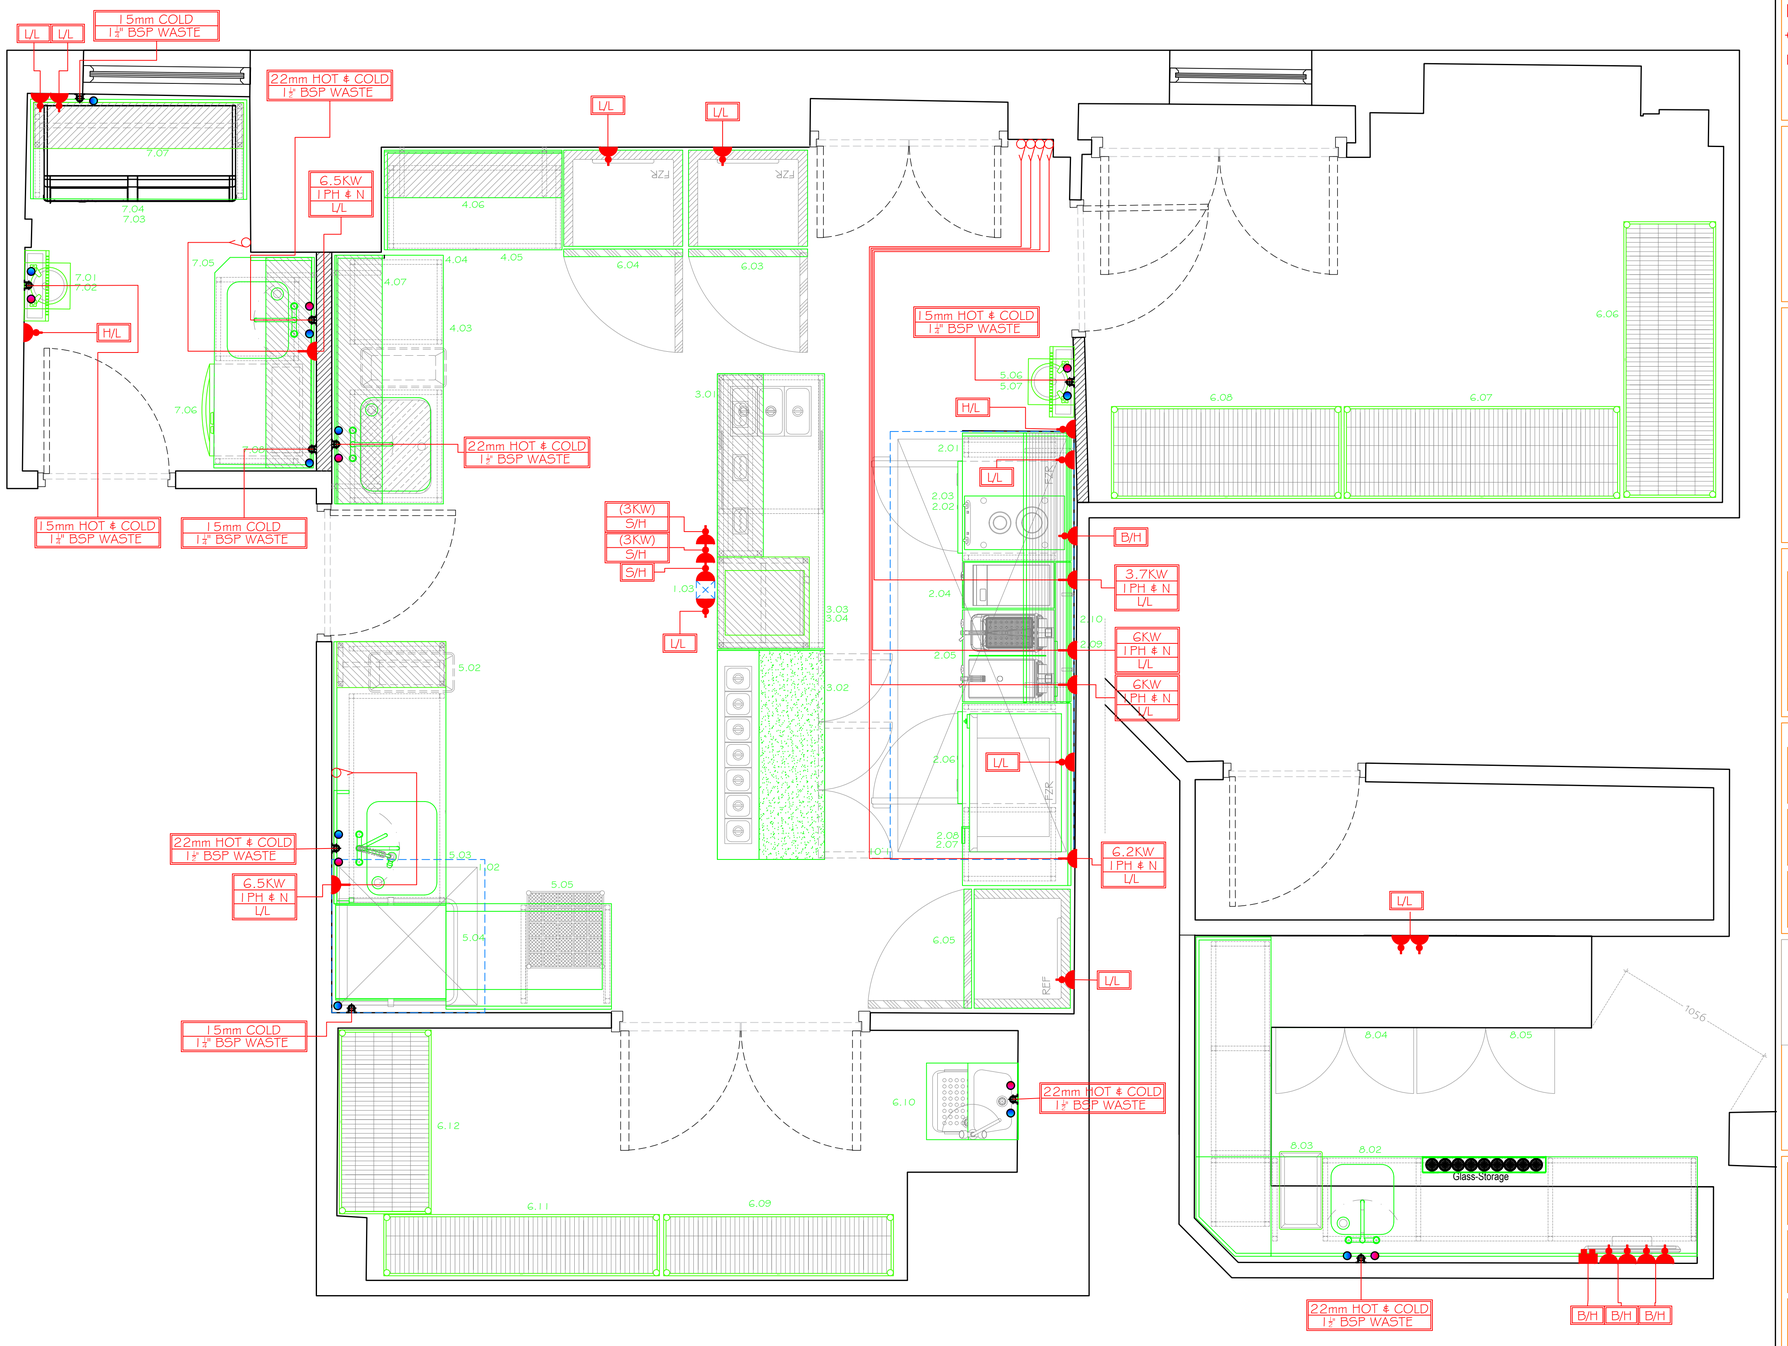

CLIENT SIGN OFF

SIGNED:

DATED:

SERVICES SYMBOLS

- 13amp switched socket outlet
- Spur Outlet
- Isolator switch
- Electrical connection
- Gas connection inc. isolating valve
- Emergency cut off switch

L/L 450mm AFFL S/H 1500mm AFFL

B/H 1100mm AFFL H/L 2200mm AFFL

ELECTRICAL CONTRACTOR NOTES

Services for all equipment requiring electrical supplies are to be brought to within ONE METRE of connection on equipment with final connections to be carried by NWCE

Suitable sockets/fused outlets & isolators are to be provided by electrical contractor in positions shown & WILL NOT be provided by NWCE

All stainless steel equipment to be earth bonded by electrical contractor following NWCE installation

Ventilation fans & speed controllers by NWCE to be wired (twin & earth) by electrical contractor

Gas interlock panel & air pressure switches by NWCE to be wired by electrical contractor

MECHANICAL CONTRACTOR NOTES

Services for all equipment requiring gas, water or waste are to be brought in to within ONE METRE of connection on the equipment with final connection by NWCE

Seperate isolating valves for water & gas supplies within kitchen to be provided in accessible position BY OTHERS

Emergency gas shut off value to be provided in suitable position BY OTHERS

Gas solenoid valve to be provided by mechanical contractor & connected to gas interlock system in liaison with electrical contractor.

If equipment installed has no flame failure device Gas supply to be fitted with a suitable gas pressure proving device BY OTHERS

NOTE: GAS INTERLOCK SYSTEM & GAS PRESSURE PROVING DEVICE MAY BE REQUIRED IN ORDER FOR GAS EQUIPMENT TO BE INSTALLED & COMMISSIONED IN ACCORDANCE WITH CURRENT GAS SAFE REGULATIONS

REVISION NOTES

No.	DETAILS	DATE
1.	Bar Alterations and Column added	22/04/22
2.	Alterations	09/06/22
3.	Services Added	28/06/22

BRAND DETAILS

CURRENT BRAND

PROPOSED BRAND

ACHIEVED BRAND

NWCE FOODSERVICE EQUIPMENT

Service - Installation - Repairs

NWCE Foodservice Equipment
Folds Road, Bolton, BL1 2SB
Tel: 0161 764 8688
E-Mail: info@nwce.co.uk
Internet: nwce.co.uk

CLIENT: HUKD GOLF

TITLE: PROPOSED KITCHEN LAYOUT

SITE: BURY

DRAWN: J.GORTON

APPROVED:

DATE: 05.04.22

A1 SCALE: 1/20

DRAWING No.: NWCE3570JG

REVISION: 3.

This drawing remains the property of NWCE Foodservice Equipment and should not be copied, lent or reproduced in part or whole without their written permission.