
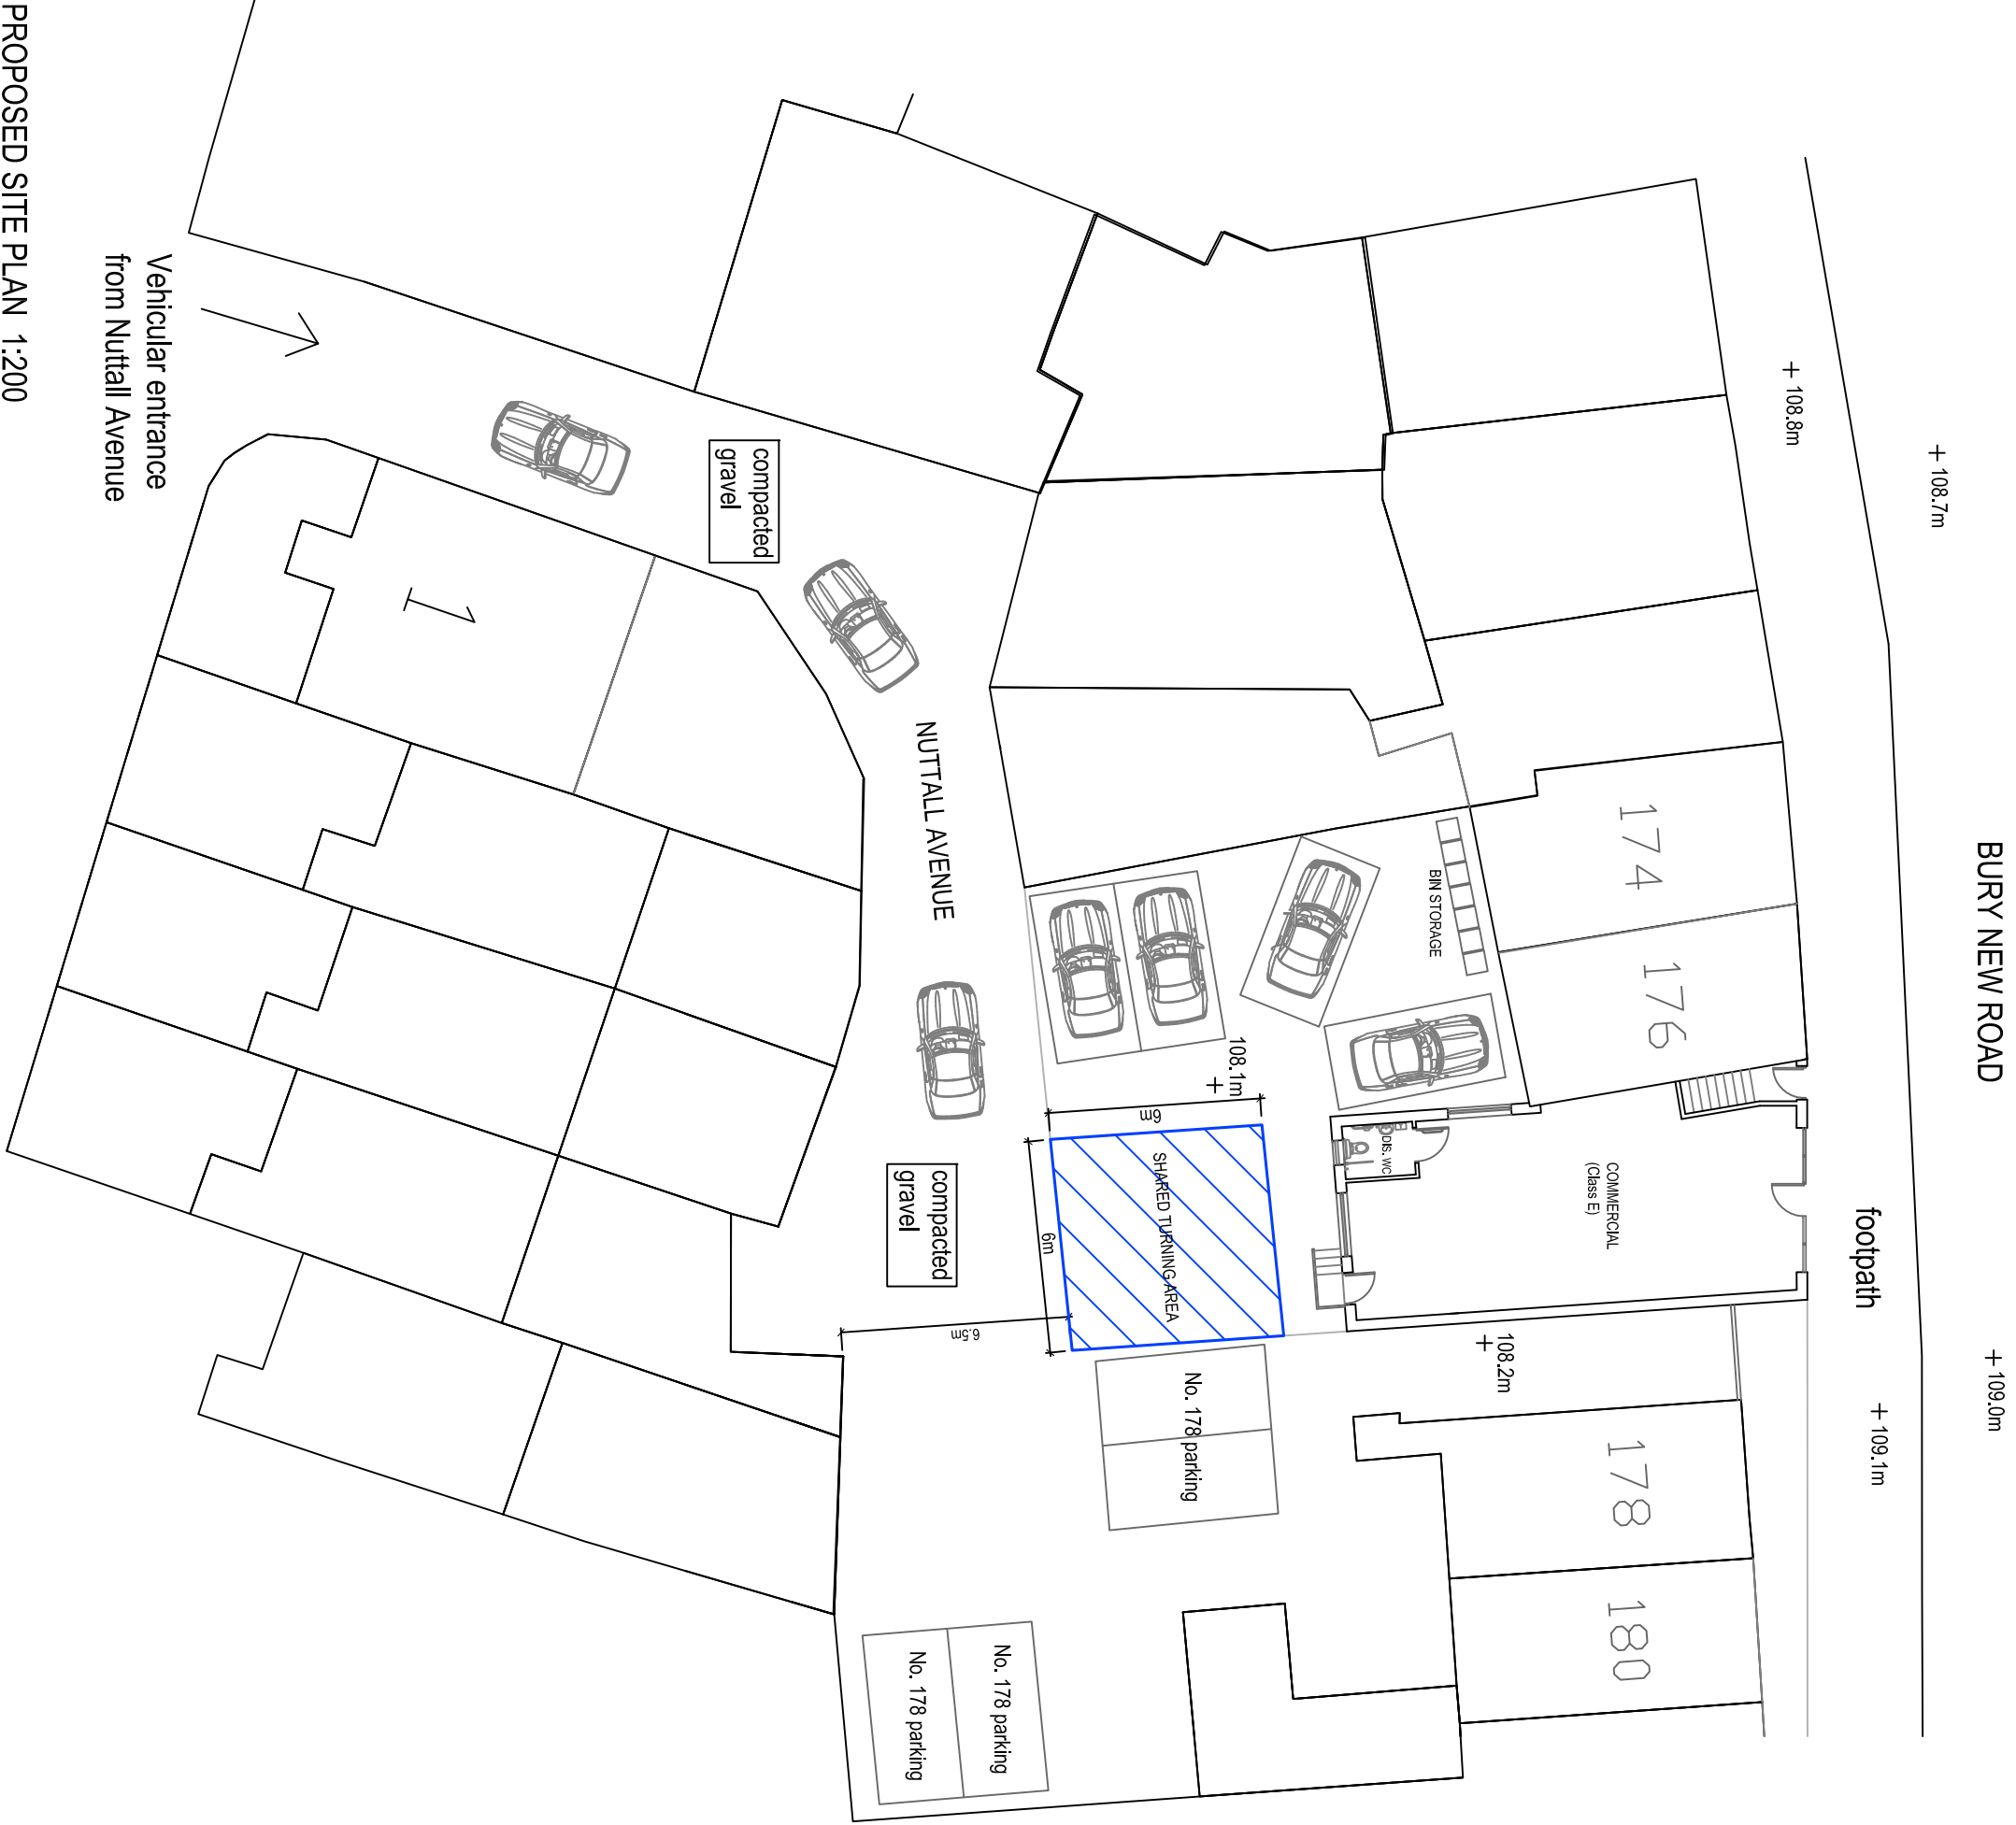


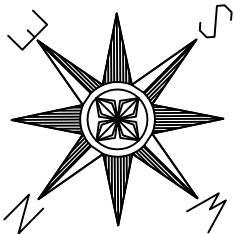

CD Wilkinson Plans