




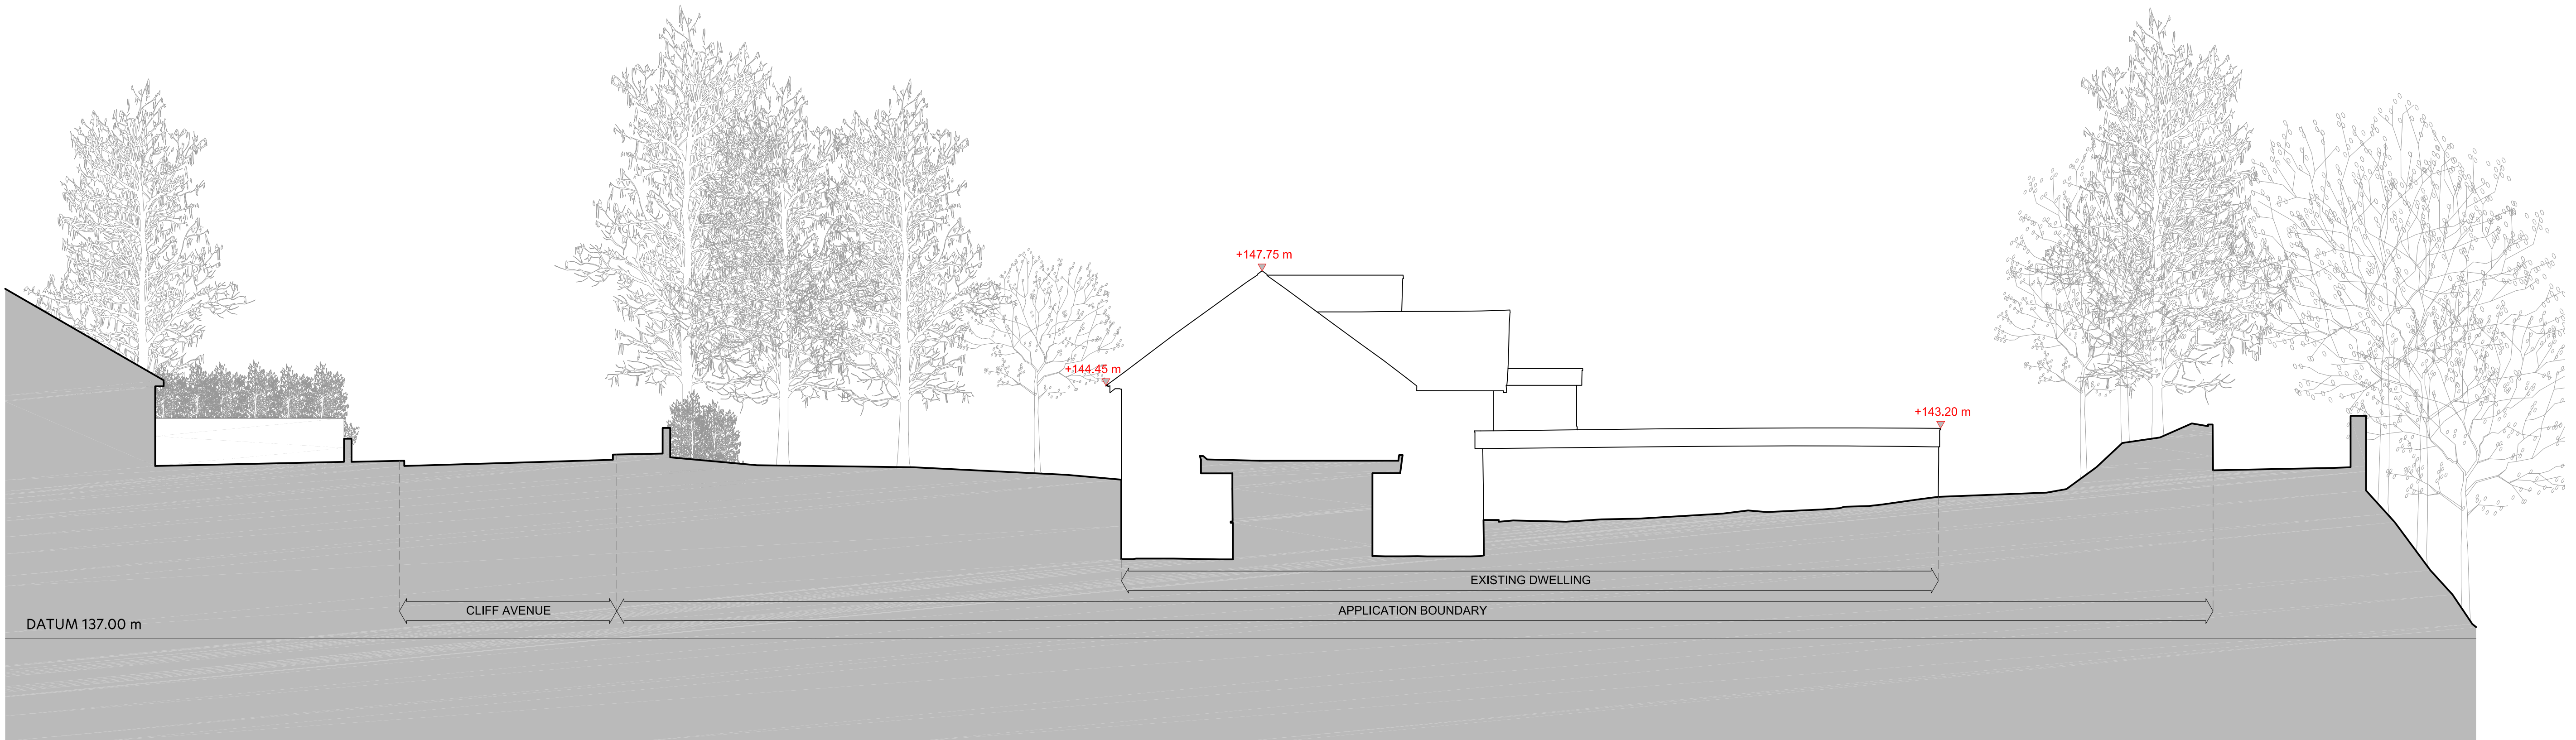

EXISTING SITE SECTION A-A (NORTH-SOUTH)

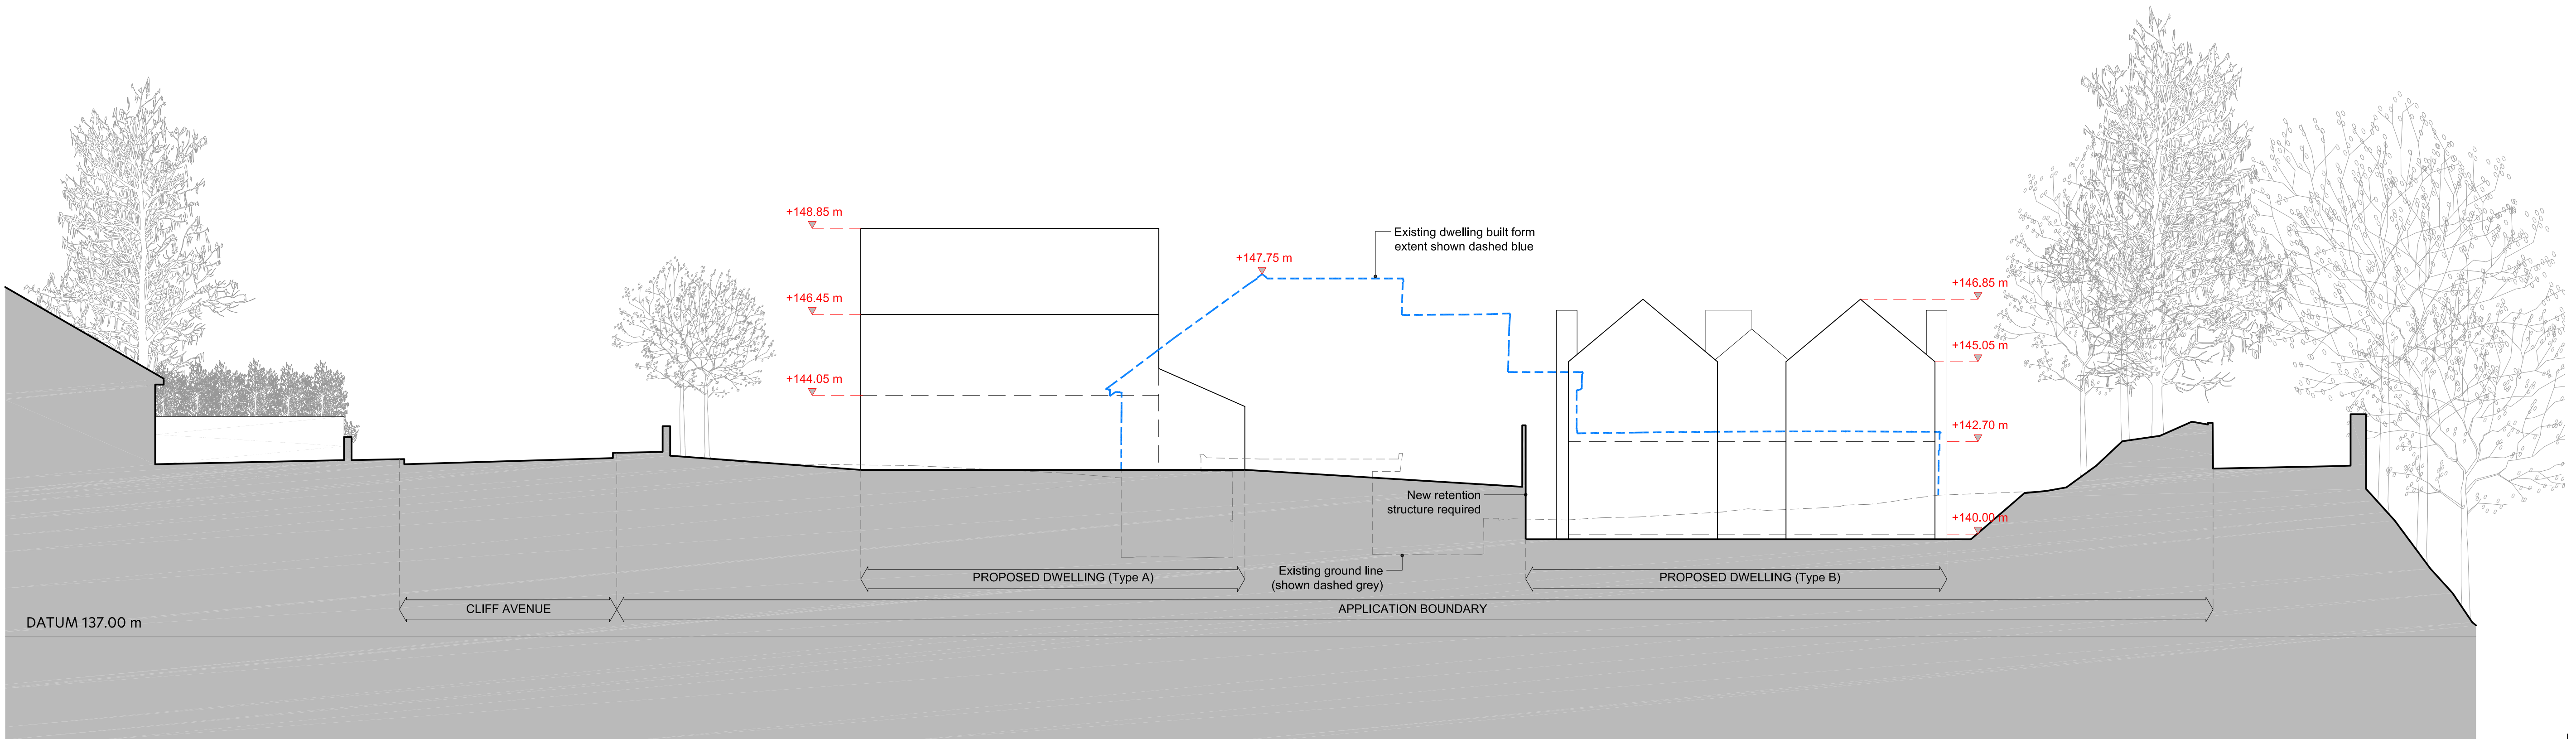

PROPOSED SITE SECTION A-A (NORTH-SOUTH)

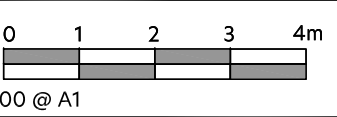

Notes

Figured dimensions are to be used in all cases.

Dimensions should not be used from drawing unless for planning application purposes.

Local Rights and ownership boundaries are indicated by Studio KMA using red line work. Studio KMA cannot be held responsible for any discrepancies in plans supplied by others.

Any discrepancies in dimensions should be clarified with the Architect or the address below prior to commencement of the works.

No deviation from this drawing will be permitted without the prior written consent of the Architect.

This drawing is to be used in conjunction with all the relevant Mechanical and Electrical drawings.

This drawing is to be used in conjunction with the relevant Structural Engineer's drawings, structural calculations and recommendations.

This drawing is to be used in conjunction with the relevant Fire Safety Strategy drawings.

Please note that the use of any quantification data is done so at the client's own risk.

This drawing is the copyright of Studio KMA and is to be returned to the Architect on completion of the contract. The drawing should not be reproduced without the written permission of Studio KMA.

Revision Notes				
Rev	Date	Revision Description	Drawn	Checked

1	25.05.23	Initial Issue	CTW	AT
---	----------	---------------	-----	----



Project Name

Bury Cliff Avenue

Drawing Title

Existing / Proposed Site Section A-A

Drawing Number

BCA-KMA-XX-XX-DR-A-7005

Project Number	Status	Revision
T0931	A3 Planning	P1

Drawn by	Authorised by	Date
CTW	AT	25.05.23

Studio KMA

Clarence Arcade | Stanford Street | Ashburton, Devon | PL4 9PP

T: 01452 873340 E: info@studiokma.co.uk www.studiokma.co.uk