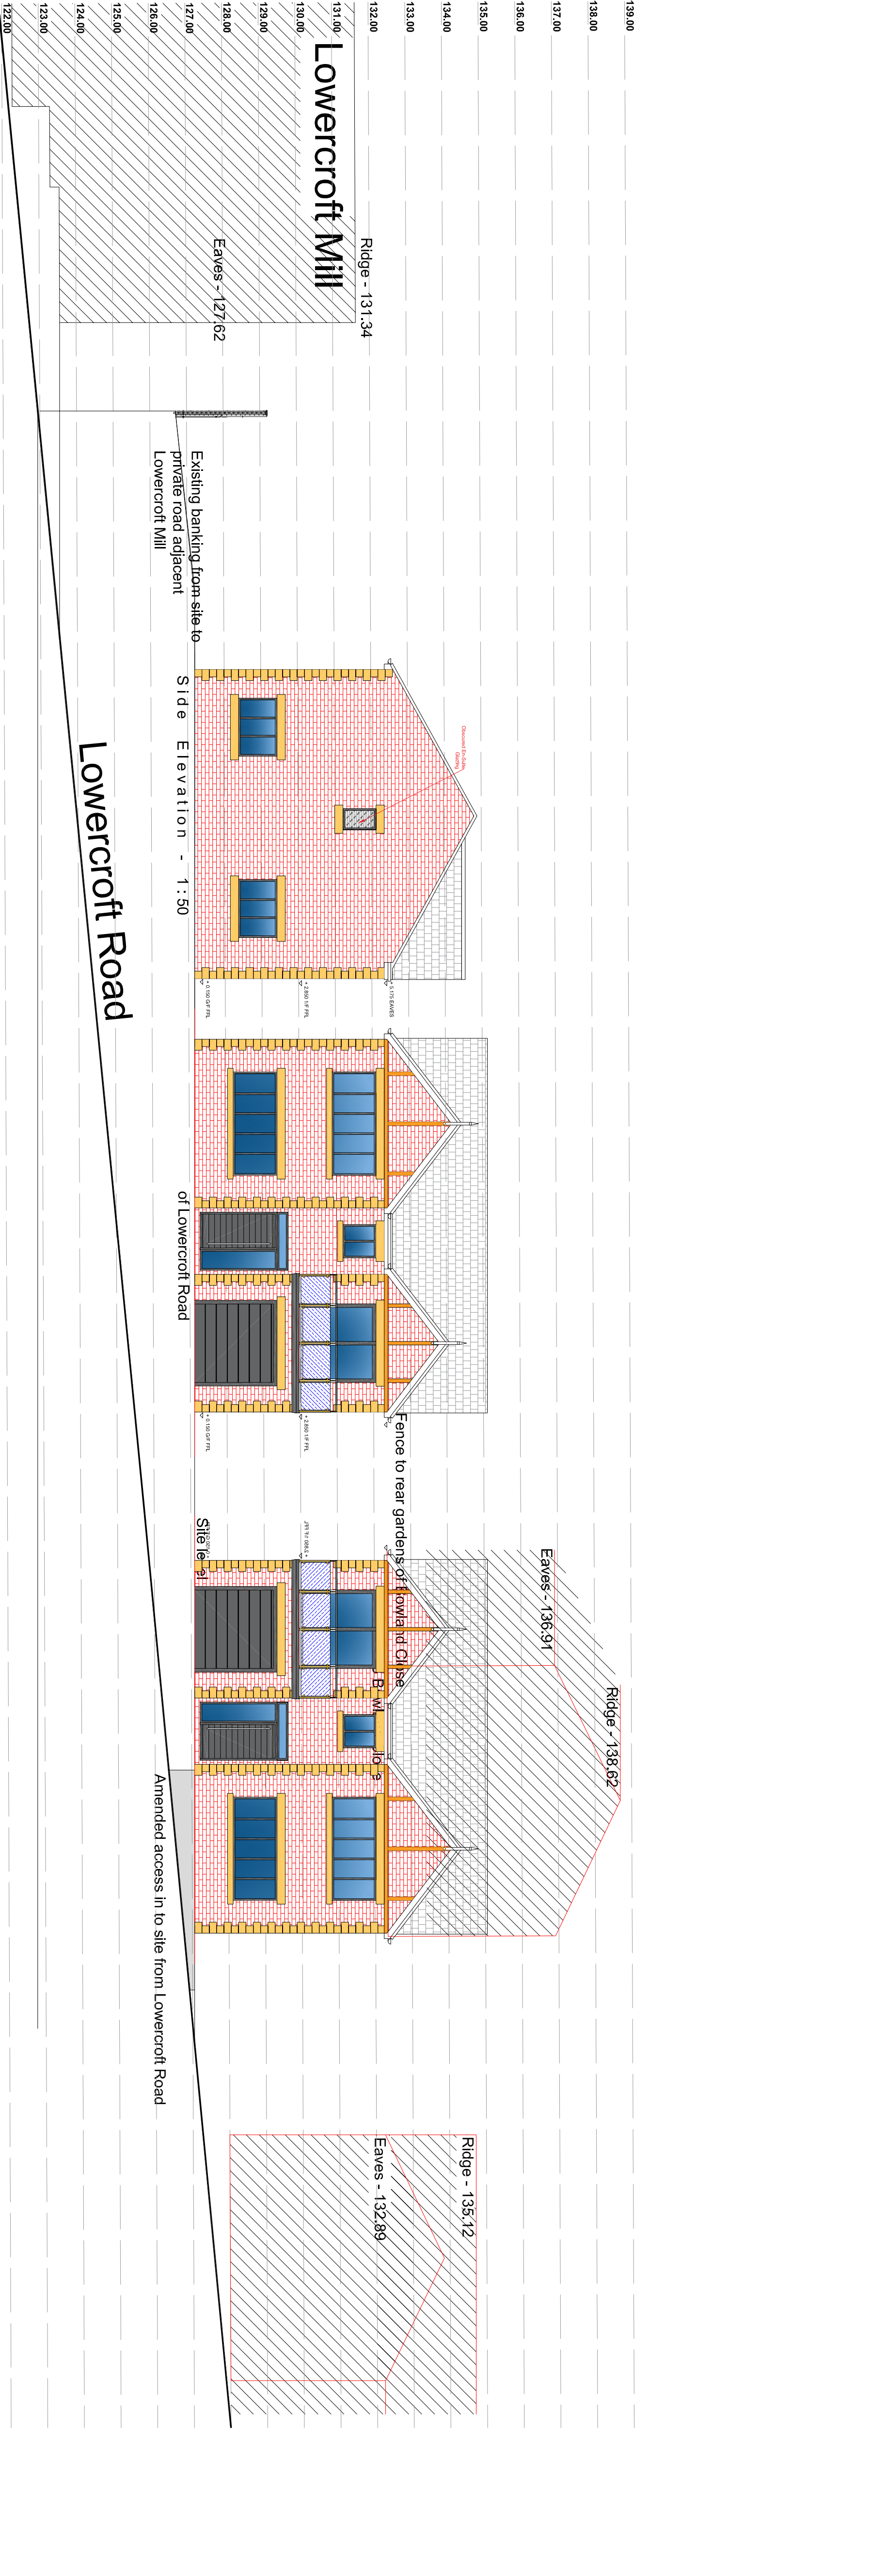


View Taken Through Lowercroft Road Looking West

CDM 2015

PERCEIVED SIGNIFICANT RESIDUAL RISKS THAT ARE EITHER / OR ANY COMBINATION OF THE FOLLOWING :
NOT OBVIOUS ■ UNUSUAL ■ DIFFICULT TO MANAGE

CONSTRUCTION

USE

MAINTENANCE

DECOMMISSION

1:200

0 2 4 6 8 10 12 14 16 18 20

1:200

N

↑

© COPYRIGHT THWBERK.
THIS DRAWING IS THE PROPERTY OF THWBERK. IT MUST NOT BE REPRODUCED OR REVULGATED TO ANYONE WITHOUT PERMISSION.
DO NOT SCALE OFF THIS DRAWING. ANY DISCREPANCIES TO BE REPORTED TO THWBERK REVISIONS.

DO NOT SCALE
NO DIMENSIONS TO BE SCALED FROM THIS DRAWING.
ALL DIMENSIONS TO BE CHECKED ON SITE PRIOR TO COMMENCEMENT OF WORKS AND ANY DISCREPANCIES REPORTED TO THE ARCHITECT / ENGINEER / CONTRACTOR
ALL INFORMATION ON THIS DRAWING IS SUBJECT TO A FULL AND COMPREHENSIVE TOPOGRAPHICAL SURVEY AND CONFIRMATION OF RELEVANT TITLE.

ADDITIONAL NOTES
ALL WORK TO BE CARRIED OUT IN ACCORDANCE WITH THE BUILDING REGULATIONS AND THE REQUIREMENTS OF THE LOCAL AUTHORITY.

3	Updated site section as per amended plot 1	A/H	H/K	03/07/23
2	Updated site section as per amended HT3 Elevations	A/H	H/K	27/06/23
1	Updated site section as per amended HT3	A/H	H/K	26/06/23
REV	DESCRIPTION	DRW	CHK	DATE

HJK CONSTRUCTION

HJK PROPERTIES
THE KEY TO YOUR NEW HOME

PROJECT

Land At Lowercroft

TITLE

Site Section

SCALE

1:100

@ A1

DATE

29/09/22

DRAWING NO.

HJK-LC-SS

REVISION

3

DRAWN BY

CHECKED BY

PURPOSE OF ISSUE

☐ PLANNING

☐ BUILDING REGS

☐ TENDER

☐ APPROVAL

☐ COMMENT

☐ CONSTRUCTION

BELMONT HOUSE
2 DALTON COURT
COMPTON ROAD
BR3 0DG