


ART OF FOOD - G - FURNITURE	2014_V4
EXISTING FURNITURE	
ALL EXISTING FURNITURE INDICATED BY BLACK & WHITE	
EXISTING FURNITURE RELOCATED INDICATED BY 'X'	
RE-UPHOLSTERED FURNITURE INDICATED BY 'R'	
RE-UPHOLSTERED & RELOCATED FURNITURE INDICATED BY 'W'	
EXISTING FINISHES: HATCHED - BROWN VINYL OR RUBBER TABLE TOP BLANK - CREAM VINYL OR WHITE TABLE TOP	
NOTE: PRINCIPAL CONTRACTOR TO CONFIRM QTY OF EXISTING PEDESTALS ALL EXISTING VINYL FURNITURE TO BE REUPHOLSTERED	

ART OF FOOD - G - NEW FURNITURE	2014_V4
STANDS	
VIRIA CHAIRS EXISTING COLOURS TO BE RETAINED WHITE (ALL GREEN REMOVED)	
AVAILABLE IN 2ND FINISHES: OCEAN MARINE GREY & WHITE	
CHAIRS SHOULD BE AN EQUAL SPLIT OF ALL THREE COLOURS	
STANDS 1500mm (S1) COMMUNAL LOW PEDESTALS - FLOOR FIXED (S2) HIGH STOODS - FLOOR FIXED	
AVAILABLE IN 2ND FINISHES: DARK BLUE (SOL COLOUR SPLIT) GREY (SOL COLOUR SPLIT)	
POUR 1500mm (P1) LOW POURERS - LOCKED	
AVAILABLE IN 2ND FINISHES: DARK BLUE (SOL COLOUR SPLIT) GREY (SOL COLOUR SPLIT)	
COMMUNAL BENCH (B1) HIGH - FLOOR FIXED (WITH BACKREST) (B2) BENCHES WITH BACKS always new, pedestals can be re-used (B3) LOW - FLOOR FIXED	
AVAILABLE IN 2ND FINISHES: DARK BLUE (SOL COLOUR SPLIT) GREY (SOL COLOUR SPLIT)	
BENCH WIDTH 25mm AIR GAP BETWEEN SINGLE BENCHES & WALL/SCREENS	
(B5) SINGLE BENCH 1100x560mm (B6) DOUBLE BENCH 1100x1200mm (B7) SINGLE BENCH 1400x560mm	
AVAILABLE IN 2ND FINISHES: DARK BLUE (SOL COLOUR SPLIT) GREY (SOL COLOUR SPLIT)	
BENCHES TO FIT TO FLOOR INDEPENDENTLY OF SCREENS WITH 25mm CLEARING GAP	
THREE SIZES AVAILABLE: 1800mm 2300mm 3100mm	
AVAILABLE IN 2ND FINISHES: DARK BLUE (SOL COLOUR SPLIT) GREY (SOL COLOUR SPLIT)	
TABLES 1500mm (T1) TABLE 400x500mm (875mm) WITH 150mm POWDER COATED PEDESTAL (DELIVER) WITH FLOOR FINISH	
(T2) TABLE 400x1000mm (875mm) WITH 250mm POWDER COATED PEDESTAL (DELIVER) WITH FLOOR FINISH	
AVAILABLE IN 1ND FINISH: WHITE - ABET B10 MIN BLANCO SEI	
COMMUNAL TABLES HIGH - 1100mm (S1 UP) 1000x600mm (S2 UP) 2400x600mm	
AVAILABLE IN 1ND FINISH: WHITE - ABET B10 MIN BLANCO SEI	
FEATURE WALLS SET UP TABLE (1100mm HIGH) WITH 150mm POWDER COATED PEDESTAL (DELIVER) WITH FLOOR FINISH	
1800x500mm (2ND, 3100x500mm) 2400x500mm (2ND, 3100x500mm) 3000x500mm (2ND, 3100x500mm)	
POWER REQUIRED FOR FEATURE LIGHTING	
AVAILABLE IN 1ND FINISH: WHITE - CORMAN GLACIER WHITE	
600mmx1200mm STAND UP TABLE (1100mm HIGH)	
2 SEAT SR UP FREESTANDING TABLE (1100mm HIGH) 600x600mm WITH 2ND, 400x500mm END SCREENS	
2 SEAT SR UP WALL FIXED TABLE (1100mm HIGH) 600x600mm WITH 400x500mm END SCREEN - TO BE USED AGAINST WALL ONLY	
4 SEAT SR UP WALL FIXED TABLE (1100mm HIGH) 1100x600mm WITH 400x500mm END SCREEN	
AVAILABLE IN 1ND FINISH: WHITE - ABET B10 MIN BLANCO SEI	

MARKETING ELEMENTS	2016_V4
DIGITAL PRICE BOARD - 32" ORB-P32	
DIGITAL WINDOW POSTER (STORE) - 46" EXTERIOR FACING - DWP EX-P46 INTERIOR FACING - DWP EX-P46	
CURVED DIGITAL MENU BOARDS (TOSHIBA) REVERSE CELL - PORTRAIT - 46" 46-P46 P46 REFER TO ARCHITECTS GA_DWG S3	
DIGITAL MENU BOARDS (ANY EXISTING BUILDING TYPE) - 46" 46-P46 TYPE A - 3ND, CURVED TVS, R2007 TYPE A2 - 3ND, CURVED TVS, R2044 TYPE B - 3ND, CURVED TVS, R2034 TYPE C - 3ND, CURVED TVS, R1084 TYPE D - 4ND, CURVED TVS, R2040 TYPE E - 4ND, CURVED TVS, R2050 TYPE F - 3ND, STRAIGHT TVS	
MICROPHONE (PORTRAIT) - 46" MSP-P46	
ORDER READY BOARD - 32" ORB-L32	
DOUBLED SIDE SELF ORDER KIOSK (SOK) SINGLE SIDED SELF ORDER KIOSK (SOK)	
ARCHARGE MOBILE PHONE CHARGING SOLUTION	
TABLET TABLE 700mm SCREEN IN SCHEME SPECIFIC LAMINATE IF POWER/DATA CANT BE ACCESSED THROUGH KIOSK	

COLOUR REFERENCE
NEW EQUIPMENT/FURNITURE (OR INDICATED BY COLOURED HATCH)
EXISTING EQUIPMENT/FURNITURE
RELOCATED EQUIPMENT/FURNITURE
FUTURE/OPTIONAL EQUIPMENT
MERCHANDISING EQUIPMENT
NEW CONSTRUCTION
EXISTING STRUCTURE TO BE REMOVED
EXISTING 30 MINUTE FIRE RATE WALL
EXISTING 60 MINUTE FIRE RATE WALL
PROPOSED 30 MINUTE FIRE RATE WALL
PROPOSED 60 MINUTE FIRE RATE WALL

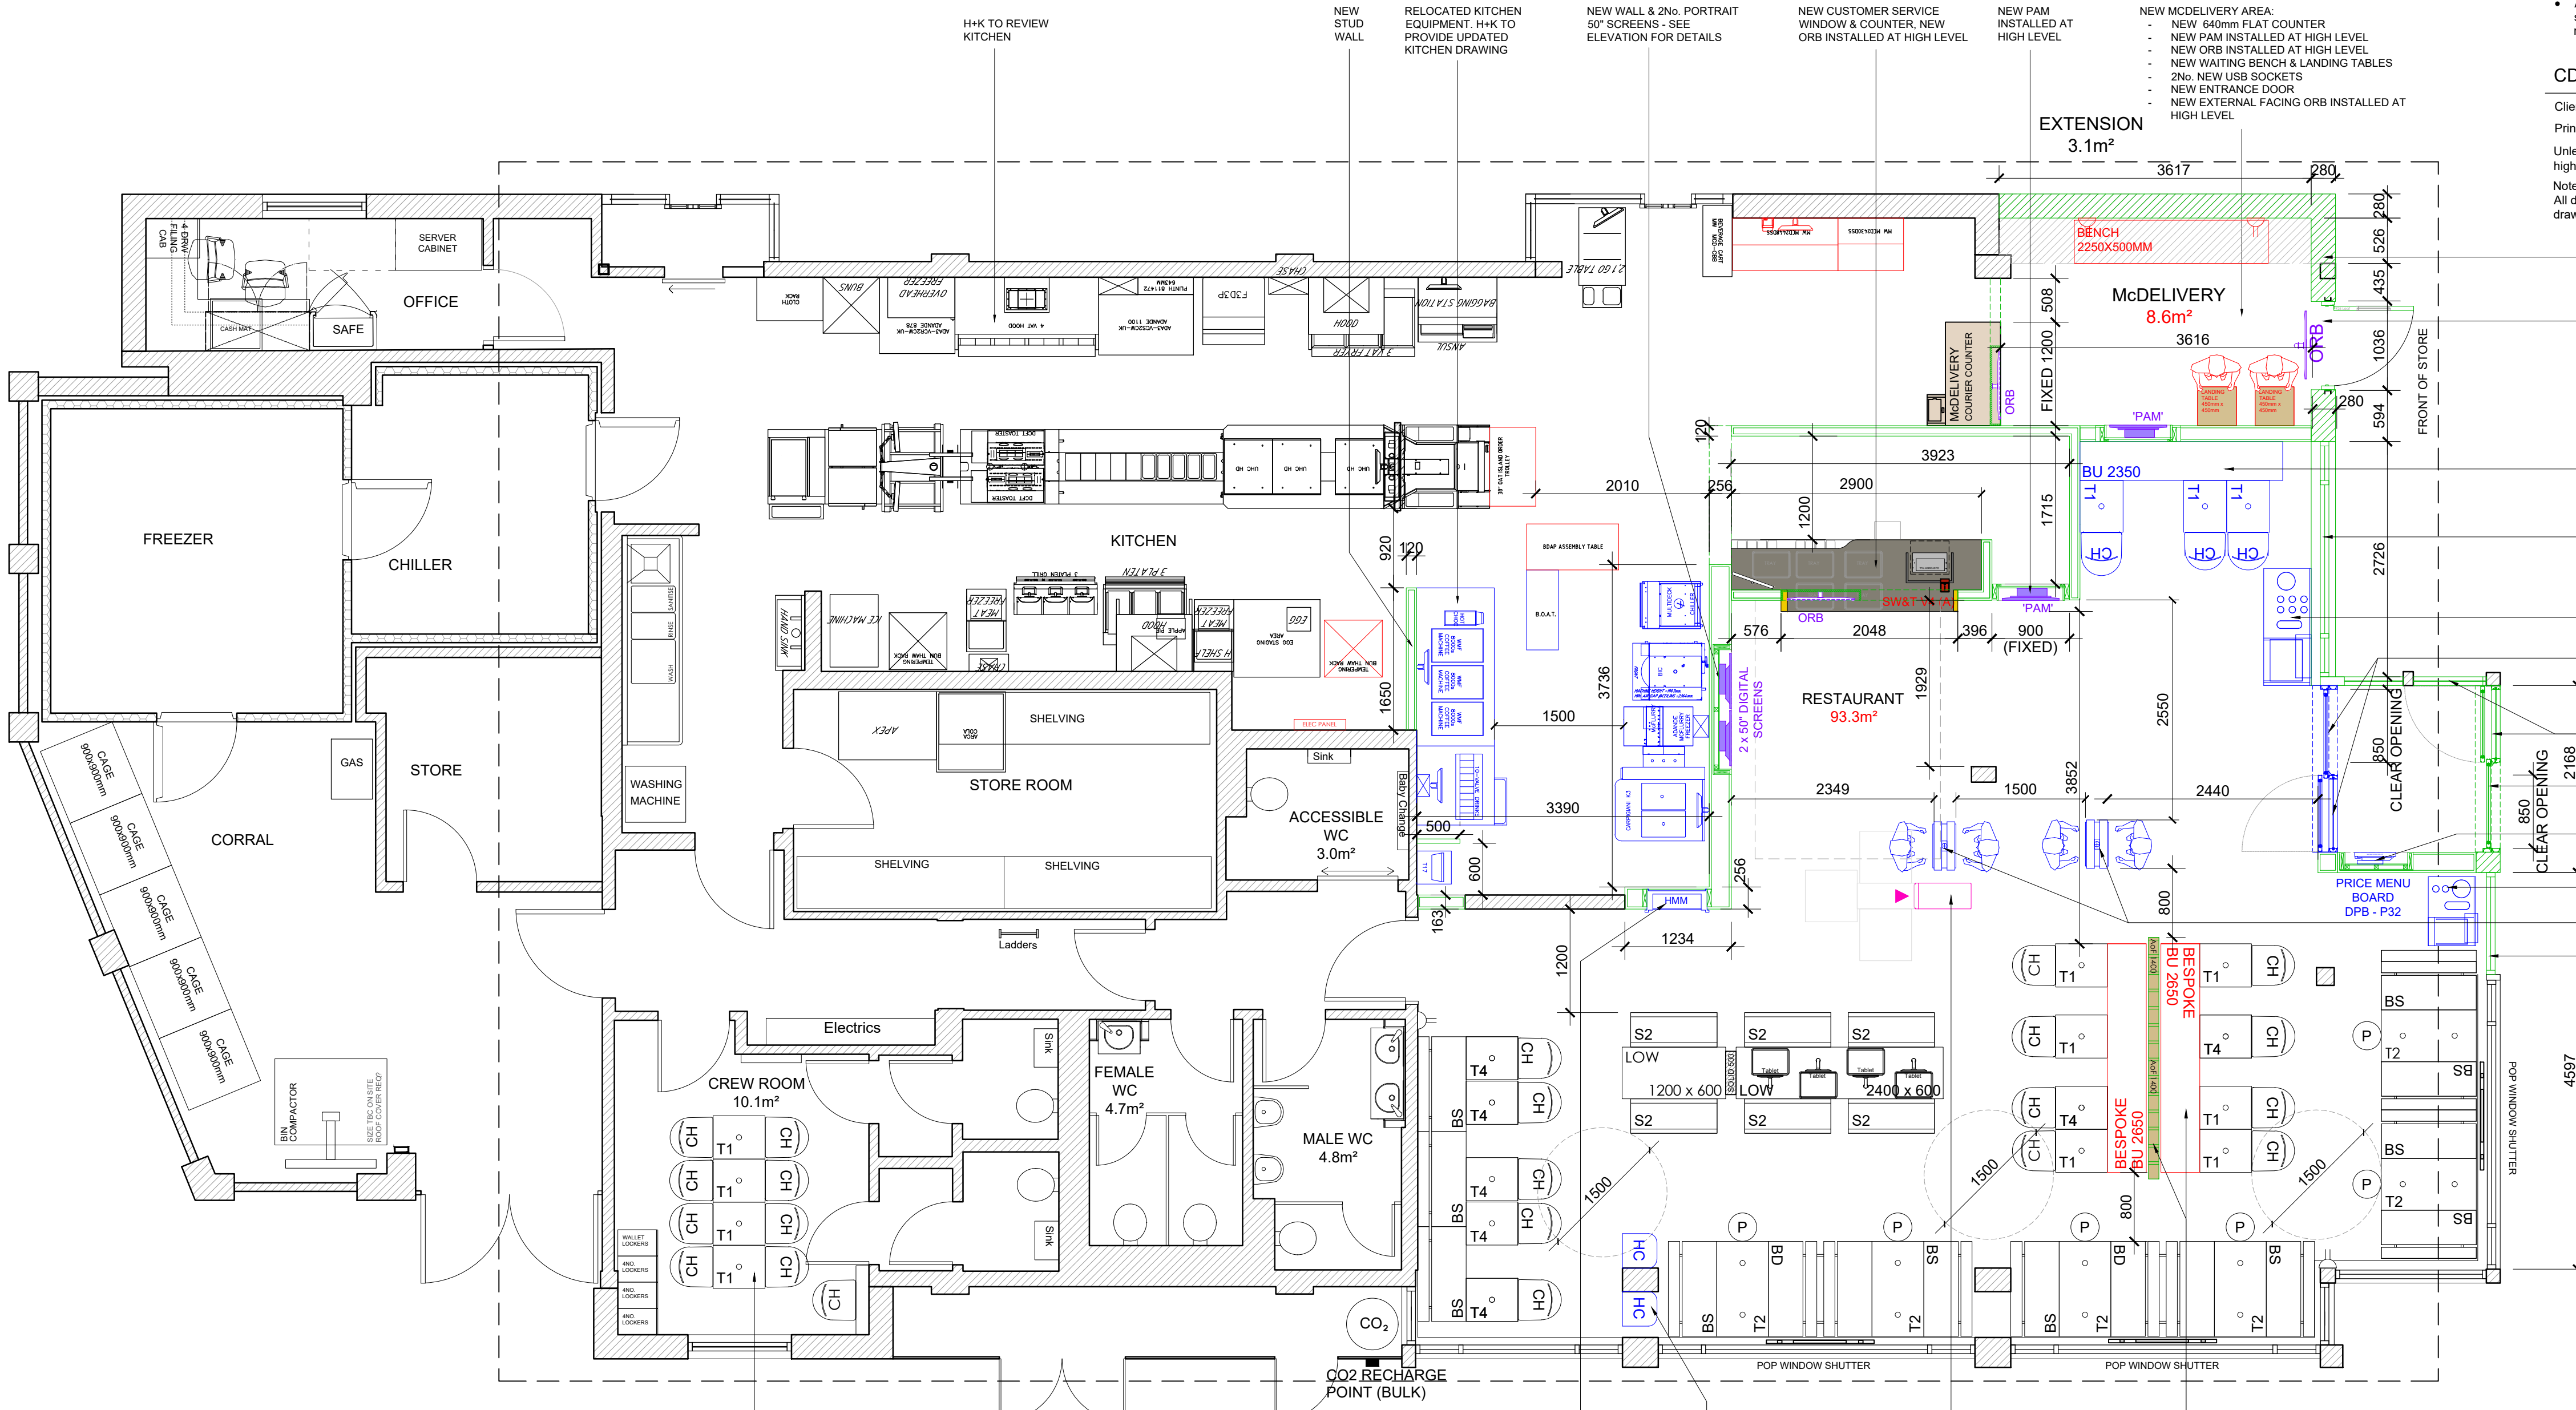

- NOTES**
- All dimensions and levels are to be checked on site.
 - Any discrepancies are to be reported to the architect before any work commences.
 - This drawing shall not be scaled to ascertain any dimensions. Work to figured dims only.
 - This drawing shall not be reproduced without express written permission from AEW.
 - Title overlay drawings and ownership boundaries are produced using all reasonable endeavours. AEW cannot be responsible for the accuracy or scale discrepancy of base plans supplied to them.
 - All works are to be undertaken in accordance with Building Regulations and the latest British Standards.
 - All proprietary materials and products are to be used strictly in accordance with the manufacturers recommendations.

CDM 2015

Client notified of duties: **At Design Workshops**

Principal Designer: **CSS**

Unless noted below, all known hazards have been highlighted on the drawing:

Notes:
All drawings to be read in conjunction with all other drawings as noted on issue sheet.

- NEW EXTERNAL WALL TO MATCH EXISTING
- CCTV TO BE EXTERNAL OF McDELIVERY INTERNAL SCREEN FOR VISIBILITY AND DOOR BELL TBC AT STAGE ONE MEETING
- RELOCATED BENCH, TABLES & CHAIRS
- NEW GLAZING & STALL RISER TO MATCH EXISTING
- RELOCATED MAXI RECYCLING UNIT
- RELOCATED GLAZING & SLIDING DOOR
- NEW GLAZING
- NEW SLIDING DOOR WITH 850mm CLEAR OPENING
- NEW WALL & RELOCATED PRICE MENU BOARD
- RELOCATED MINI RECYCLING UNIT
- 2ND RELOCATED DOUBLE SINKS
- NEW GLAZING

-	03/03/2022	HL	DP
REV	Date	Drawn by:-	Checked by:-
Status	Purpose of Issue		
S2	For Information		
drawing stage	STAGE 1		
client			

McDonald's Restaurants Ltd

project: **RIVERSIDE RETAIL PARK RADCLIFFE** store: **0983**

drawing title	PROPOSED GA PLAN COTF
date	22.02.2022
scale@A1	1:50
drawn	HL
checked	AB

NOTE: ALL EXISTING SERVICES/ HVAC GRILLES TO BE REVIEWED BY SPECIALIST. REMOVE/ RETAIN/ RELOCATE LIGHTING WHERE POSSIBLE		
AREAS SCHEDULE	EXISTING	PROPOSED
TOTAL COVERS	93	74
DINING AREA INTERNAL AREA (m²)	106.2m²	93.2m²
WC INTERNAL AREA (m²)	16.2m²	16.2m²
CREW ROOM INTERNAL AREA (m²)	10.1m²	10.1m²
DRAWINGS BASED ON: AS BUILT: 6740_AEW_0671_0050_H		

PROPOSED GENERAL ARRANGEMENT PLAN 1:50