


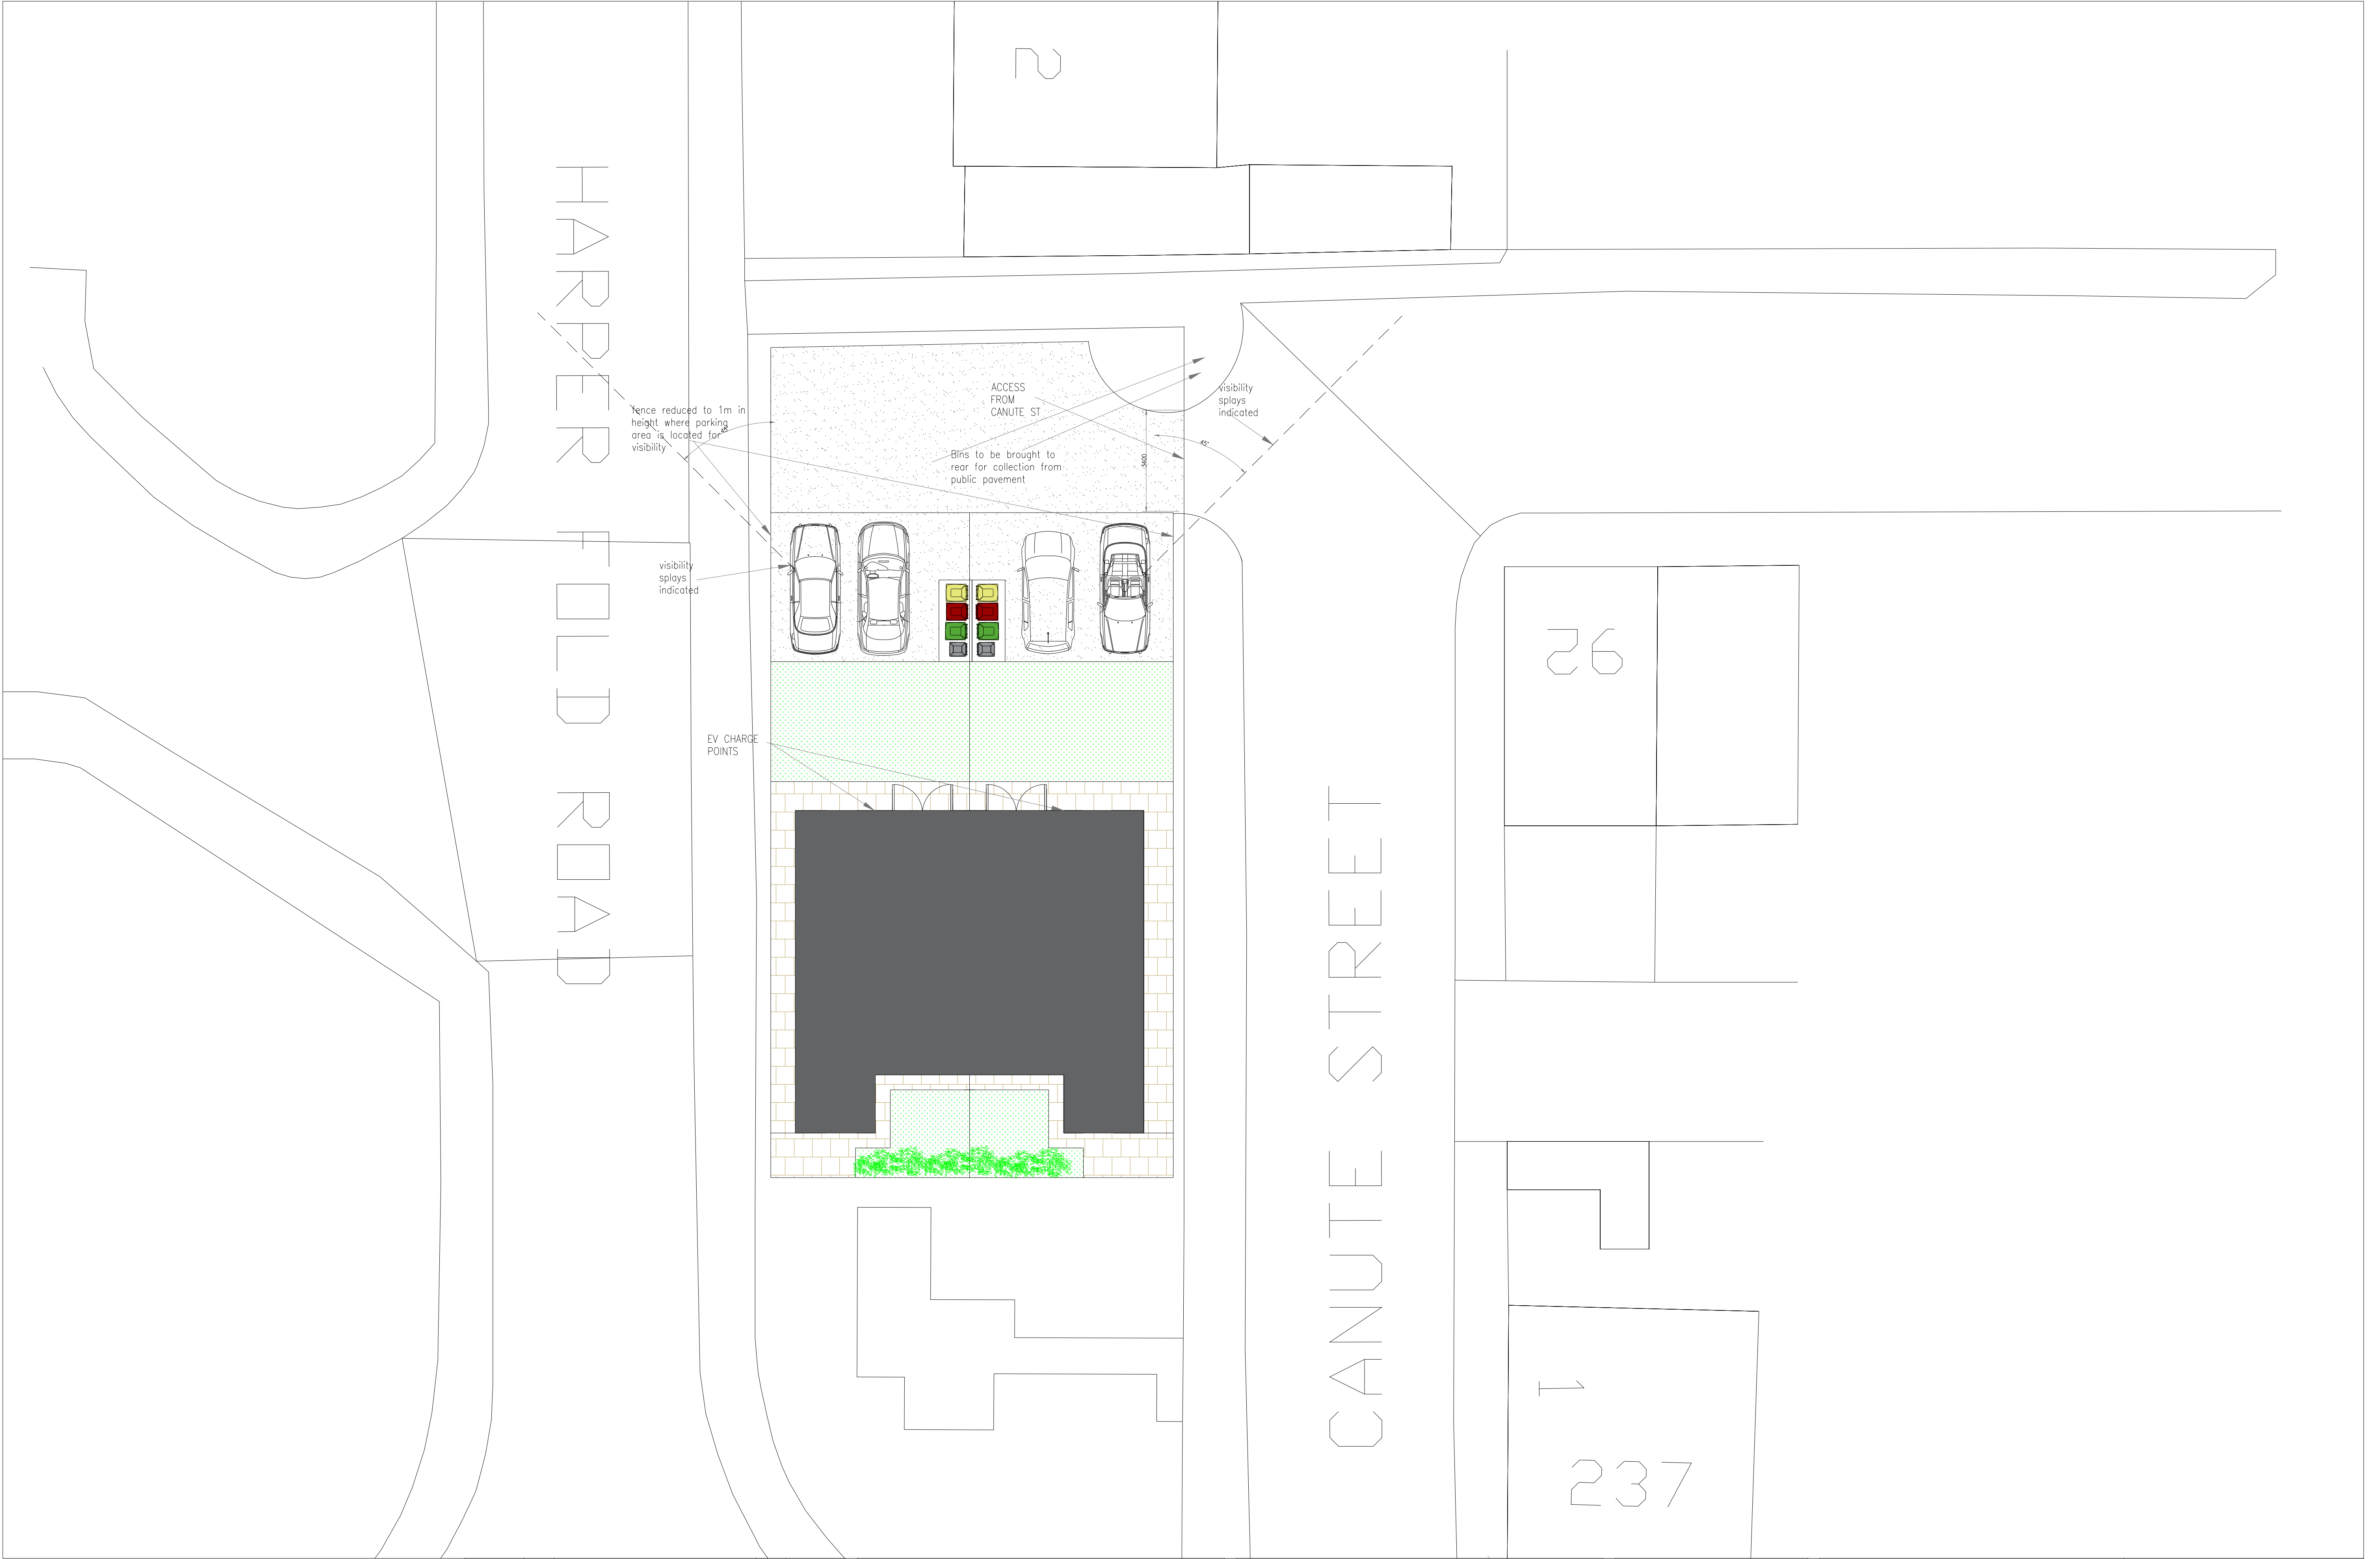

Date	Rev.		Initials
13/3/26	A.	EV charge points added	RA

This drawing is subject to copyright and is not to be reproduced in part or whole without approval.
The whole of the works to comply with Planning Approval & Conditions and current Building Regulations. No work to commence without Planning & Building Regulations approval.
The client must ensure the project complies with the Construction Design and Management Regulations 2015
The Client should ensure consent from any landowner or interested party is obtained, as well as compliance with Party Wall Act 1996

Notes

RAD
The White House,
42-44 Chorley New Road,
Bolton
BL1 4AP

Tel : 01204 322196
Fax : 01204 214110
Mob: 07790 361104
Email: info@radsignprojects.co.uk

Project	LAND AT HARPER FOLD ROAD & CANUTE STREET, RADCLIFFE, M26 3BX	Client	
Title	ACCESS ARRANGEMENTS	Drawn	RA
		Date	MARCH 2026
		Scale	1:100 @ A1 / 1:200 @ A3
		Drawing Number	RAD/3469/26/3/RevA