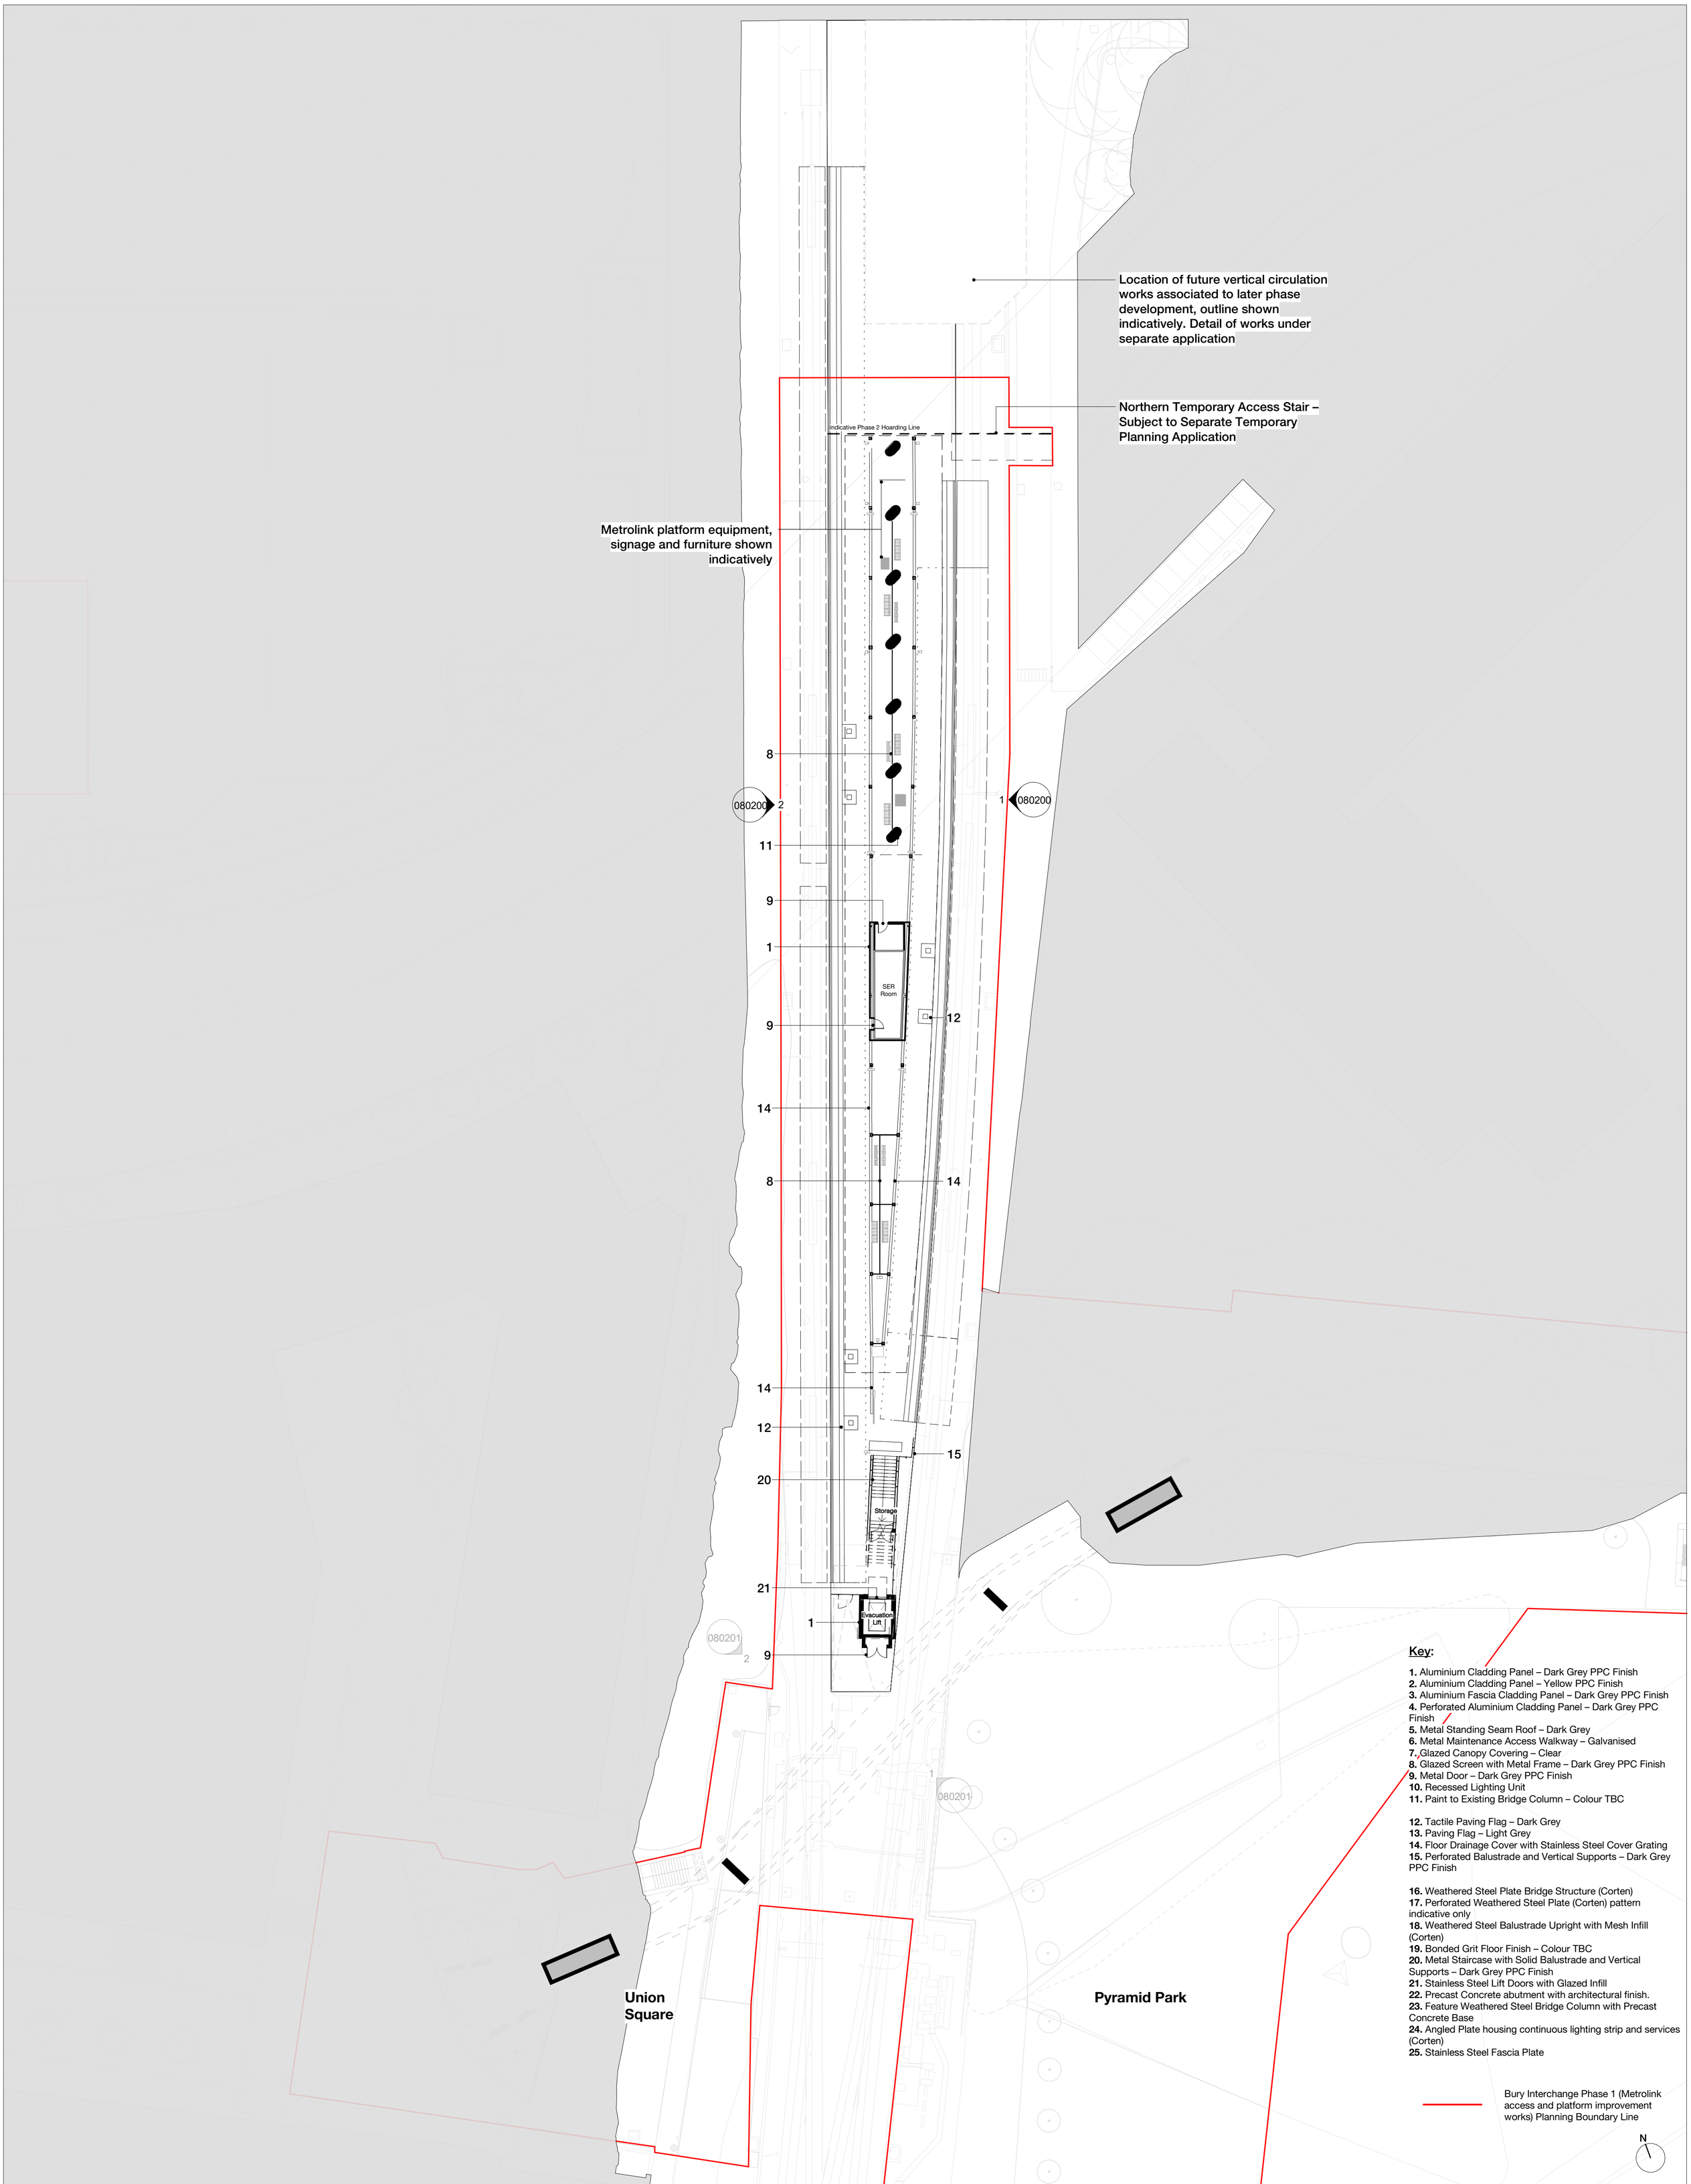


Rev	Description	Date
P01	Issued For Review and Comment	21.02.25
P02	Issued For Planning	05.03.25
P03	Issued For Planning	21.03.25
P04	Issued For Planning	26.03.25
P05	Updated Issue for Planning	23.04.25

Copyright Hawkins\Brown Architects
No implied licence exists. This drawing should not be used to calculate areas for the purposes of valuation. Do not scale this drawing. All dimensions to be checked on the site by the contractor and such dimensions to be their responsibility. All work must comply with relevant British Standards and Building Regulations requirements. Drawing errors and omissions to be reported to the architect. To be read in conjunction with Architect's specification and other consultant information.

Scale @ A1: 1 : 250
Date: Feb 2025
Job Number: 16012
Drawn By: JL
Checked By: NT
Status: S5
Project: Bury Interchange, Haymarket St, Bury, BL9 0AY
Drawing No.: 16012-HBA-BRY-PFM-D-AR-080100
Rev: P05
Purpose of Issue: For Planning
Drawing: Proposed Platform Complete GA Plan

26-28 Hilton Street
Manchester M1 2EH
mail@hawkinsbrown.com
hawkinsbrown.com
Hawkins\ Brown