
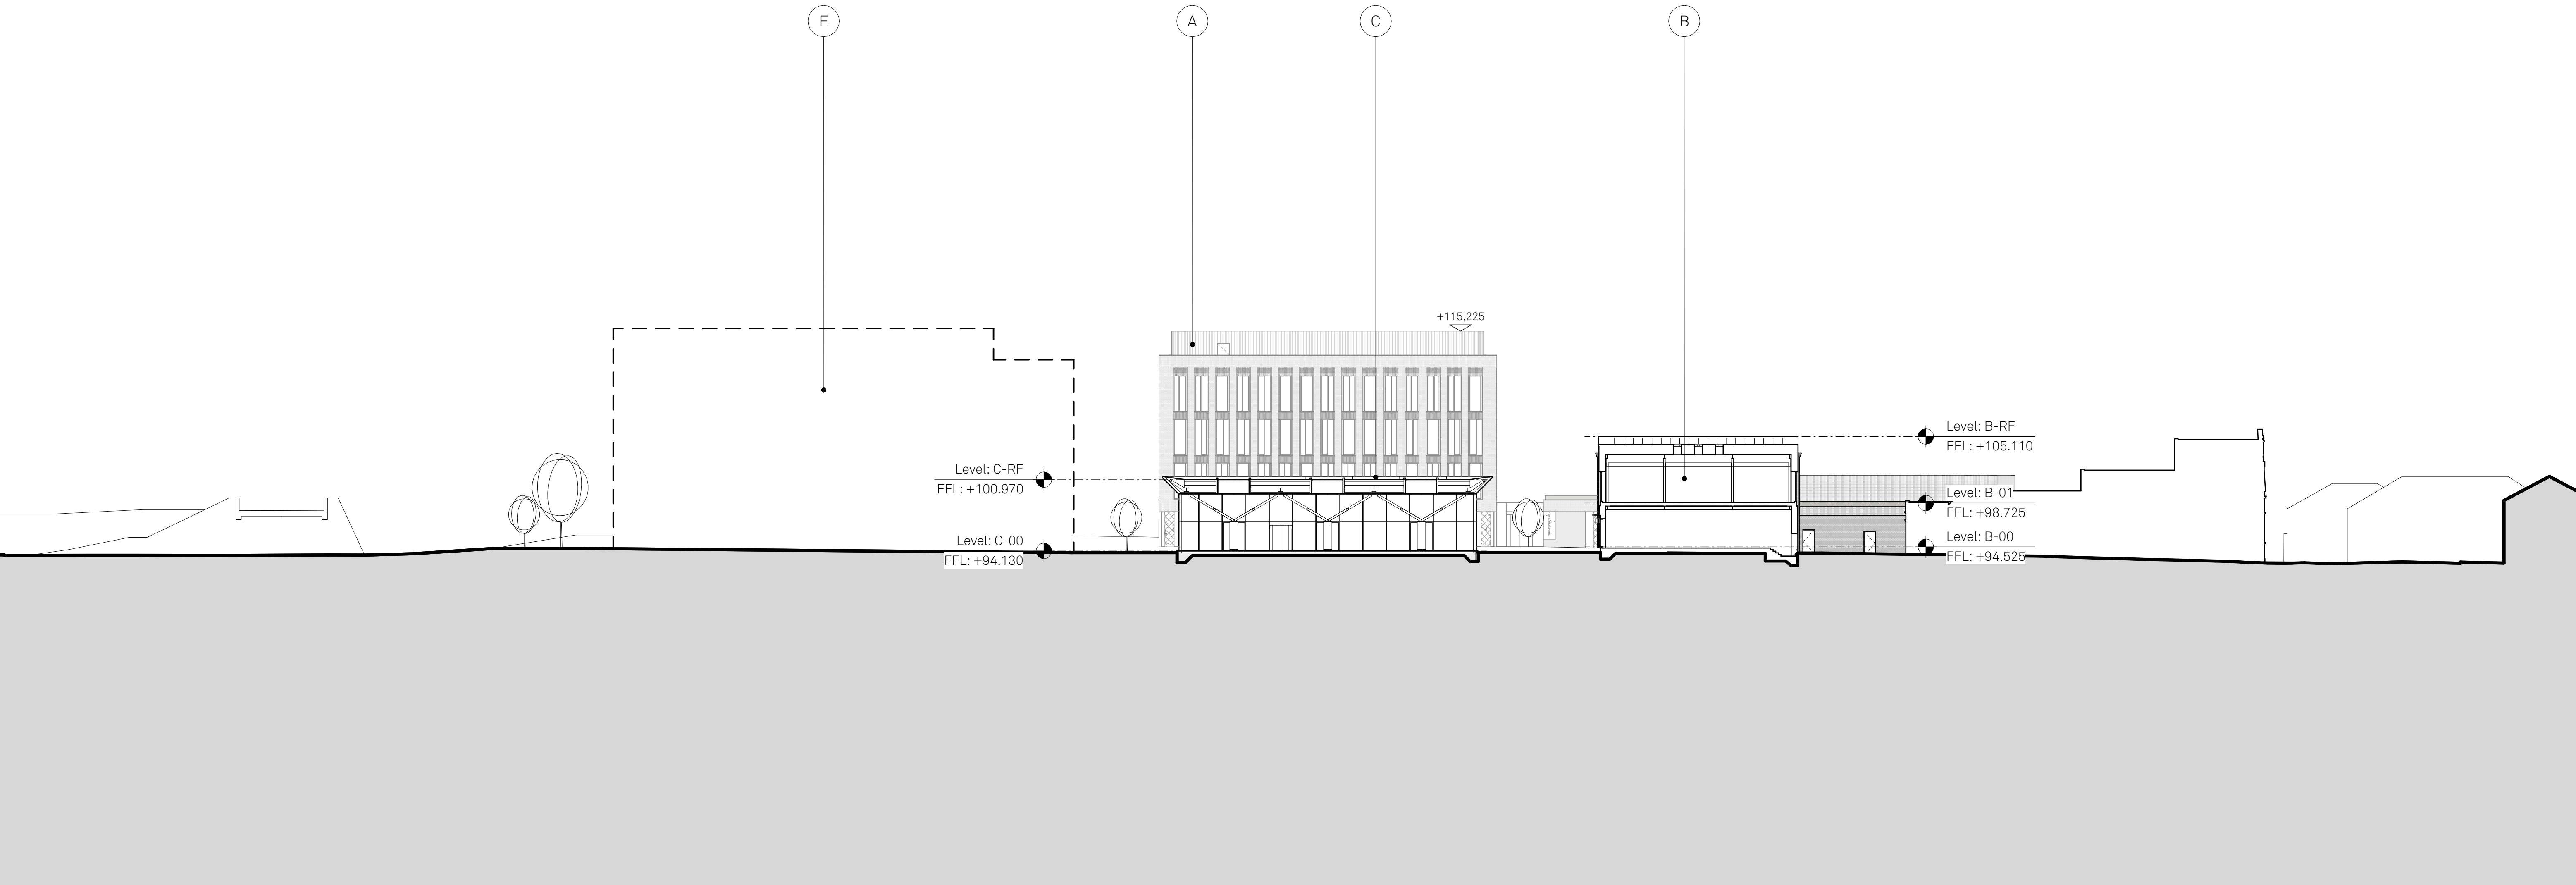


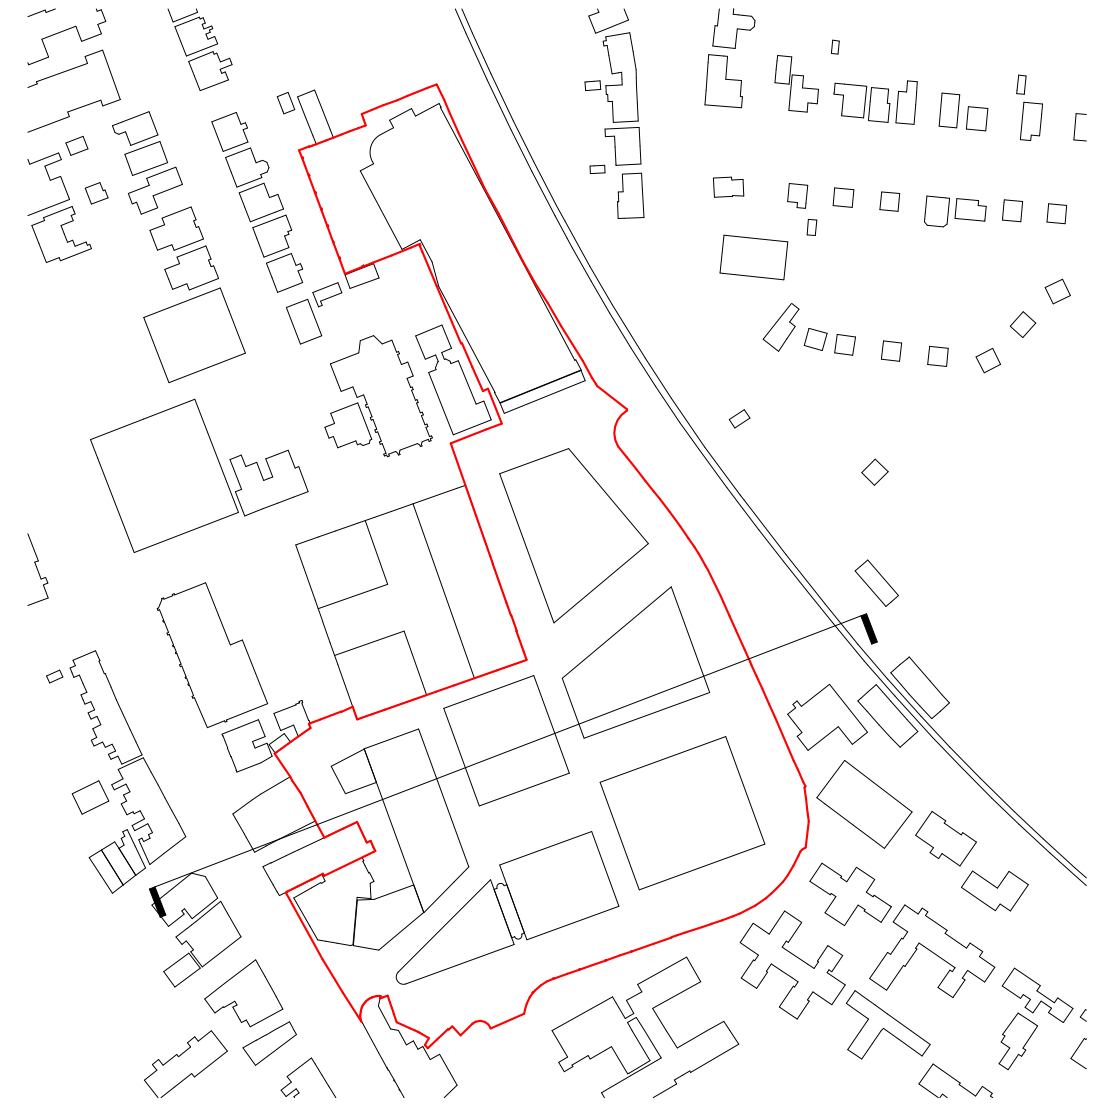

Notes:

PROPOSED PLOTS

- A PLOT A - COMMUNITY HUB
- B PLOT B - RETAIL HUB
- C PLOT C - MARKET HALL
- G PLOT G - TRAVEL HUB

OUTLINE PLANNING PLOTS

- D PLOT D - RESIDENTIAL BLOCK
- E PLOT E - RESIDENTIAL BLOCK
- F PLOT F - RESIDENTIAL BLOCK

EXISTING KEY BUILDINGS

- 1 THE RADIUS
- 2 MARKS & SPENCER
- 3 SCHOOL
- 4 CHURCH
- 5 PRESTWICH TRAM STOP

Project:
Prestwich Village
Masterplan

Drawn: LG
Checked: JC

Rev: P01
Details: 03/05/2024

Title:
Rectory Lane to Bury New Road
Proposed Section

Status:
S2 Information

Issued for planning

Drawing No:
207-JMA-MP-XX-DR-A-051401

Scale:
1:300 @ A1

Jon Matthews Architects

Union, 2-10 Albert Square, Manchester, M2 6LW 0161 974 3690
Copyright of this drawing is vested in Jon Matthews Architects and it must not be copied or reproduced without written consent. Figured dimensions only are to be taken from this drawing. Do not scale from this drawing. For full company disclosure please visit www.jonmatthewsarchitects.com