
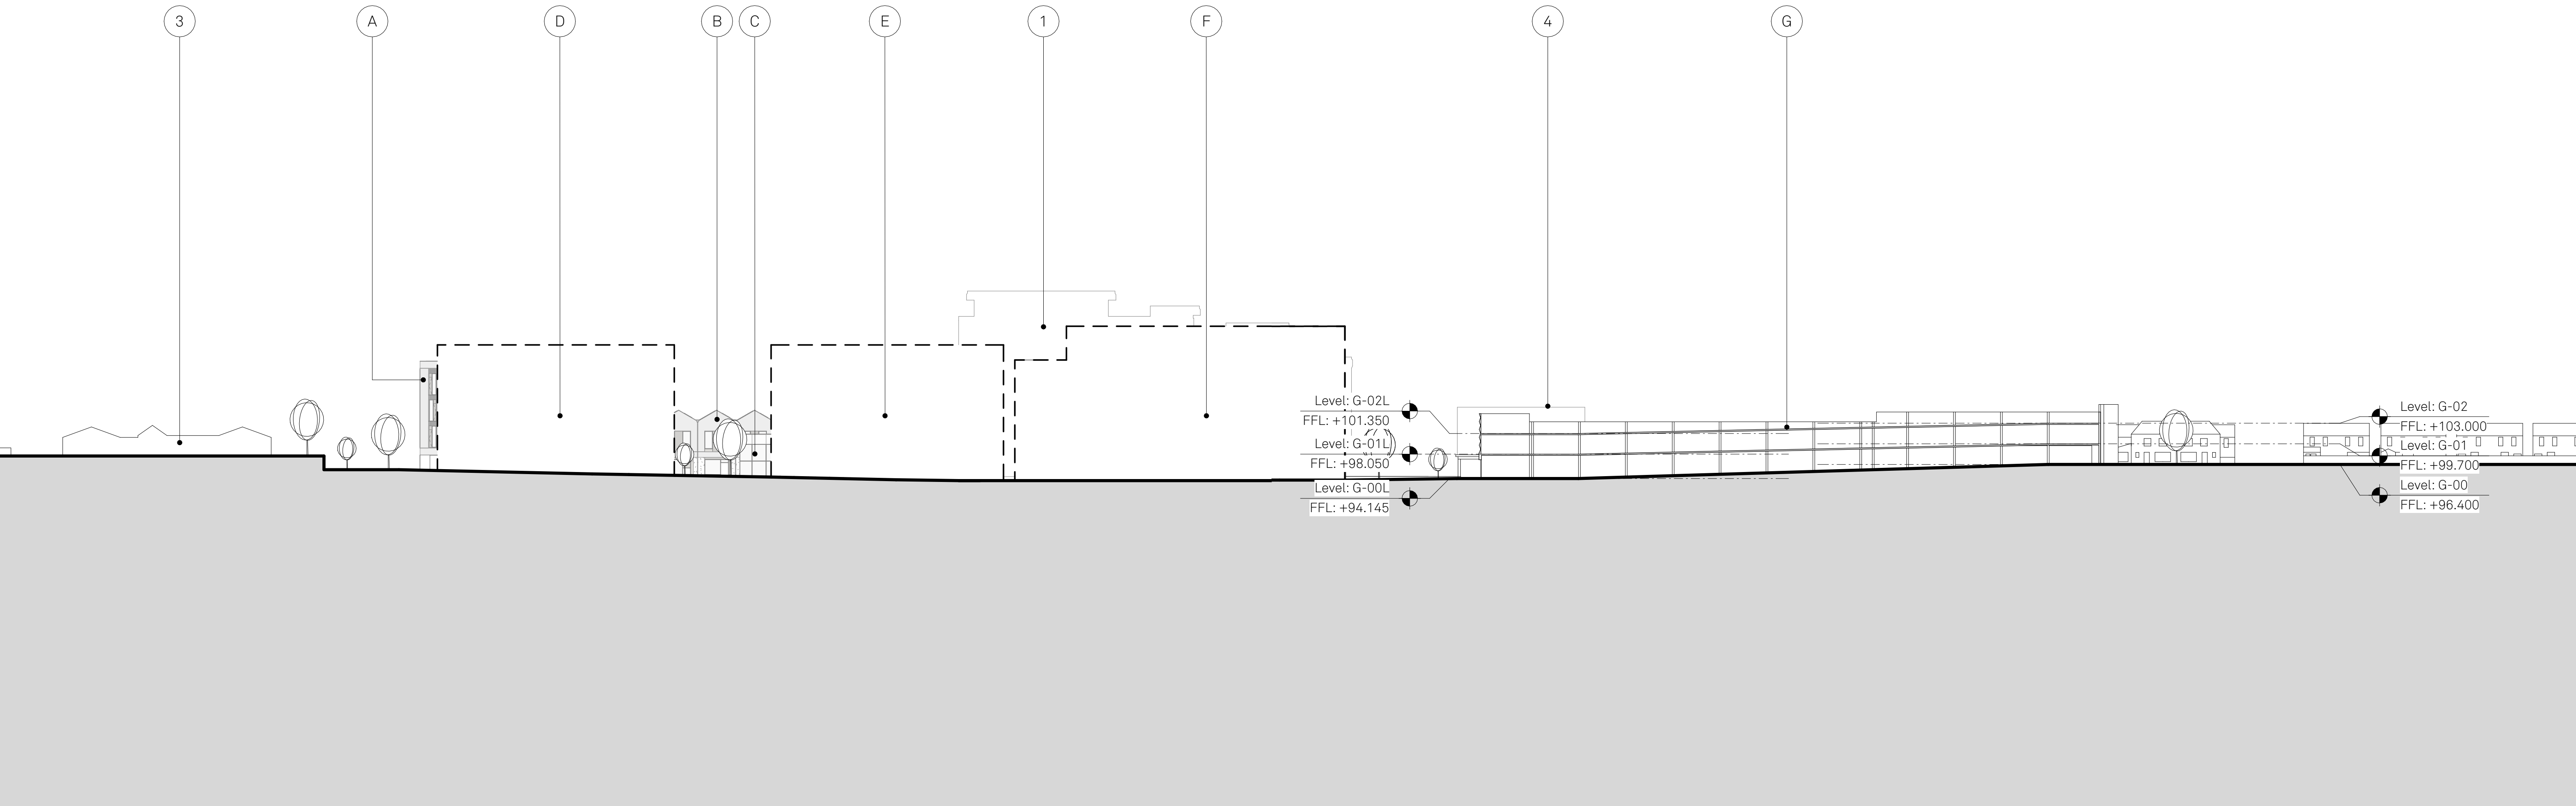


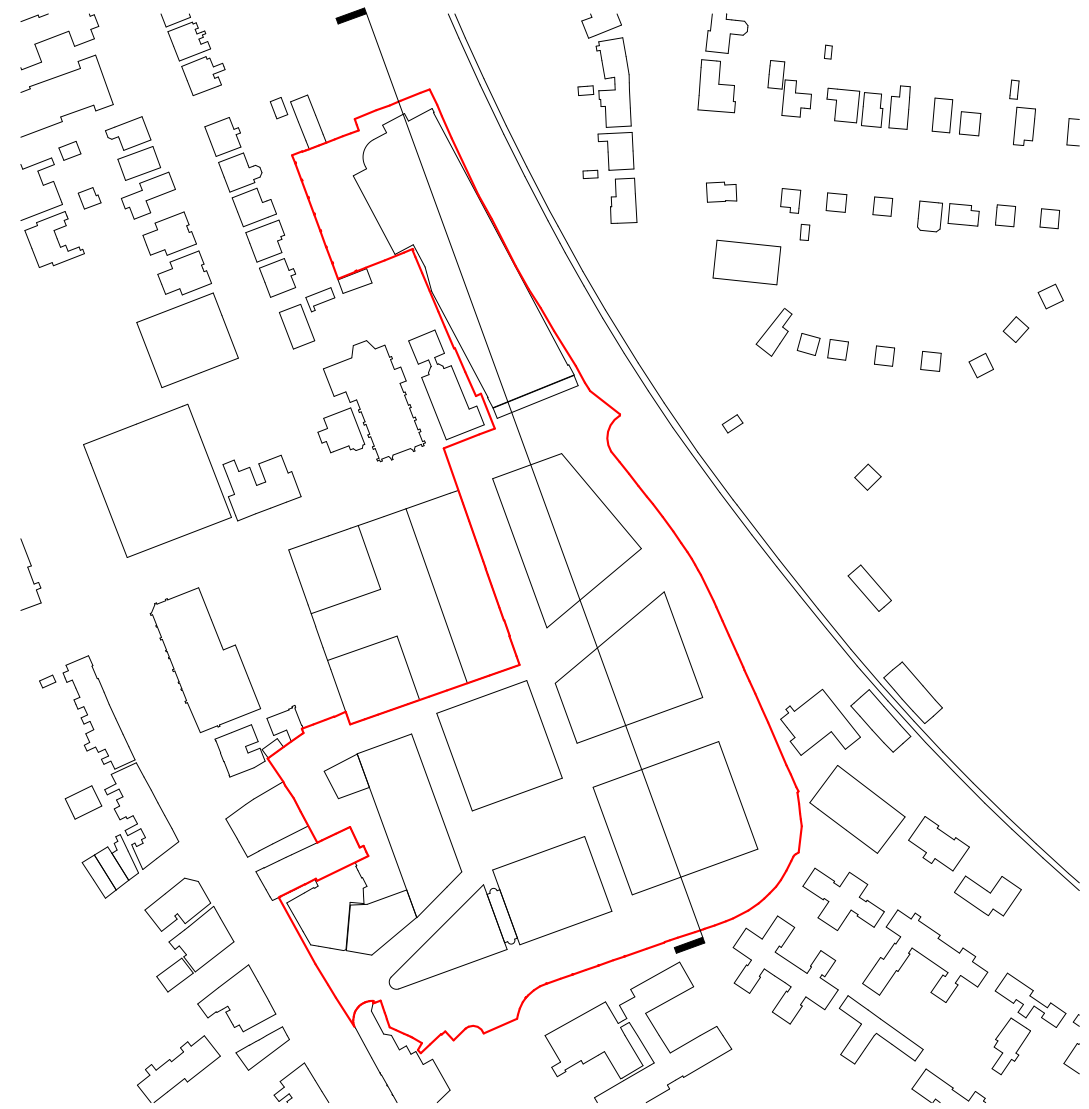

Notes:	PROPOSED PLOTS	OUTLINE PLANNING PLOTS	EXISTING KEY BUILDINGS
	A PLOT A - COMMUNITY HUB	D PLOT D- RESIDENTIAL BLOCK	1 THE RADIUS
	B PLOT B - RETAIL HUB	E PLOT E - RESIDENTIAL BLOCK	2 MARKS & SPENCER
	C PLOT C - MARKET HALL	F PLOT F - RESIDENTIAL BLOCK	3 SCHOOL
	G PLOT G -TRAVEL HUB		4 CHURCH
			5 PRESTWICH TRAM STOP

Project: Prestwich Village Masterplan		Title: Rectory Lane to Highfield Place Proposed Section		Scale: 1:500 @ A1	
Drawn: LG	Checked: JC	Status: S2 Information	Drawing No: 207-JMA-MP-XX-DR-A-051403		
Rev: P01	Details: 03/05/2024	Issued for planning			

Jon Matthews Architects

Union, 2-10 Albert Square, Manchester, M2 6LW0161 974 3690

Copyright of this drawing is vested in Jon Matthews Architects and it must not be copied or reproduced without written consent. Figured dimensions only are to be taken from this drawing. Do not scale from this drawing. For full company disclosure please visit www.jonmatthewsarchitects.com