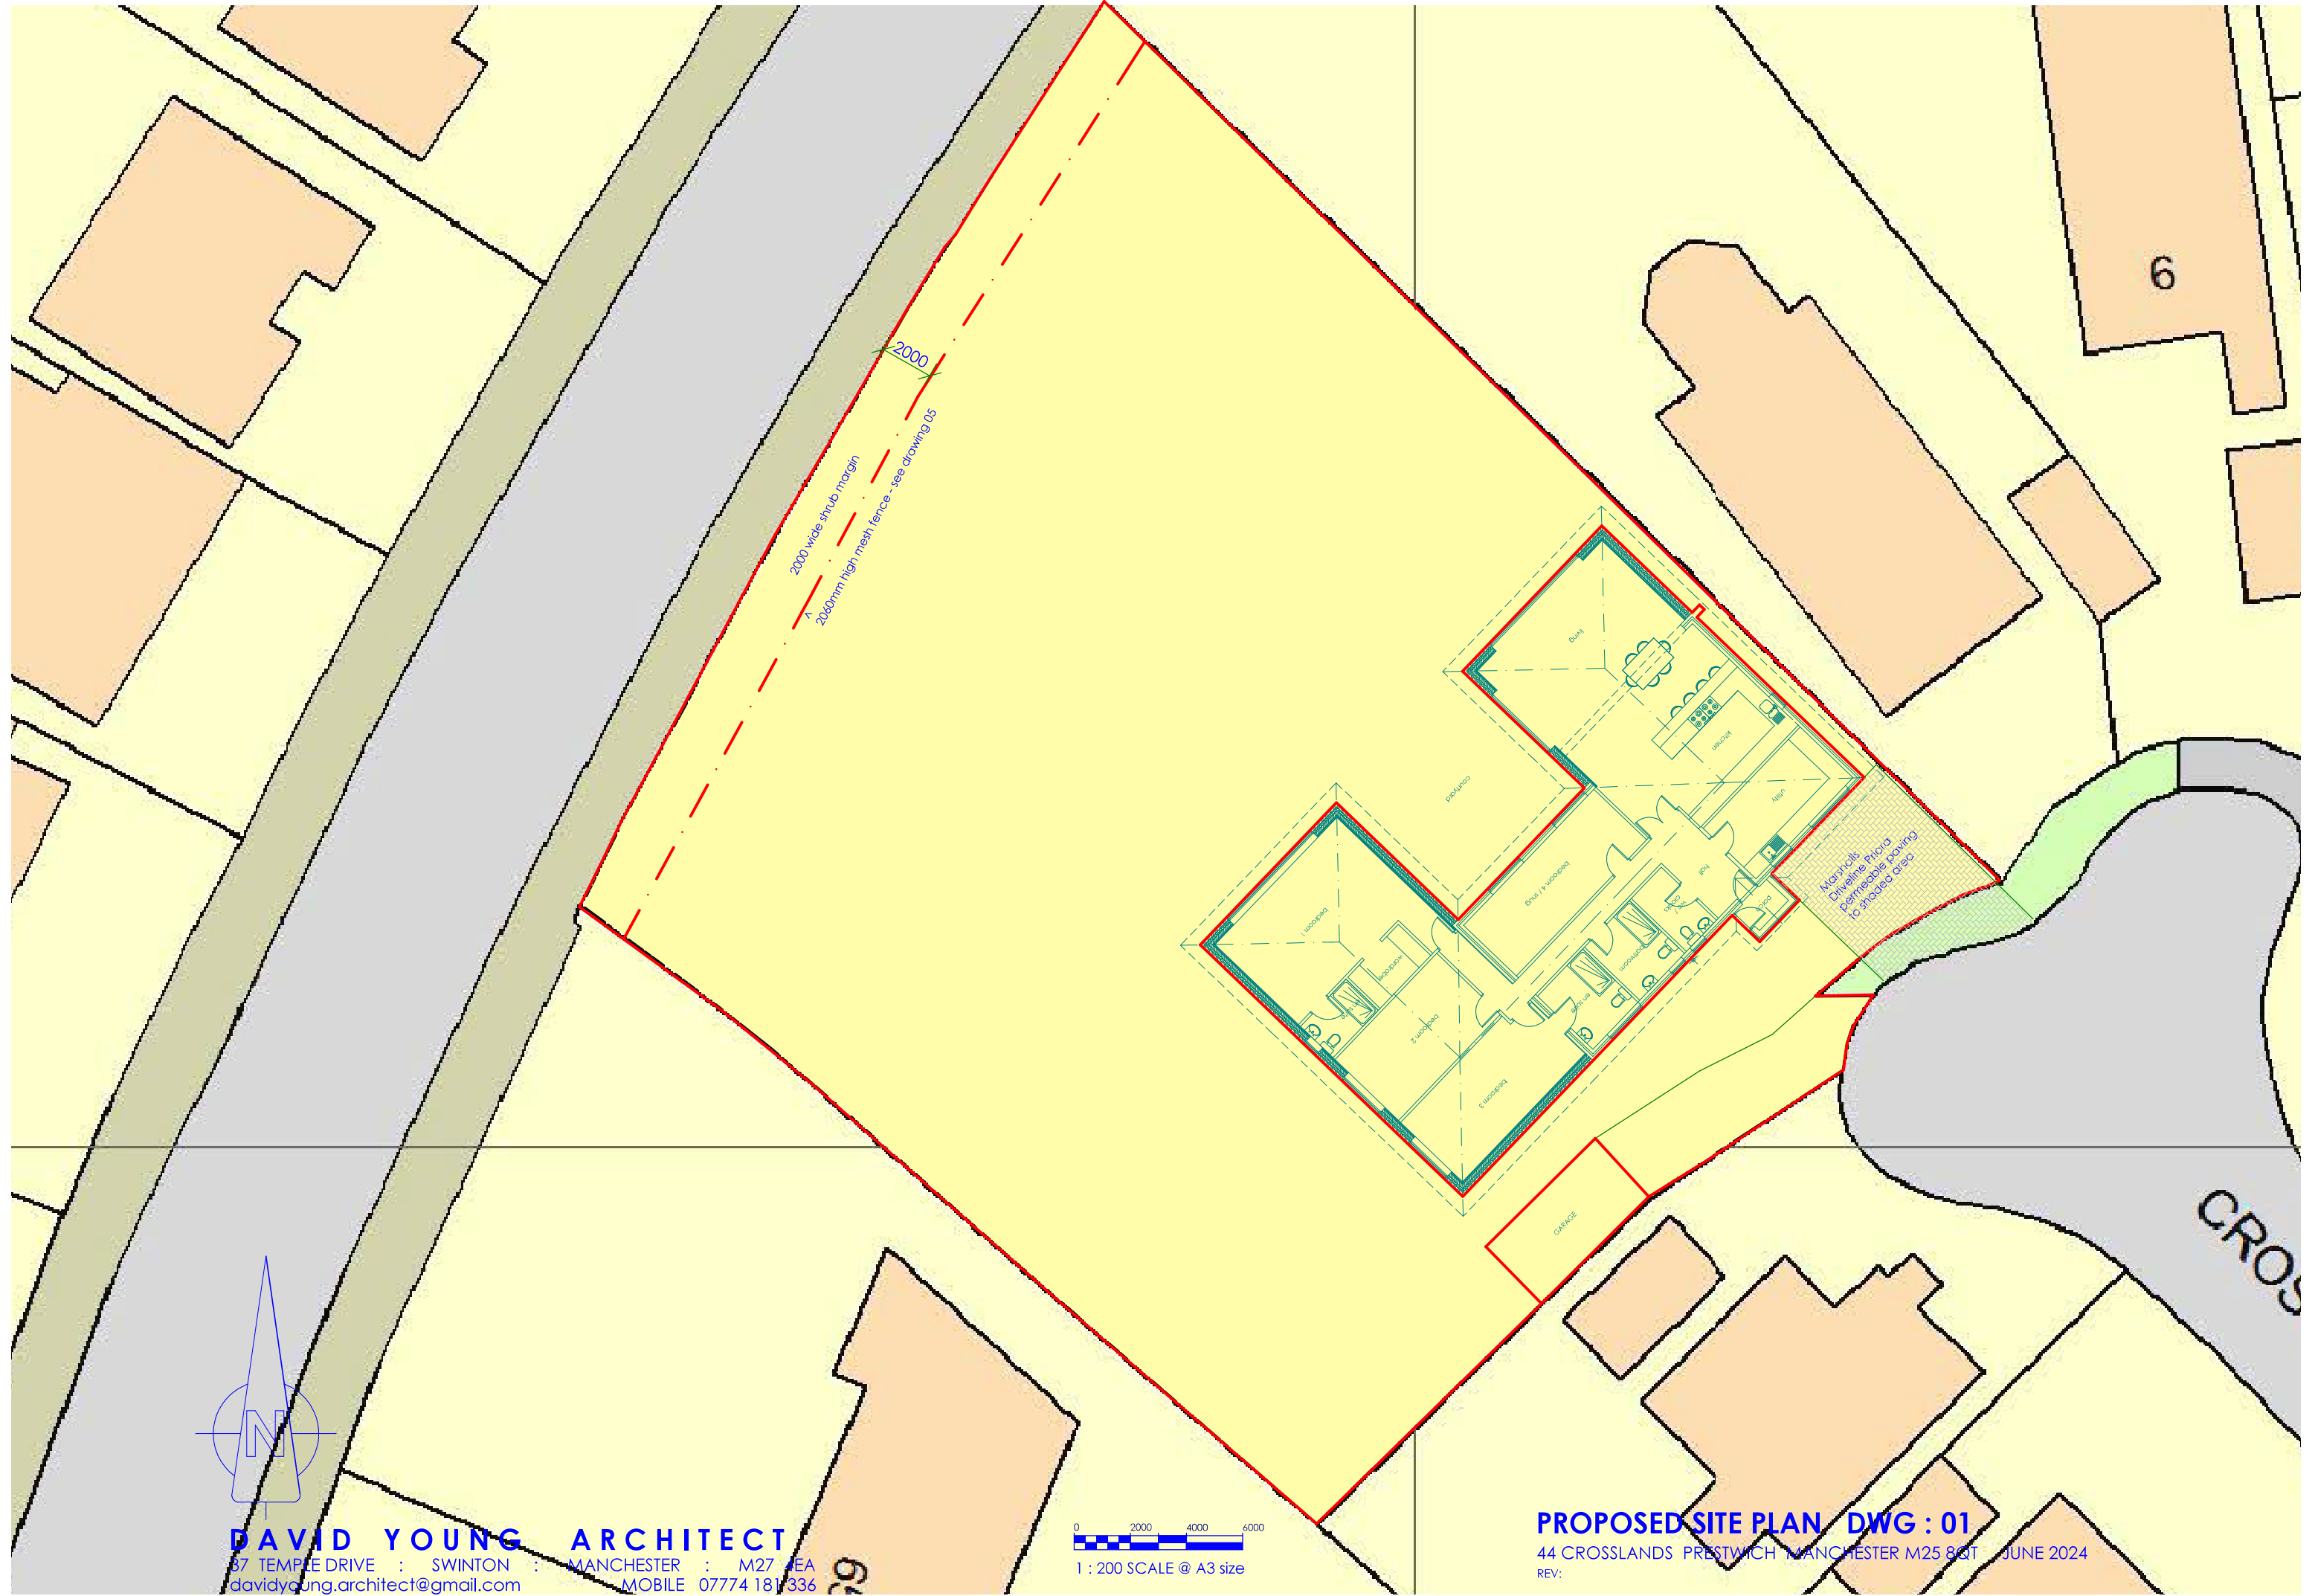


DAVID YOUNG ARCHITECT
87 TEMPLE DRIVE : SWINTON : MANCHESTER : M27 5EA
davidyoung.architect@gmail.com MOBILE 07774 181336

0 2000 4000 6000
1 : 200 SCALE @ A3 size

PROPOSED SITE PLAN DWG : 01
44 CROSSLANDS PRESTWICH MANCHESTER M25 8QT JUNE 2024
REV: