
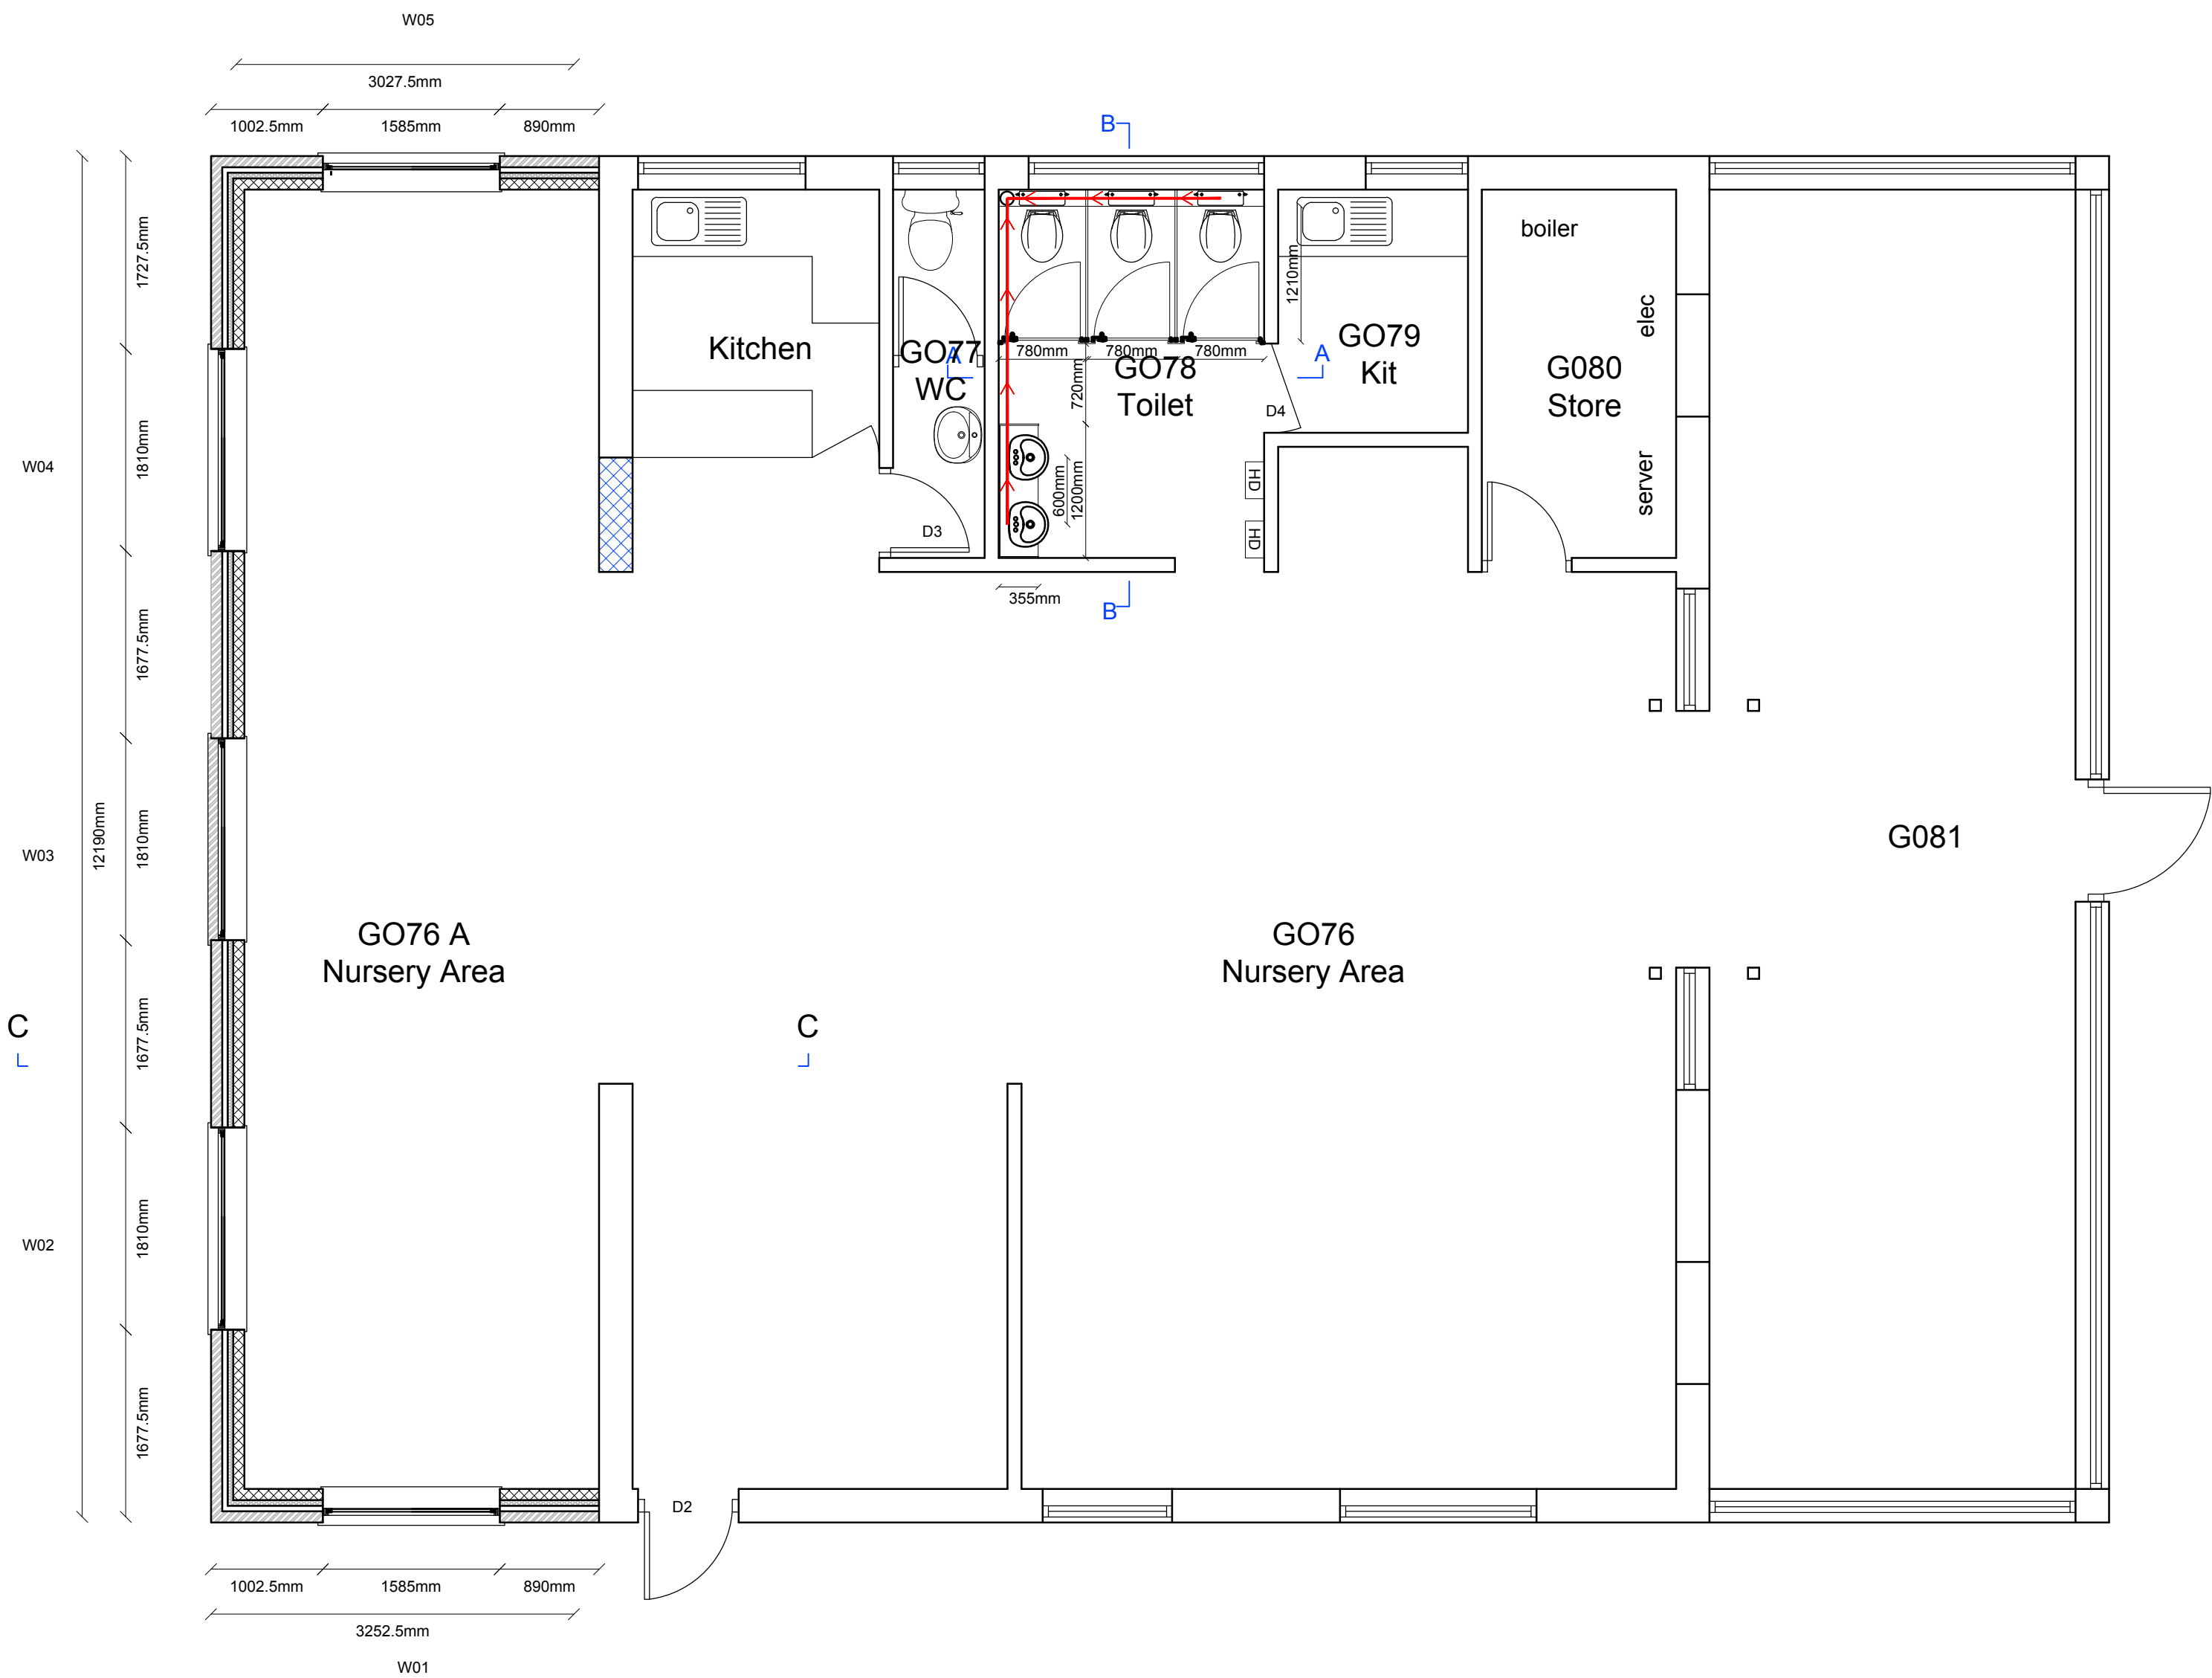


NOTES

-  Location of proposed partitions / infill of opening.
-  Fobbed Door.
-  New door/s in location.
-  New window/s in location.

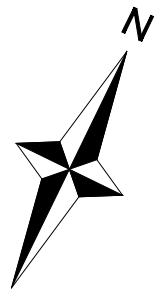

Proposed Layout Plan
1:50 @A1

Rev	Date	Comments	By

STATUS
TENDER

Client
Forward as One CE MAT
Gorsefield Primary School,
Robertson St, Radcliffe,
Manchester M26 4DW

Project Title
SBN Alterations & Associated
Works

Drawing Title
Proposed Layout Plan

Scale 1:50 @A1	Drawn by S.J	Date April 2026
Job no. 2604-05	Drawing no. TA 03	Revision no. A