


Do not scale from this drawing. All dimensions to be checked on site prior to manufacture and construction. This drawing is the property of Harrison Ince Holdings Limited and should not be reproduced without permission.
All discrepancies to be brought to the attention of the architect immediately.
This drawing is to be read in conjunction with the specification / bill of quantities and related drawings.

REVISIONS
-


FIRST ISSUE

08.08.25 GW

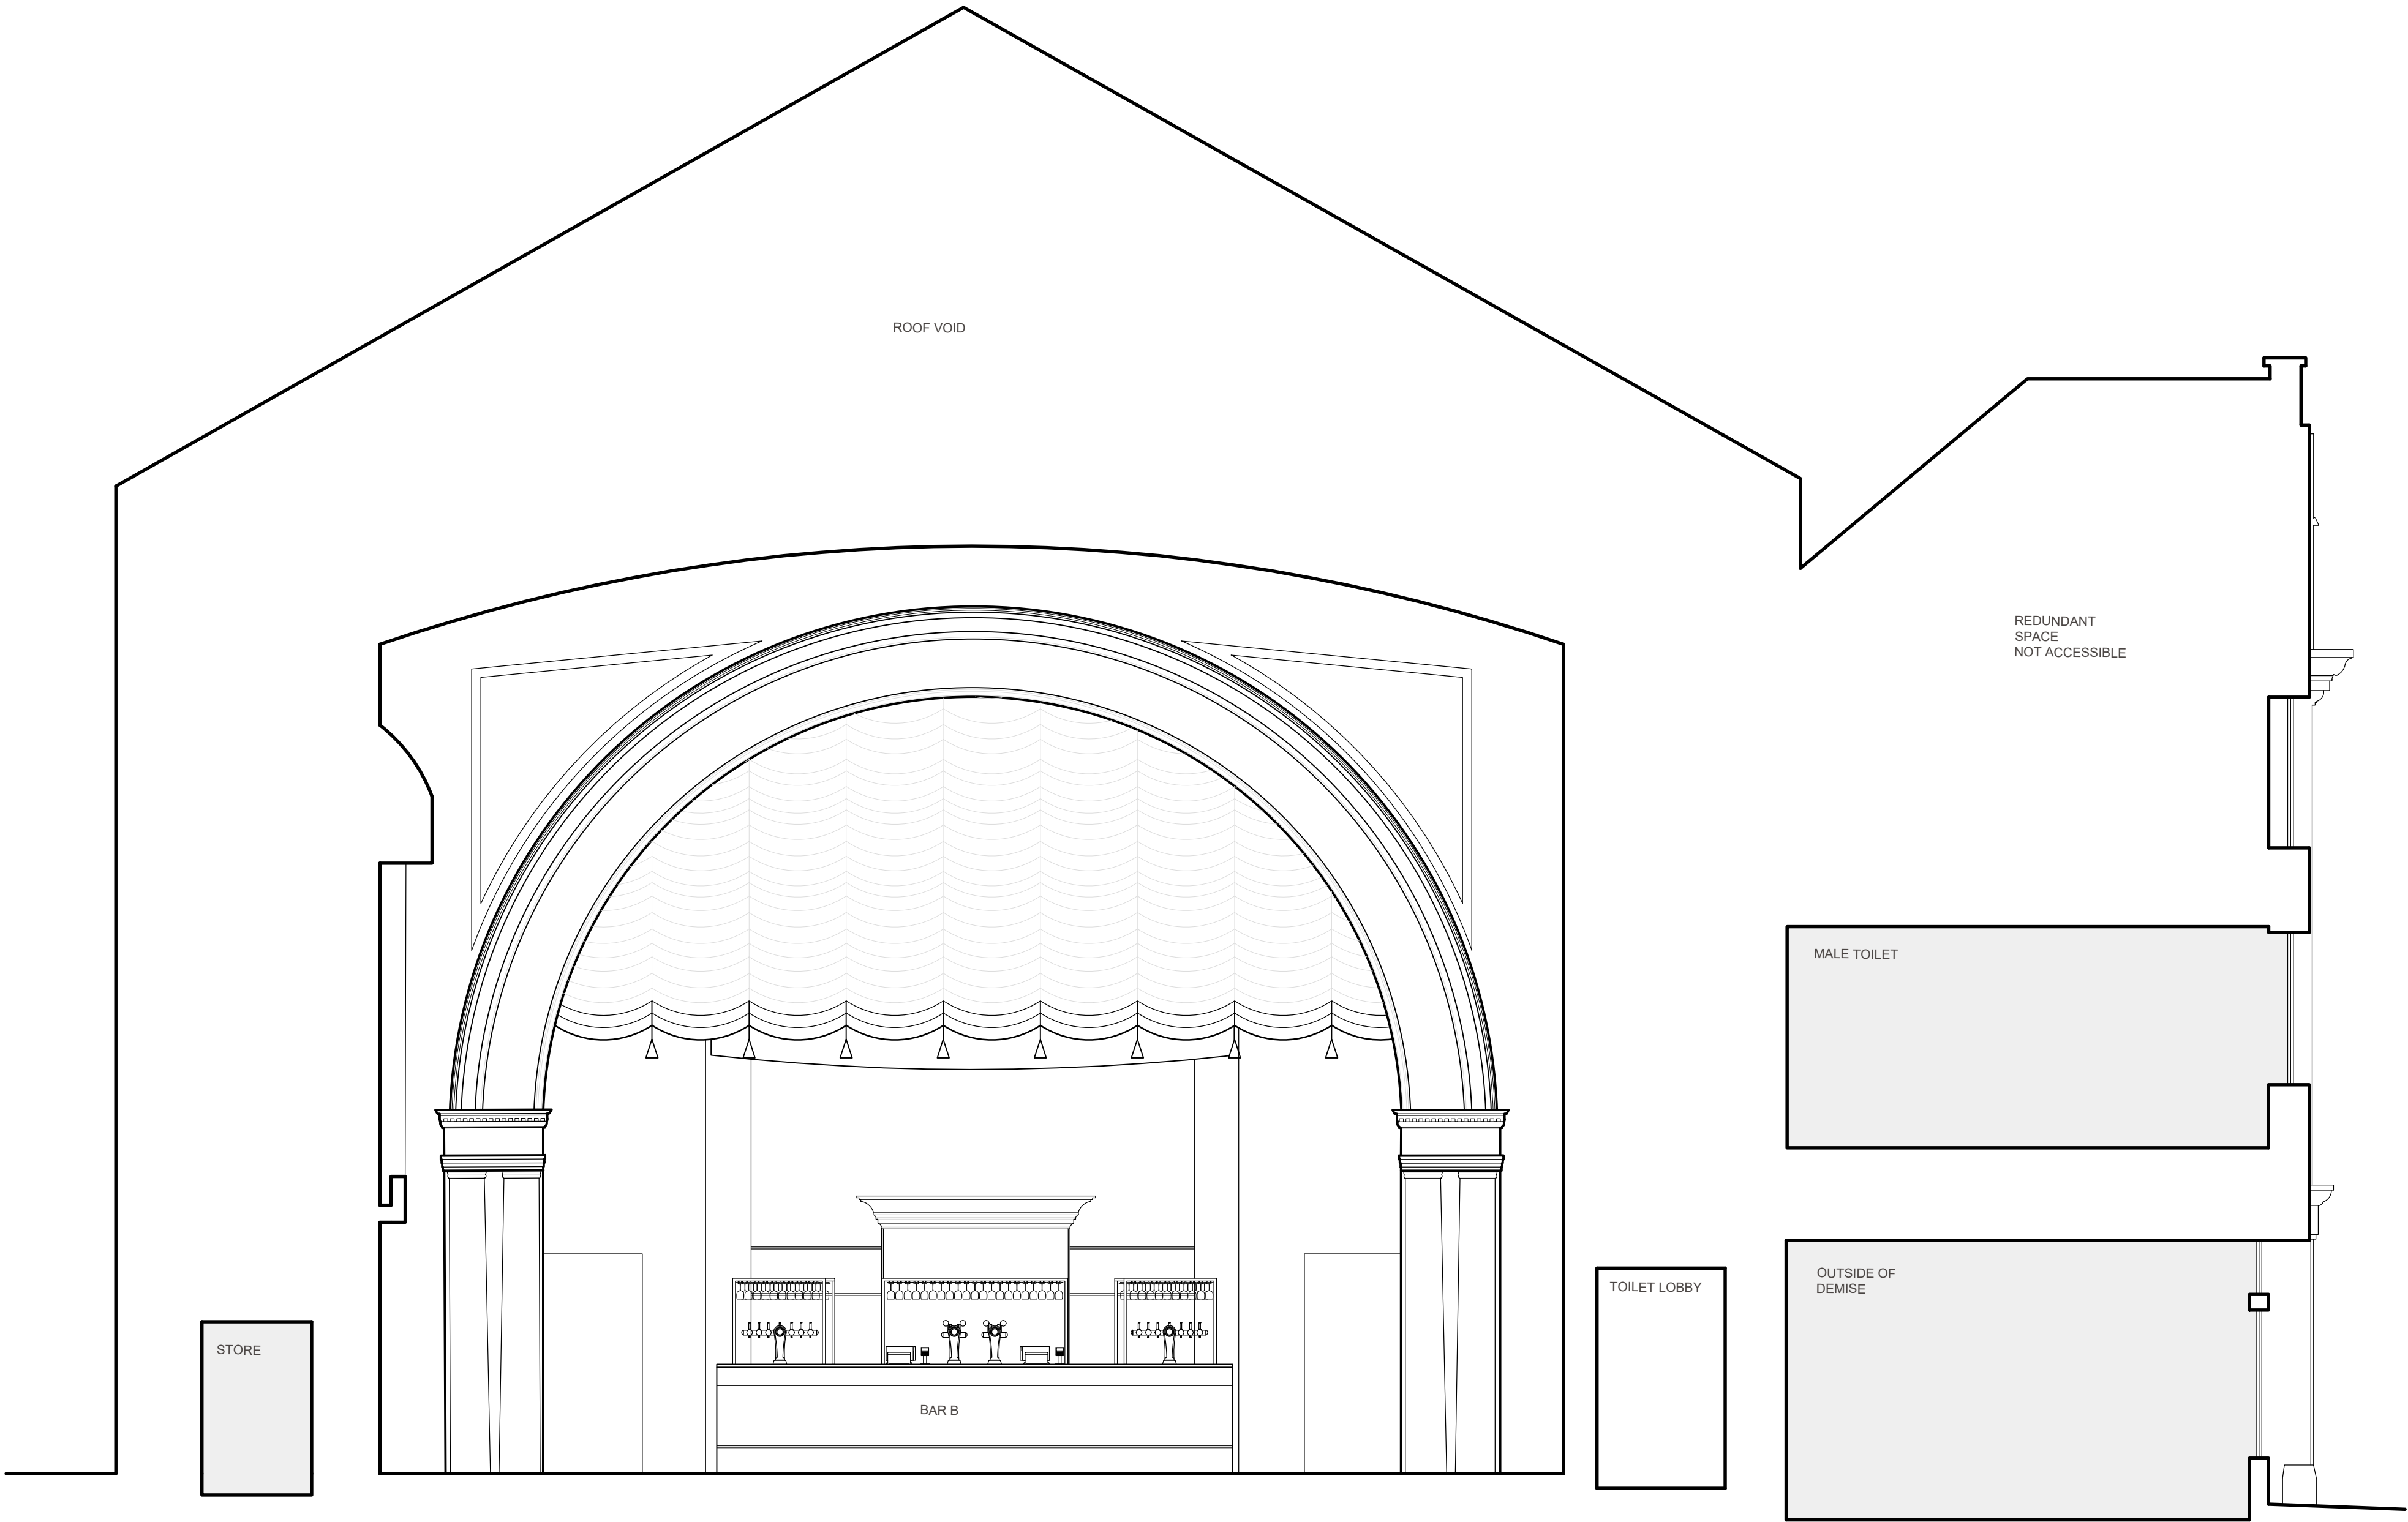

FOR PLANNING

@1:50 scale

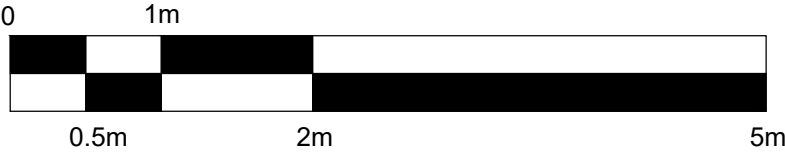

HARRISON INCE

ARCHITECTS INTERIOR DESIGNERS

JD WETHERSPOON PLC

CLIENT

THE ART PICTURE HOUSE,
36 HAYMARKET STREET, BURY BL9 0AY

PROJECT

SECTION B-B
EXISTING

TITLE

DATE AUGUST 25

SCALE 1:50 @ A1

JOB NO. PN6264-08

DWG. NO. AS07

DRAWN CAD/GW

CHECKED

EXISTING SECTION B-B

Scale 1:50

SUN HOUSE
2-4 LITTLE PETER STREET
KNOTT MALL
MANCHESTER
M15 4PS
TEL: 0161 236 3650
EMAIL: enquiries@harrisonince.co.uk