


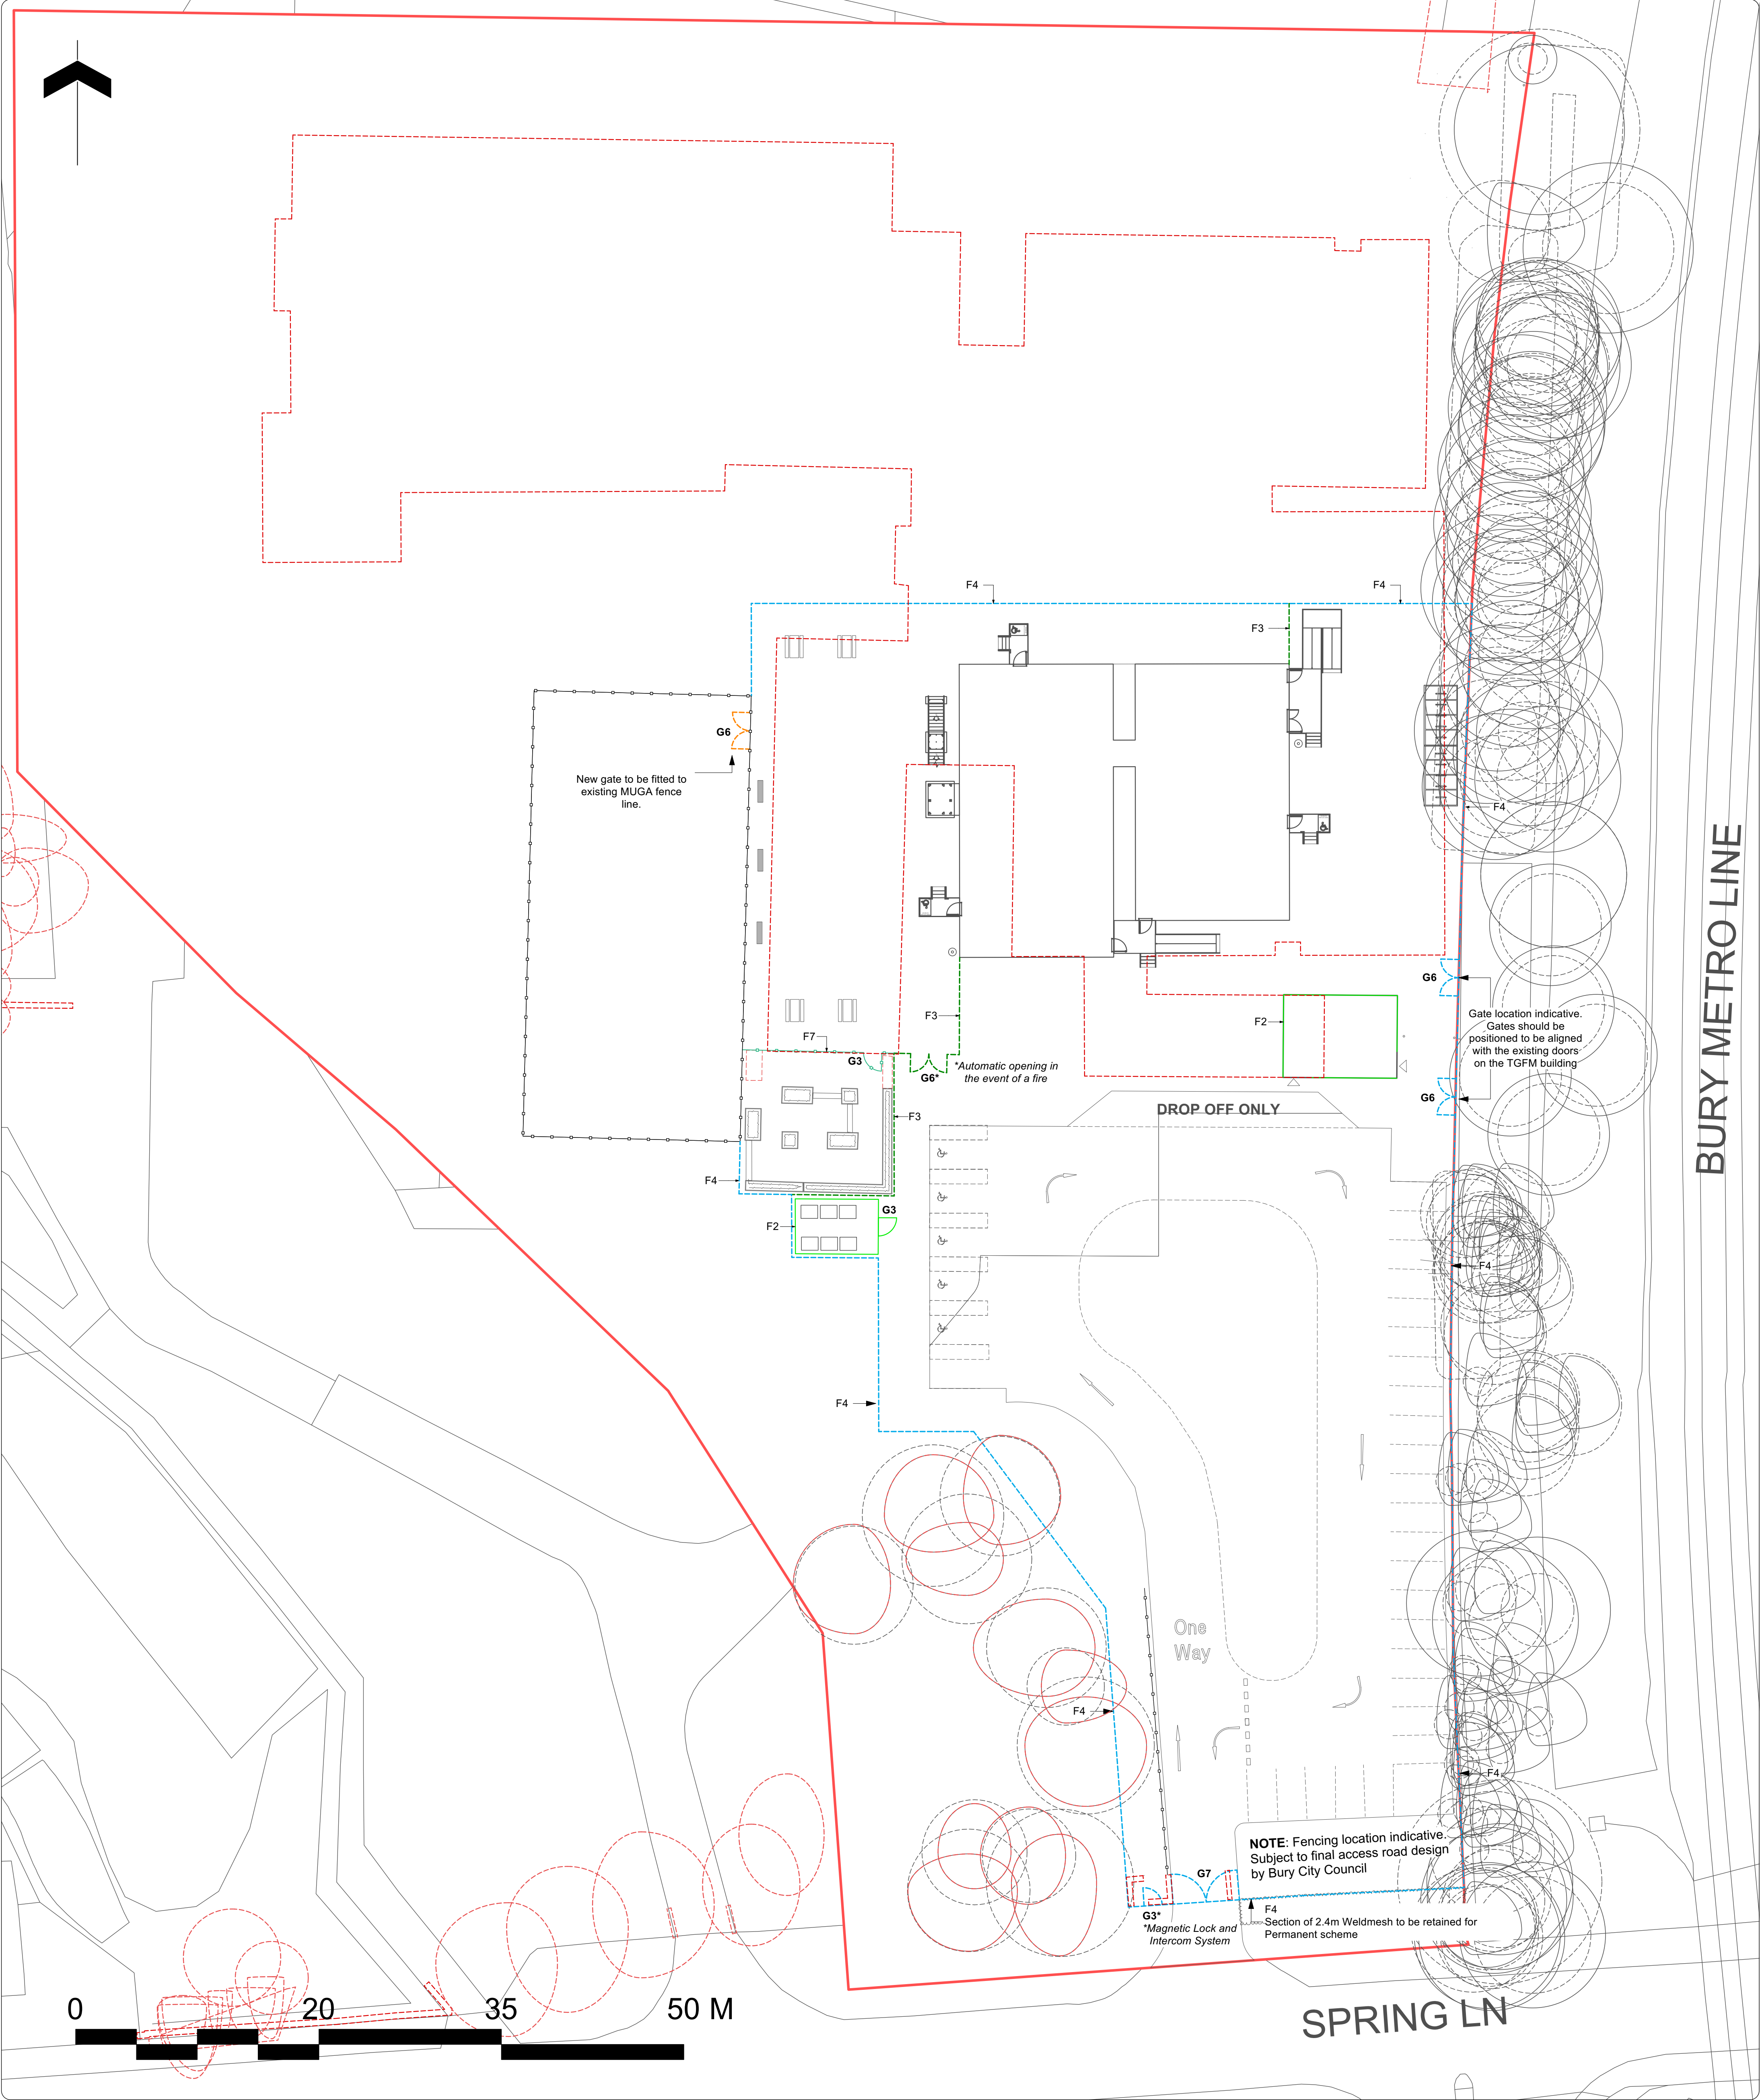

Note

1. Do not scale from this drawing
2. To be read in conjunction with Project Risk Register REF: FS1013-ALA-EX-XX-T-L-0002
3. To be read in conjunction with all other Landscape Architect's drawings
4. To be read in conjunction with Outline Landscape Specification REF: FS1013-ALA-EX-XX-SP-L-0001

1.	Falling on stairs and ramps.	Stairways and ramps to be designed by specialists.	16.11.2023
2.	Collision between pedestrians and vehicles in car park	Pedestrian barrier, kerbs, road markings to clearly denote parking.	16.11.2023
3.	Collision between pedestrians and cyclist accessing cycle storage facilities	School to manage speed on site Clear wayfinding to be developed	16.11.2023
5.	Collision pedestrians / windows	Windows unopenable.	16.11.2023

ID	RISK	MITIGATION	DATE MITIGATED
RESIDUAL PROJECT RISKS			

KEY	
Fencing and Railing Types	
Specification refers to School Specific Outline Specification	
	Existing Fence
	Timber Close Board Fence 2.4m Height
	Weldmesh Fence Internal Security 1.8m Height
	Weldmesh Fence Perimeter Security 2.4m Height
	Weldmesh Fence Rebound MUGA Fencing 3.0m Height
	Rail and Post Fencing 1.2m Height
Gate Types	
G3	Single Leaf Gate 1.5m Width Automatic / Manual Opening
G6	Double Leaf Gate 3m Width Automatic / Manual Opening
G7	Double Leaf Gate 5.5m Width Manual Opening

D/E DESIGN DELIVERABLE REF :
n/a

DATE	REV	DESCRIPTION OF REVISION	DRAWN BY	APPROVED BY
22/01/2024	P04	Fencing updated to coordinate with revised temporary plan. Addition of F7 - Rail and post fencing to plan	MDS	BS
24/11/2023	P03	Updated for CPs Temporary fencing to windows removed	BS	-
16/11/2023	P02	Issued for draft CPs	ECJ	BS
11/08/2023	P01	Issued for ITT	PH	BS

DATE	REV	DESCRIPTION OF REVISION	DRAWN BY	APPROVED BY
REVISIONS				

STATUS :
S4 - Contractor's Proposals



ares
LANDSCAPE
ARCHITECTS

Ares Landscape Architects LTD
Gatcressher,
51 Eyre Lane
Sheffield
S1 4RB
t: 0114 276 2000
e: hello@aresdesign.co.uk
w: ares.eu.com

CLIENT :
Morgan Sindall

PROJECT TITLE :
Star Radcliffe Academy, Bury

DRAWING TITLE :
Temps Fencing Arrangement

DRAWING SCALE : 1:500
PAPER SIZE: A1

DRAWN BY: PH
APPROVED BY: BS

DRAWN DATE: 06/07/2023
ALA PROJECT CODE: ALA805

DRAWING NUMBER : FS1013-ALA-EX-ZZ-D-L-0104
STATUS : S4
REVISION : P04