



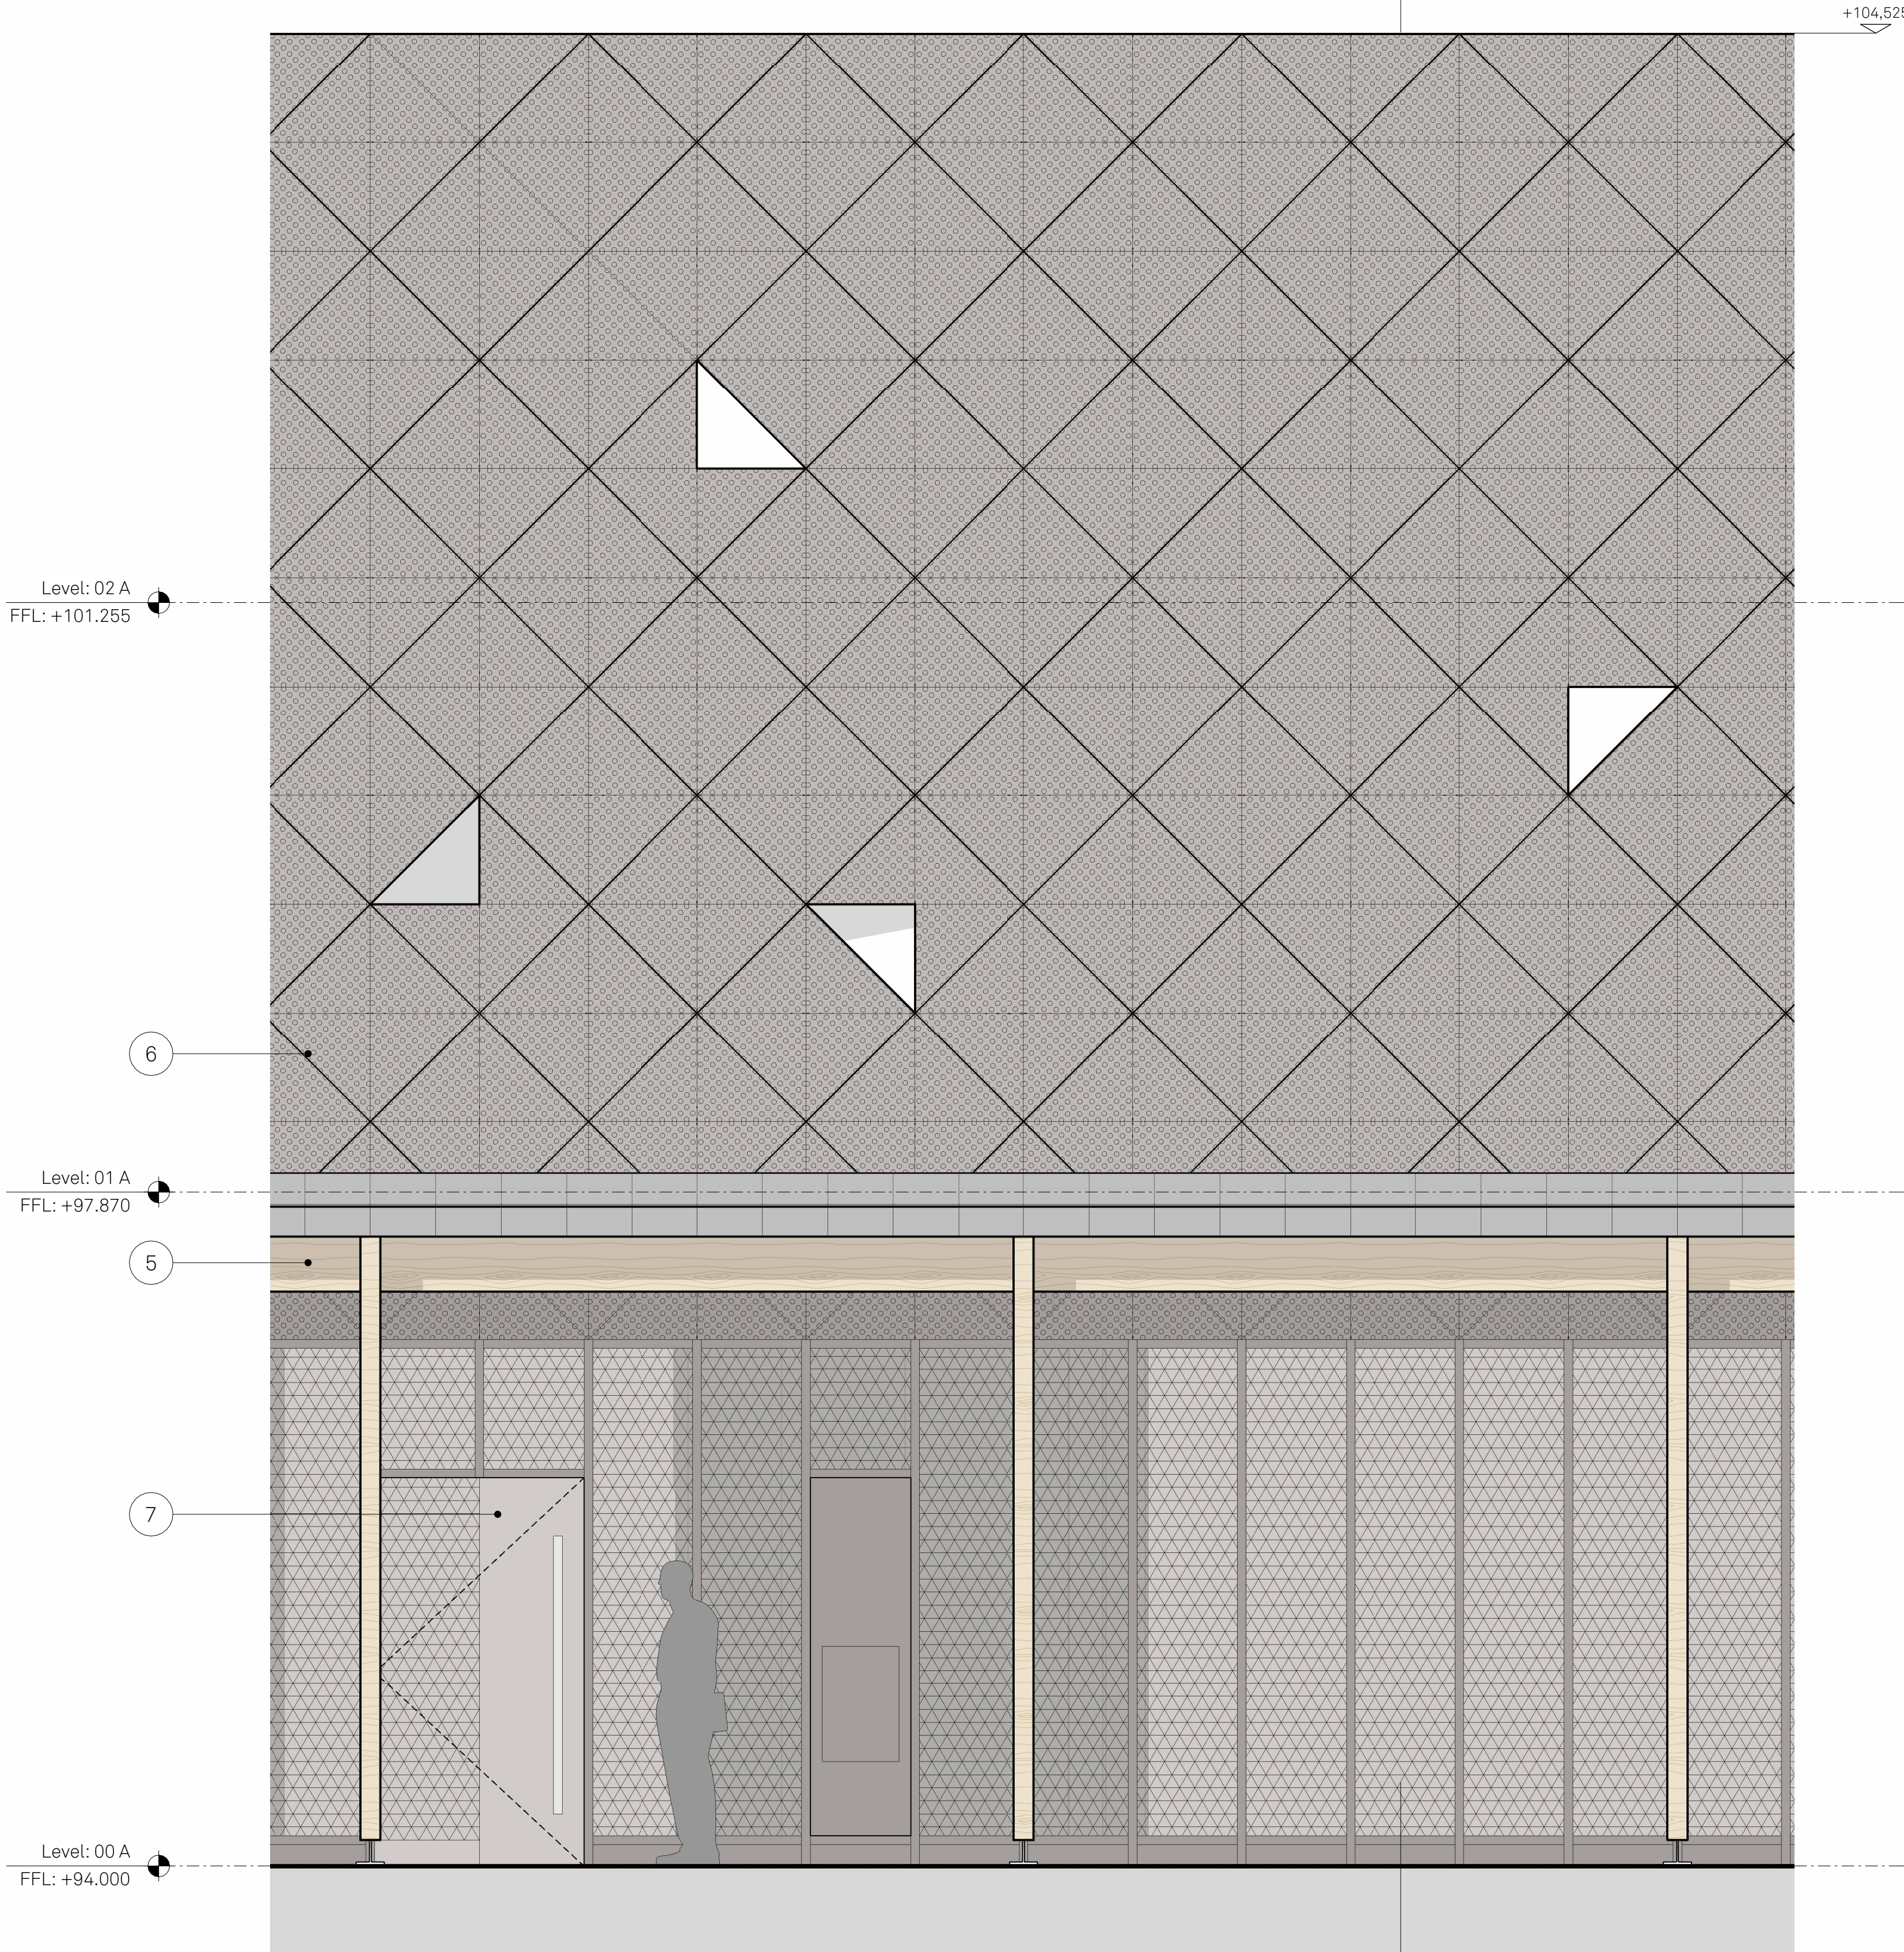

1 DETAIL ELEVATION
FAIRFAX ROAD

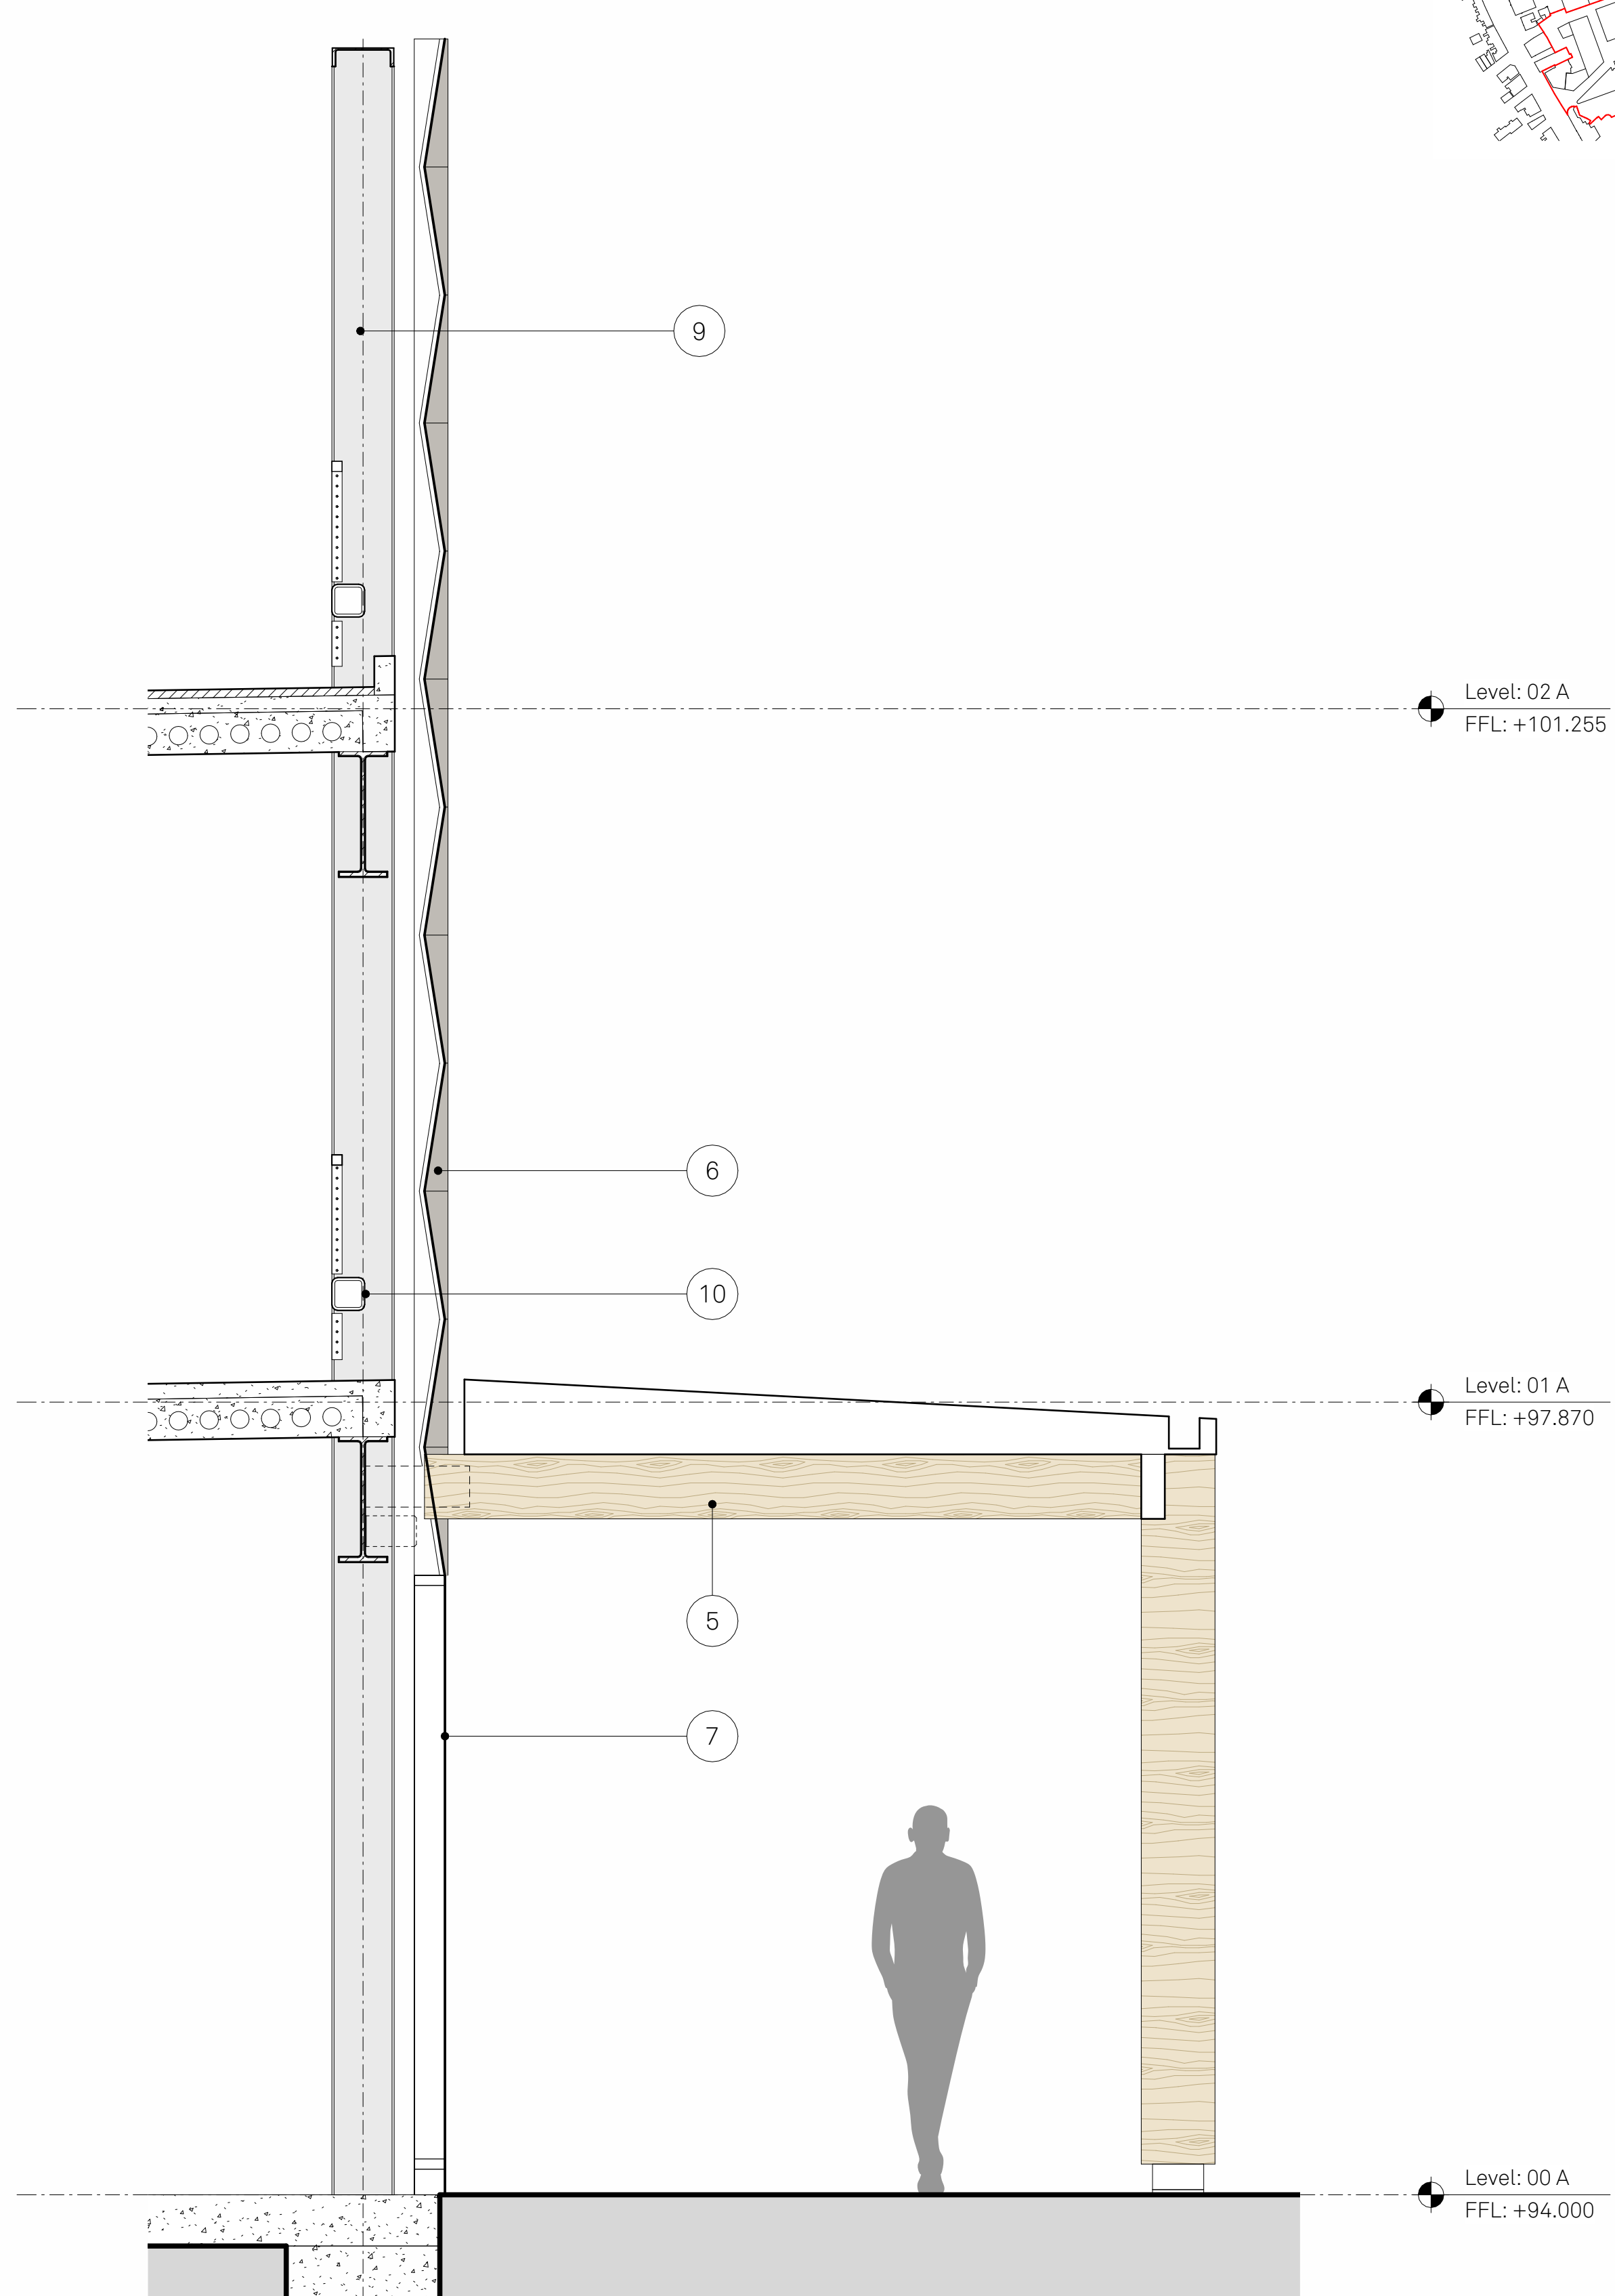

A SECTION
FAIRFAX ROAD

- Notes
- 1 Horizontal Flemish-bonded red brickwork with recessed headers
 - 2 Horizontal English-bonded red brickwork
 - 3 Horizontal header bond red brickwork
 - 4 Vertical soldier course red brickwork
 - 5 Flat roof timber canopy with exposed timber columns and beams.
 - 6 PPC metal decorative perforated panel. Decoration to be etched/cut.
 - 7 PPC metal perforated modular panel to cycle hub facade with integrated doors to Cycle Hub & carpark
 - 8 PPC metal horizontal louvre
 - 9 Exposed steel frame
 - 10 Vehicle impact and pedestrian balustrade
 - 11 Blockwork

Project
Prestwich Village
Travel Hub

Title
Study bay 1
Fairfax Road elevation

Scale
1:25 @ A1

Drawn
ER

Checked
JC

Status
S2

Drawn No.
17300-JMA-P1-XX-D-A-104401

Rev.
P00

Details
06/09/2024 - Application Section 96A (Non Material Amendment)

Jon Matthews Architects

Union, 2-10 Albert Square, Manchester, M2 6LW

0161 974 3690

Copyright of this drawing is vested in Jon Matthews Architects and it must not be copied or reproduced without written consent. Figured dimensions only are to be taken from this drawing. Do not scale from this drawing. For full company disclosure please visit www.jonmatthewsarchitects.com